


All dimensions are to be checked on site before work commences.
Figured dimensions to be taken in preference to scaled dimensions.
If in doubt please ask.
© Copyright reserved.




No changes are proposed to the front elevation

 

Proposed Rear (East) Elevation



Proposed Side 1 (South) Elevation

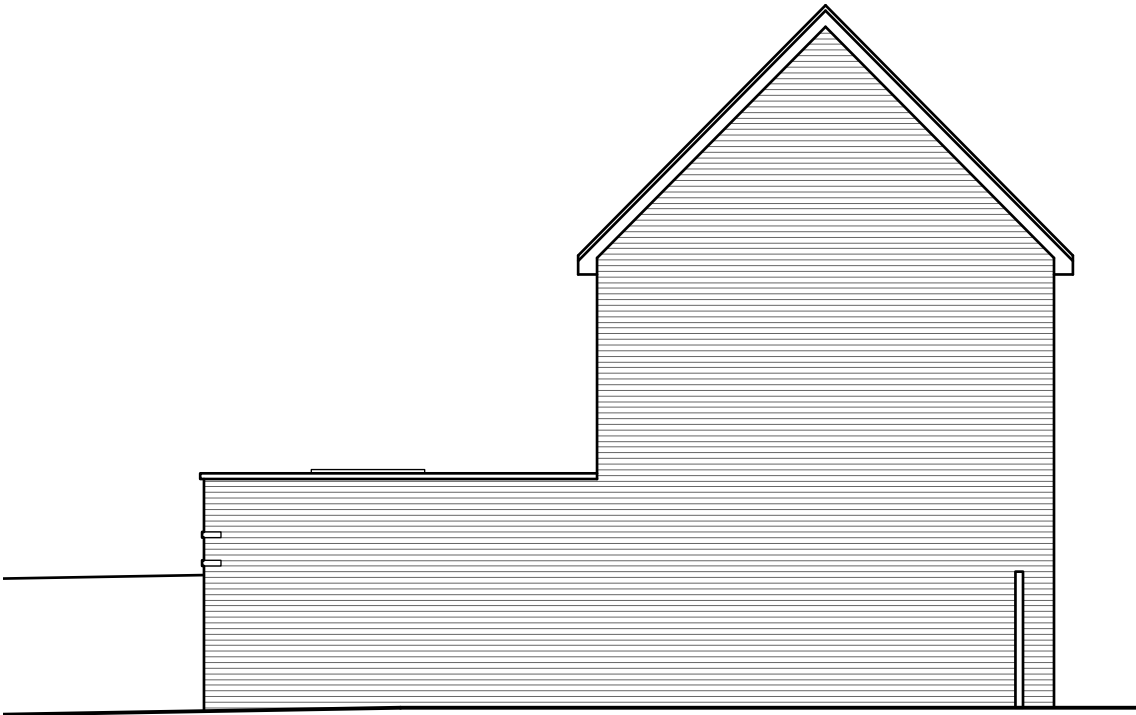

Proposed Side 2 (North) Elevation

P1		Issued for Comment		03/10/24		LN	
Rev		Notes		Date		Initial	
Status							
Preliminary							
HOLTHAM+NEWMAN ARCHITECTS The Old Dairy, 282A Hyde End Road, Spencers Wood, Reading, Berkshire RG7 1DN T: 07971 316497 E: hello@hnarchitects.co.uk 							
Project: 11 Weaver Avenue Arborfield RG2 9TR							
Client Mr and Mrs Murphy							
Drawing Title: Proposed Elevations							
Scale: 1:100 @A3		Dwg. No.:			Rev.:		
Drawn by: LN		2438 - P200			P1		
Date: Sept 2024							