


1

Proposed First Floor Plan
Scale: 1:50

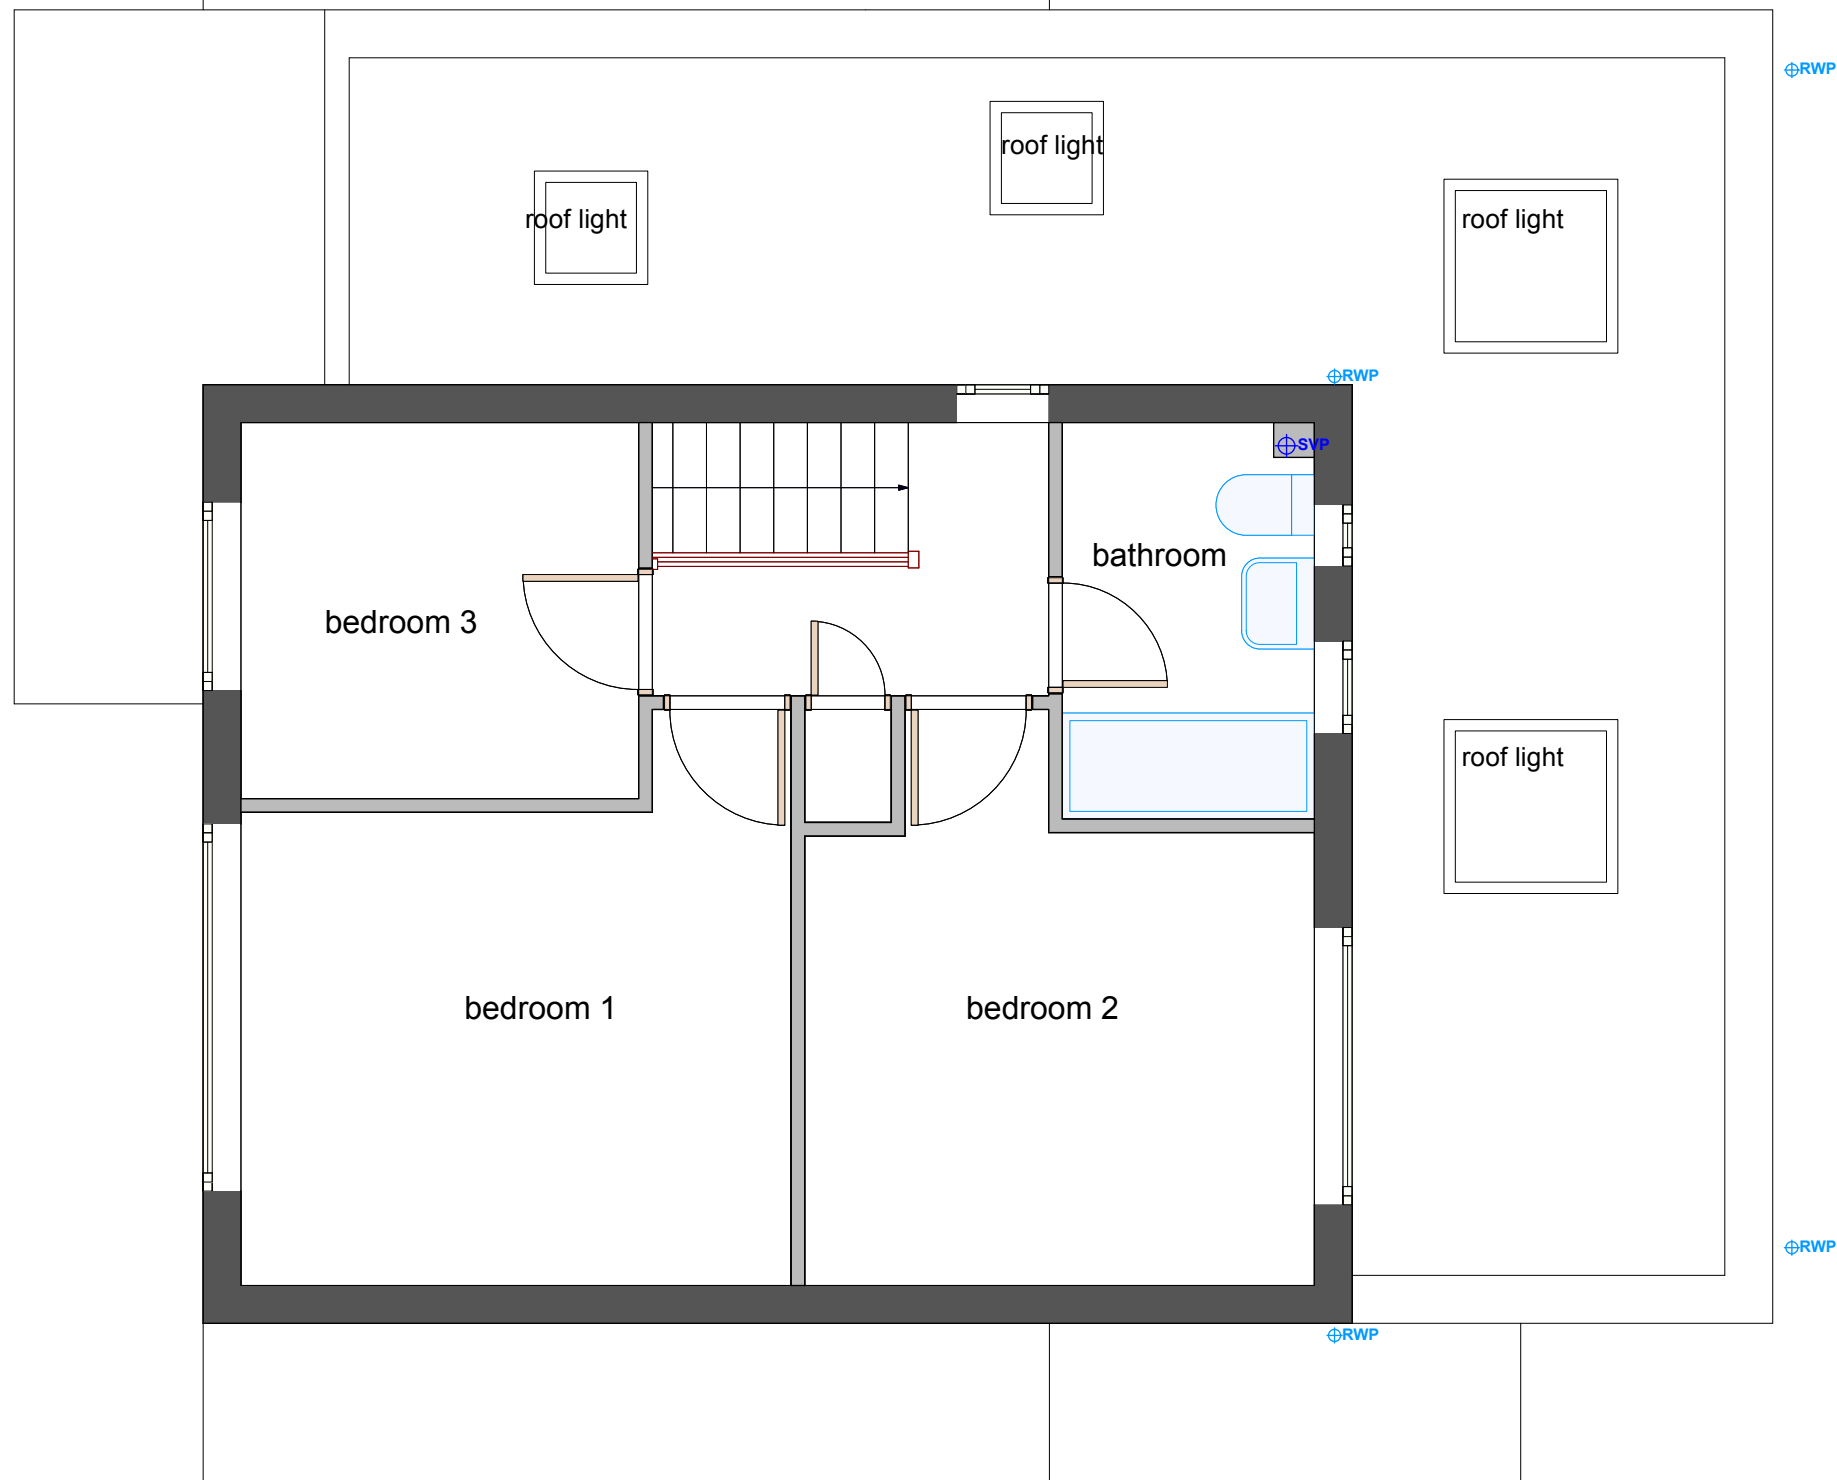

© All information contained within this document remains copyright of Architecture Landscape Urbanism Ltd and shall not be reproduced without prior consent.

- (1) Do not scale from drawings - use written dimensions only.
- (2) All dimensions are in millimeters unless noted.
- (3) All dimensions shall be verified on site before proceeding with the work.
- (4) Architecture Landscape Urbanism Ltd shall be notified of any discrepancies.
- (5) Engineer to specify all structural information.

B	FNMA	15/07/2026	Flue omitted
A	FNMA	11/04/2026	CLD app



mail | fergus@archlandurb.co.uk
tel | 07975660833
post | 17 Barrington Close
Oxford OX3 7AX
web | www.archlandurb.com

Client
McQuay

Project Title
**34 Bowyer Crescent,
Wokingham, Berkshire
RG40 1TF**

Drawn Date
15/07/2026

Scale
1:50

Drawn
FNMA

Status
PRELIMINARY

Checked
FNMA

Drawing Title
**First Floor
Proposed**

Drawing No.
ALU263 102

Revision
B