


1 Proposed Ground Floor Plan
Scale: 1:50

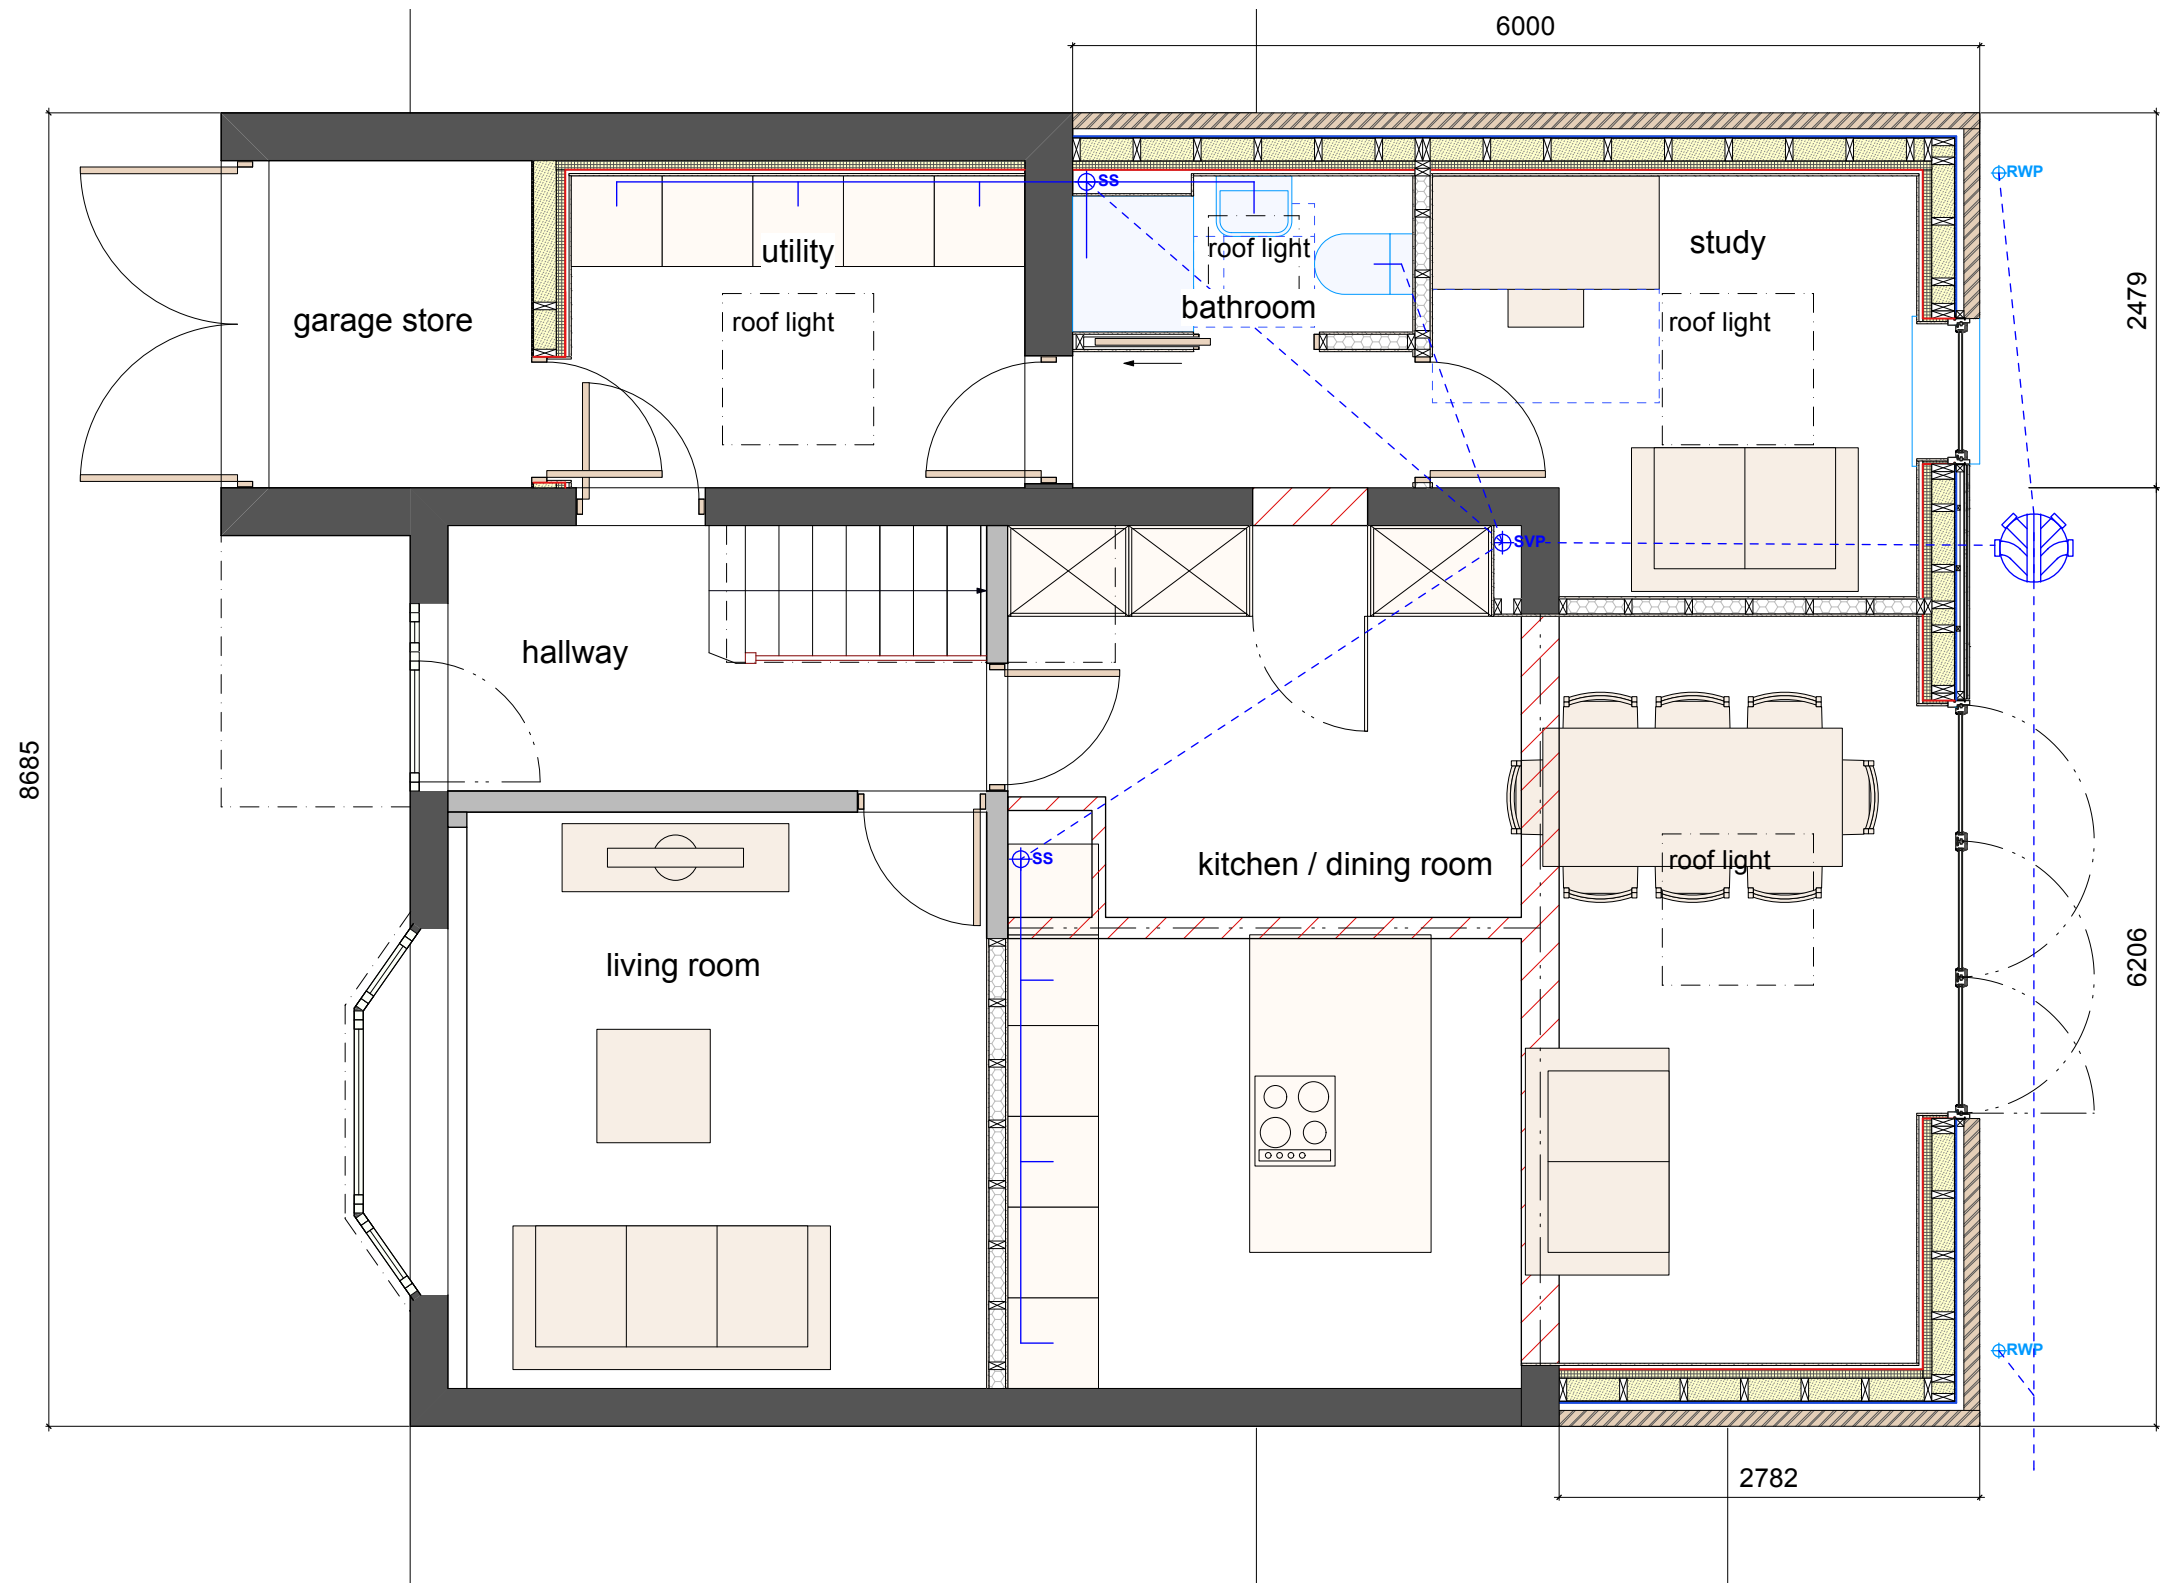

© All information contained within this document remains copyright of Architecture Landscape Urbanism Ltd and shall not be reproduced without prior consent.

(1) Do not scale from drawings - use written dimensions only.
(2) All dimensions are in millimeters unless noted.
(3) All dimensions shall be verified on site before proceeding with the work.
(4) Architecture Landscape Urbanism Ltd shall be notified of any discrepancies.
(5) Engineer to specify all structural information.

C	FNMA	15/07/2026	Flue omitted
B	FNMA	14/04/2026	window altered
A	FNMA	11/04/2026	CLD app



mail | fergus@archlandurb.co.uk

tel | 07975660833

post | 17 Barrington Close

Oxford OX3 7AX

web | www.archlandurb.com

Client

McQuay

Project Title			Drawing Title	
34 Bowyer Crescent, Wokingham, Berkshire RG40 1TF			Ground Floor Proposed	
Drawn Date 15/07/2026	Drawn FNMA	Checked FNMA		
Scale 1:50	Status PRELIMINARY	Drawing No. ALU263 101	Revision C	