


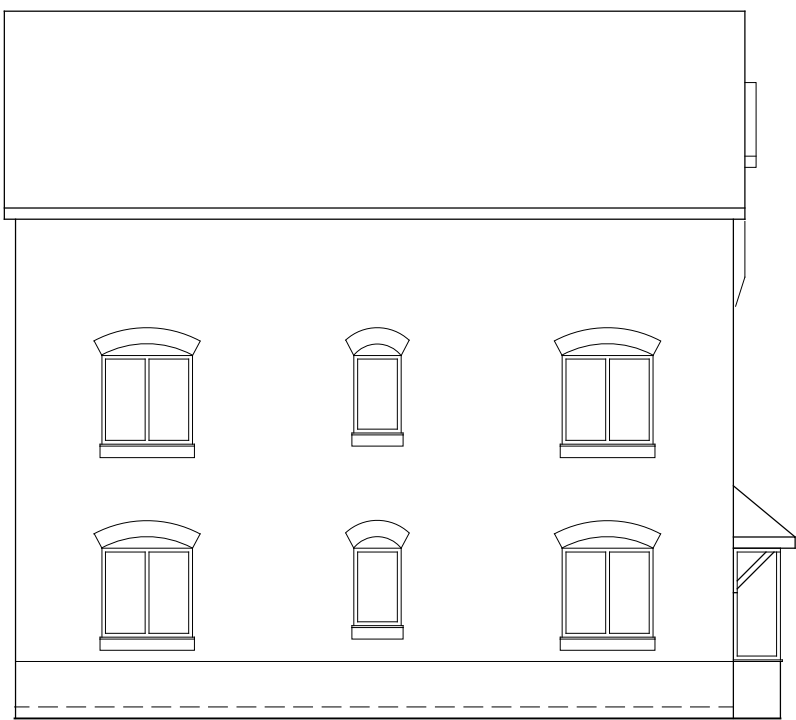


Existing Rear Elevation
Scale 1:100



Existing LH Side Elevation




Existing Front Elevation

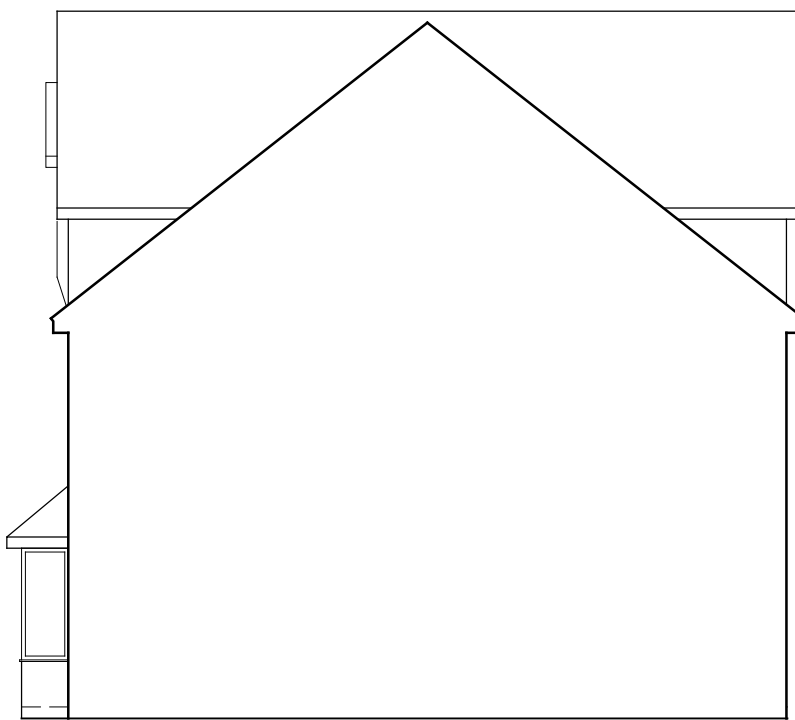

Existing RH Side Elevation




Proposed Rear Elevation
Scale 1:100

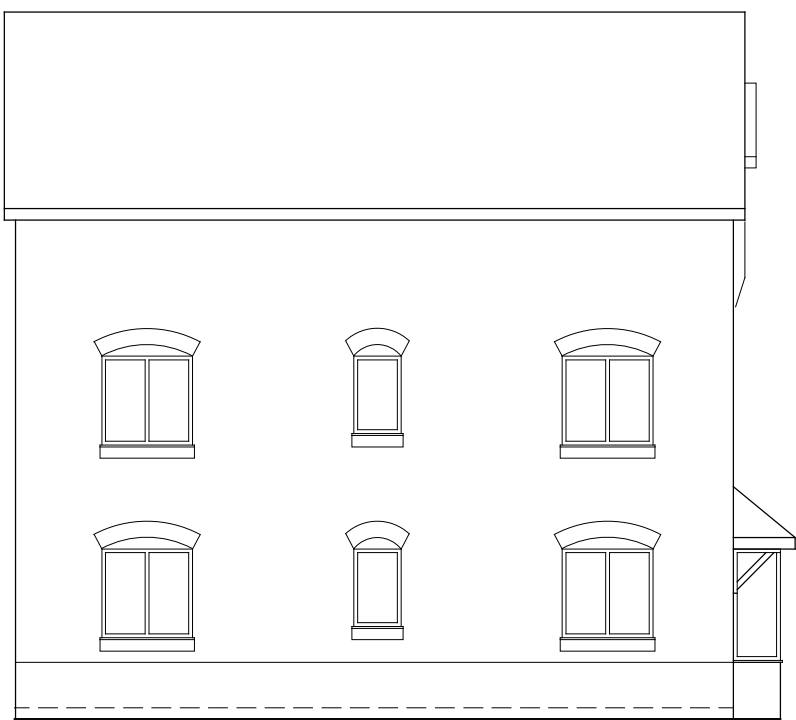

Proposed LH Side Elevation




Proposed Front Elevation

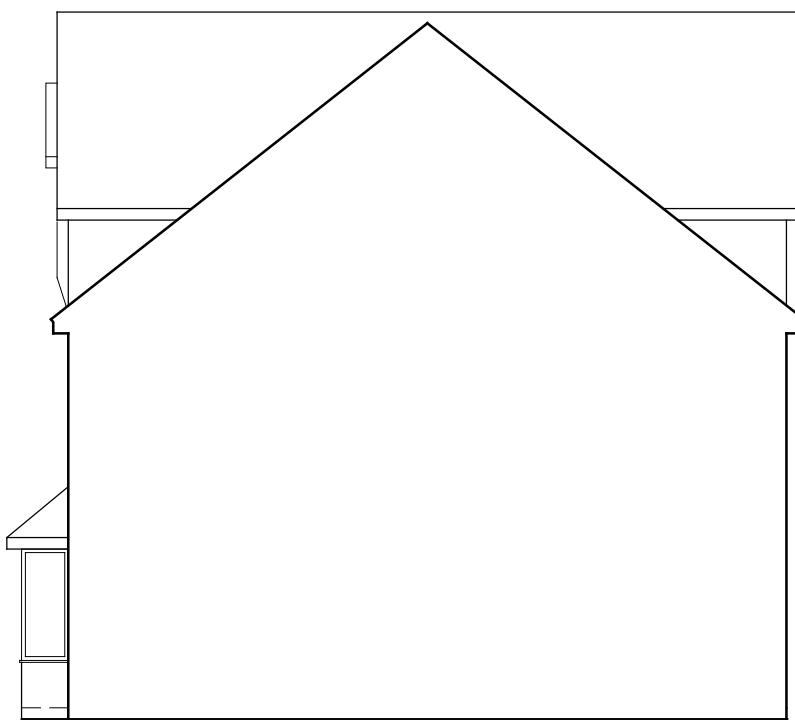

Proposed RH Side Elevation


MATERIALS
Rear Bifold doors
colour anthracite grey

1 0 1 2 3 4 5
SCALE 1:100 m

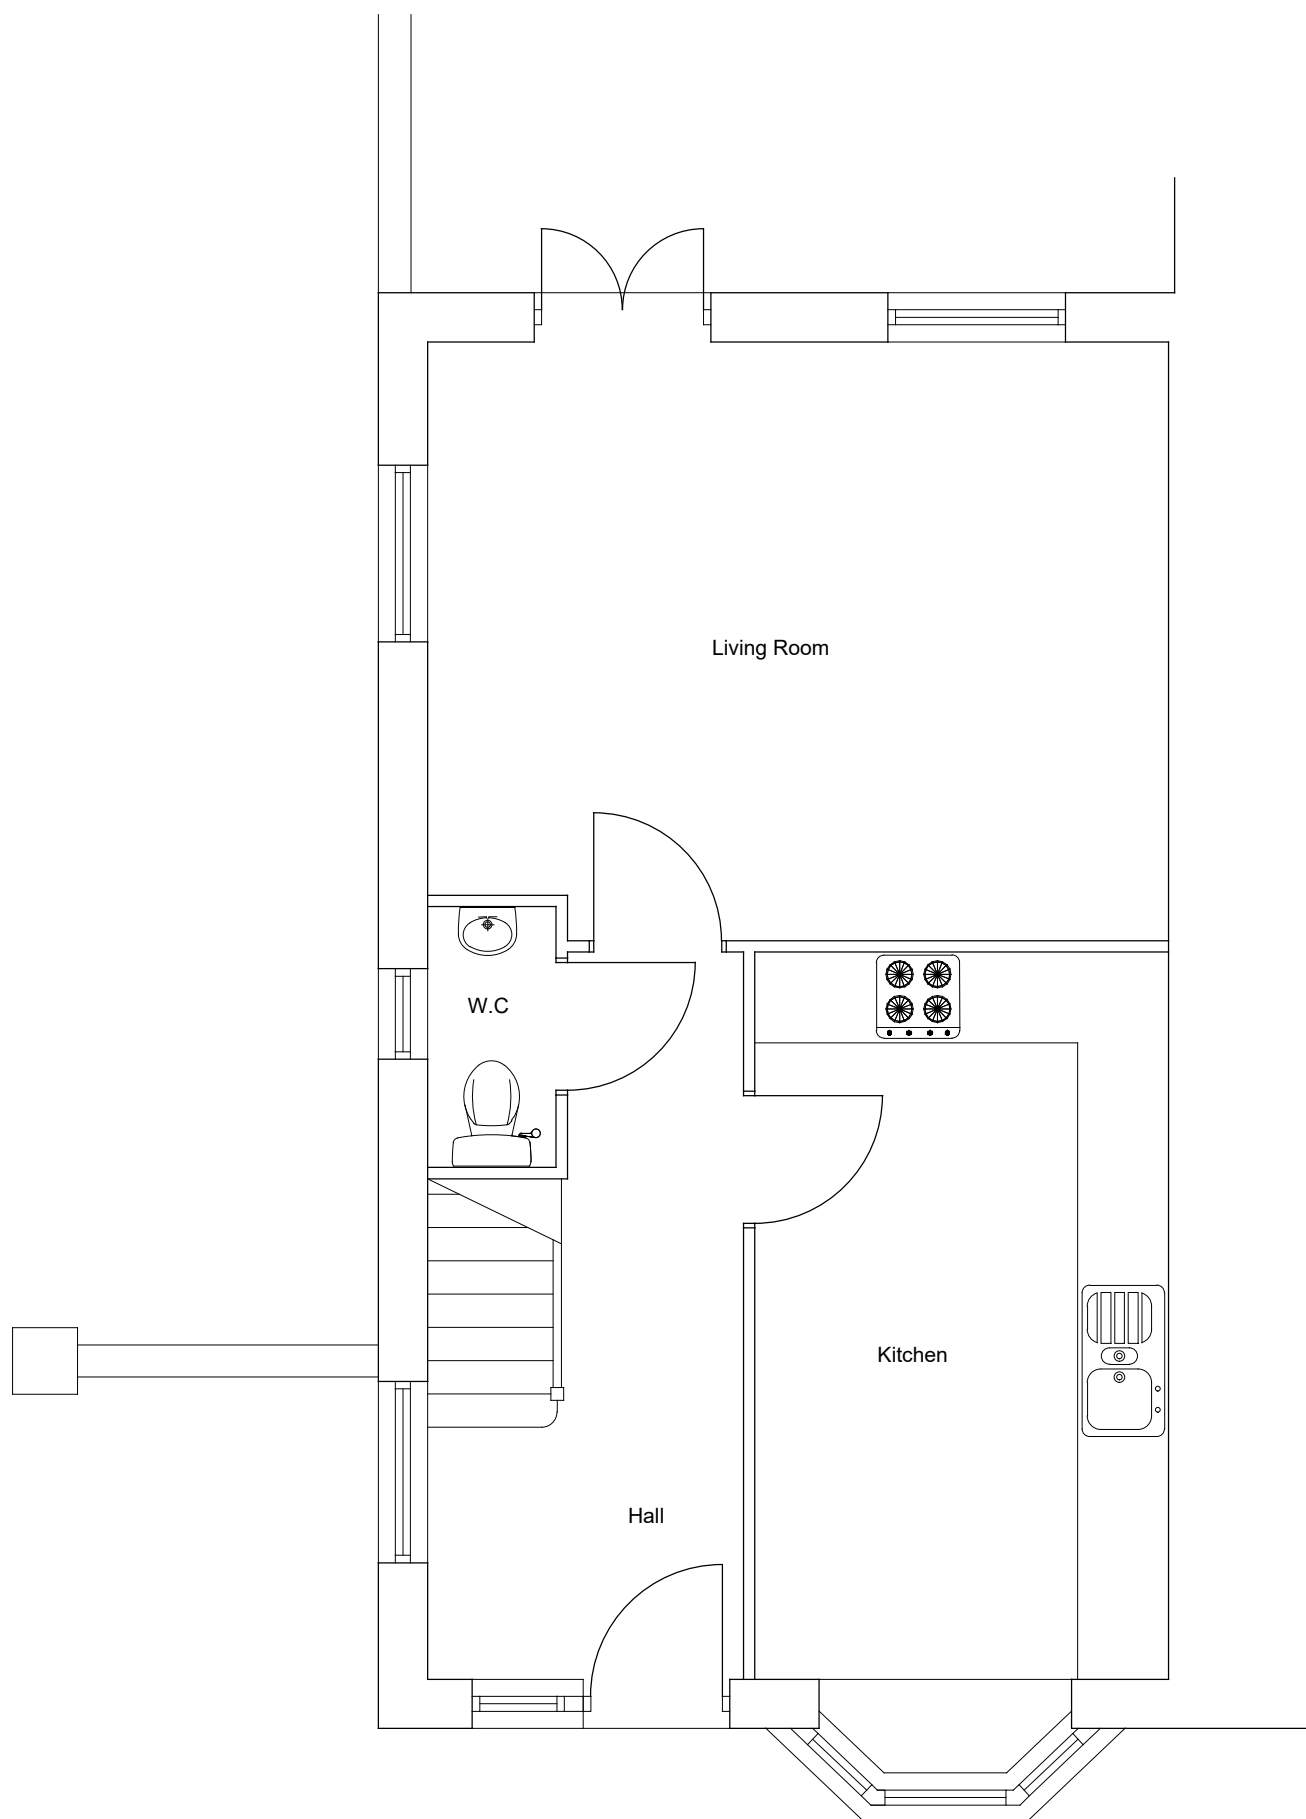


Existing Ground Floor Plan
Scale 1:50


0.5 0 0.5 1 1.5 2 2.5
SCALE 1:50 m

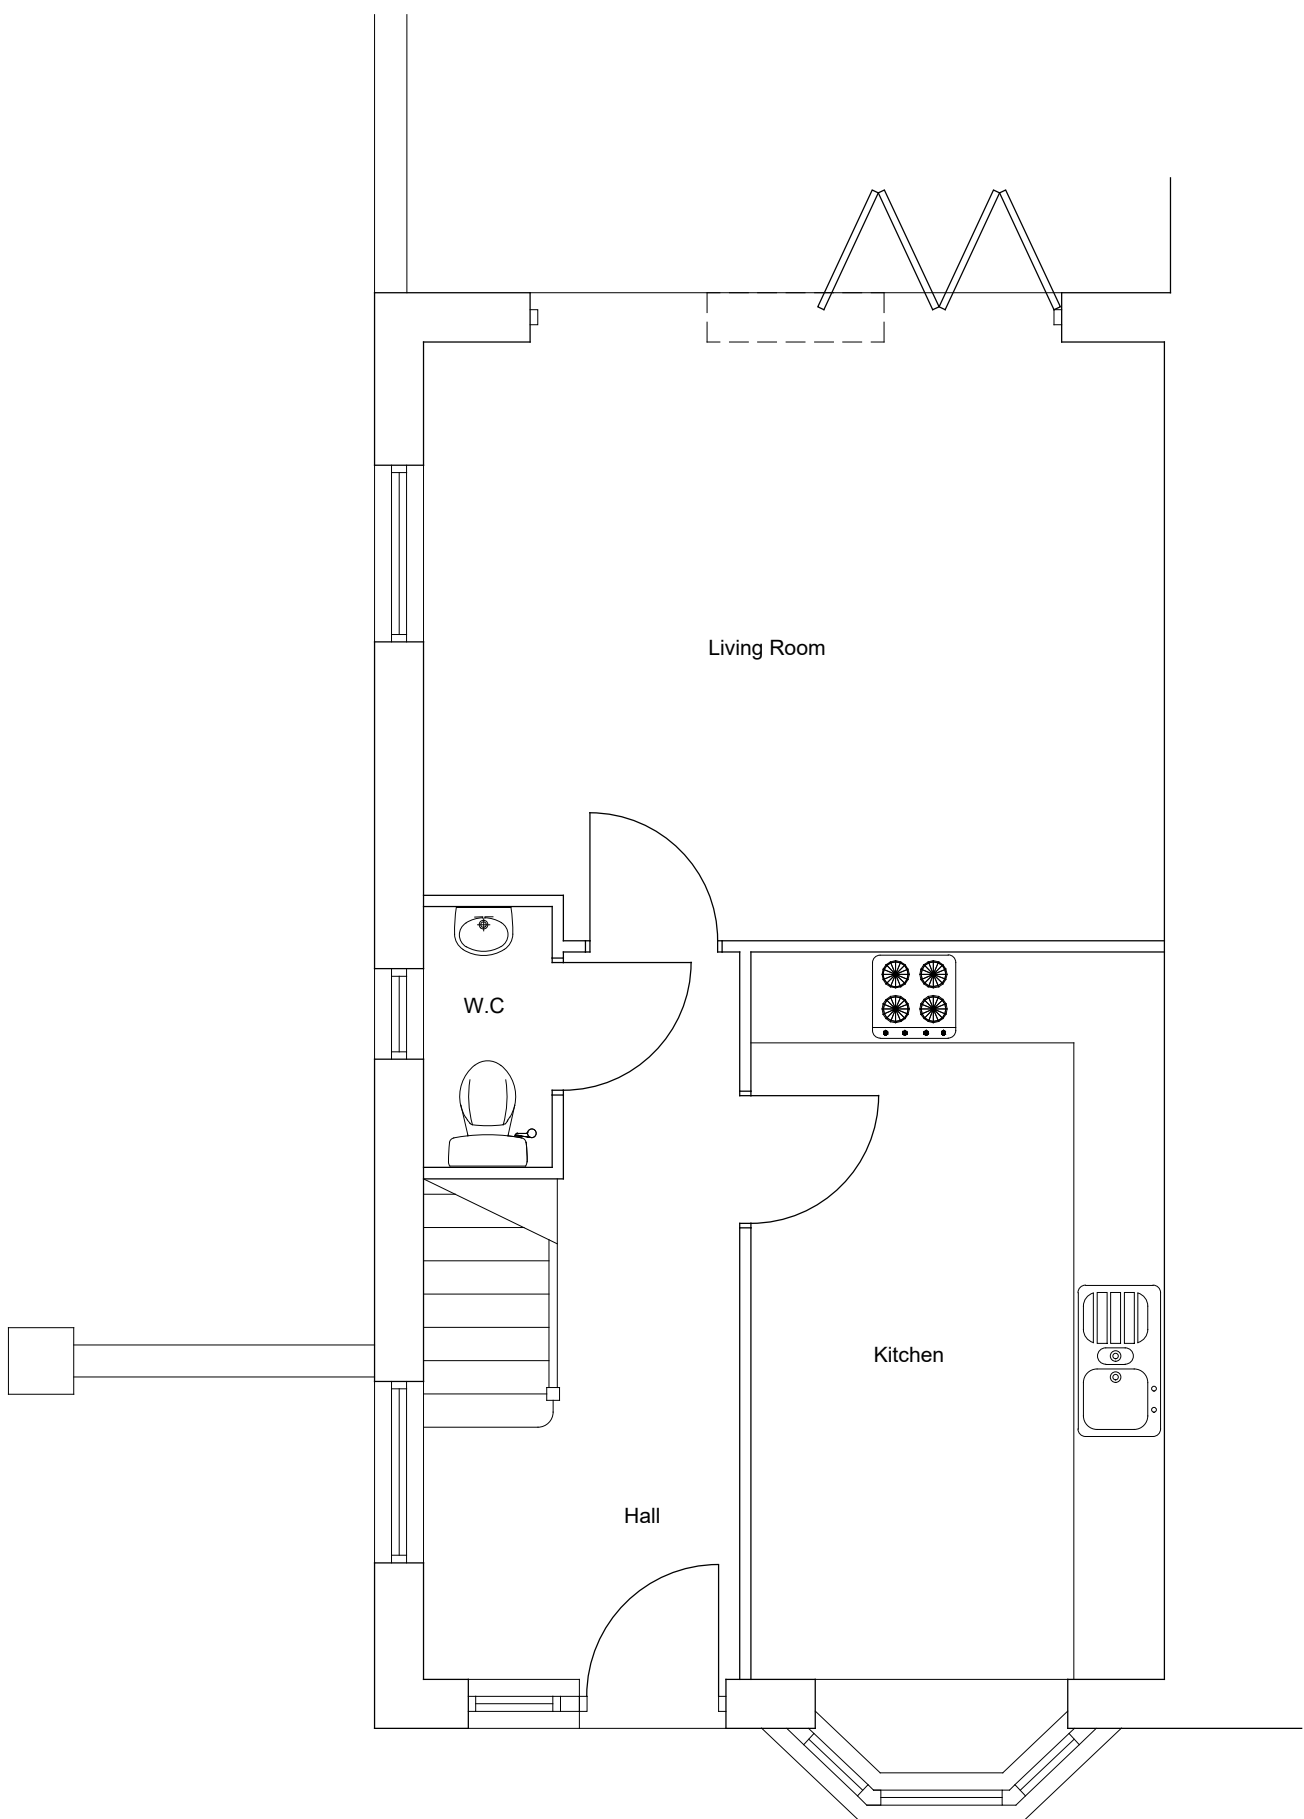

Proposed Ground Floor Plan
Scale 1:50

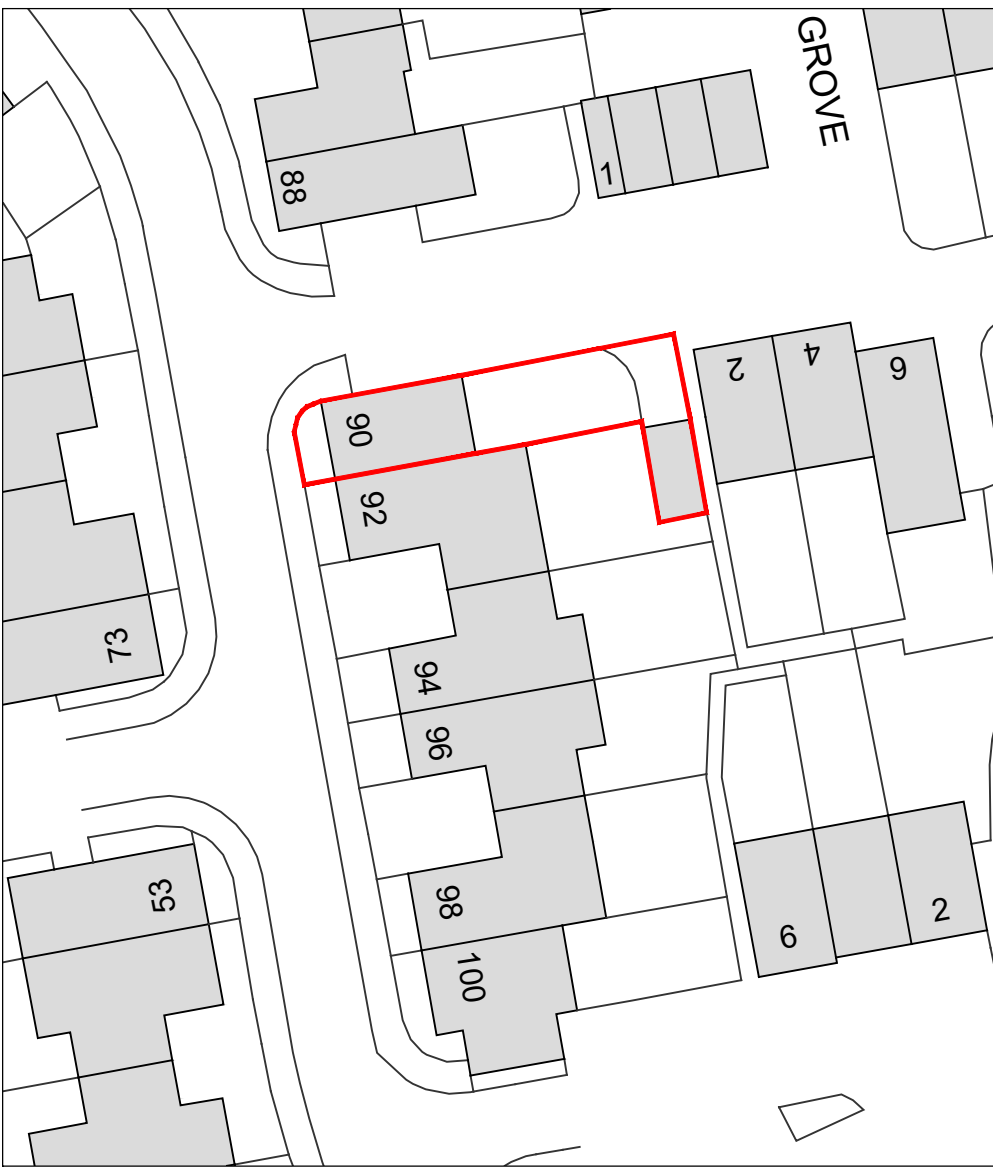

Block Plan
scale 1:500
5 0 5 10 15 20 25
SCALE 1:500 m

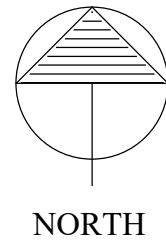

Ordnance Survey, (c) Crown Copyright 2026. All rights reserved. Licence number 100022432

Location Plan
scale 1:1250

10 0 10 20 30 40 50
SCALE 1:1250 m

REV	DATE	NOTES	BY
HOUSEHOLDER PLANNING APPLICATION			

David Tingle
Building Design & Surveying Services

17 Woodland Drive, Tilehurst, Reading
Berkshire, RG30 4RT.
T: 0118.9419311 M: 07711902344

Copyright © David Tingle Building Design (2003)

MR AND MRS J. RICE
90 ELM DRIVE, WOODLEY
READING, RG5 4FE

PROPOSED
REAR BIFOLD DOORS
EXISTING AND PROPOSED
PLAN & ELEVATIONS

Scale: 1:100 & 1:50 A1 Date: June 2026
Dwg No: **90ED.MP01** Rev: