




FRONT ELEVATION

SIDE ELEVATION

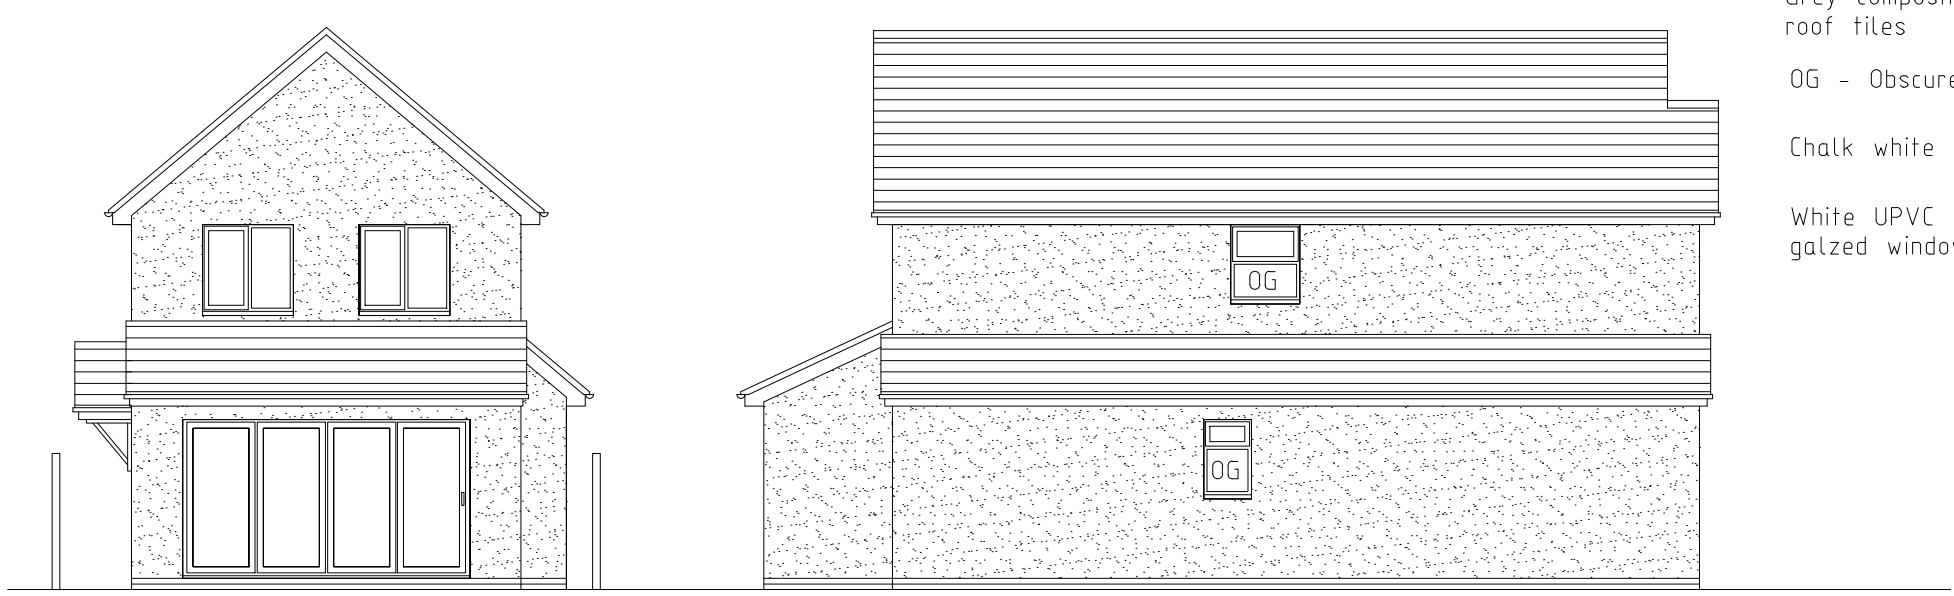

REAR ELEVATION


SIDE ELEVATION

Grey composite slate
roof tiles

OG - Obscure Glazing

Chalk white smooth render

White UPVC double
galzed windows

 

REV.	DATE	COMMENTS
PROJECT 12 Shepherds Hill Earley RG6 1BB		
PROJECT TITLE Proposed two storey detached dwelling		
DRAWING TITLE PROPOSED ELEVATIONS		
CLIENT Miss K Johnson		
SCALE 1:100 (A3)		DATE July 24
DRG. No. 24-936-05		REV. A