
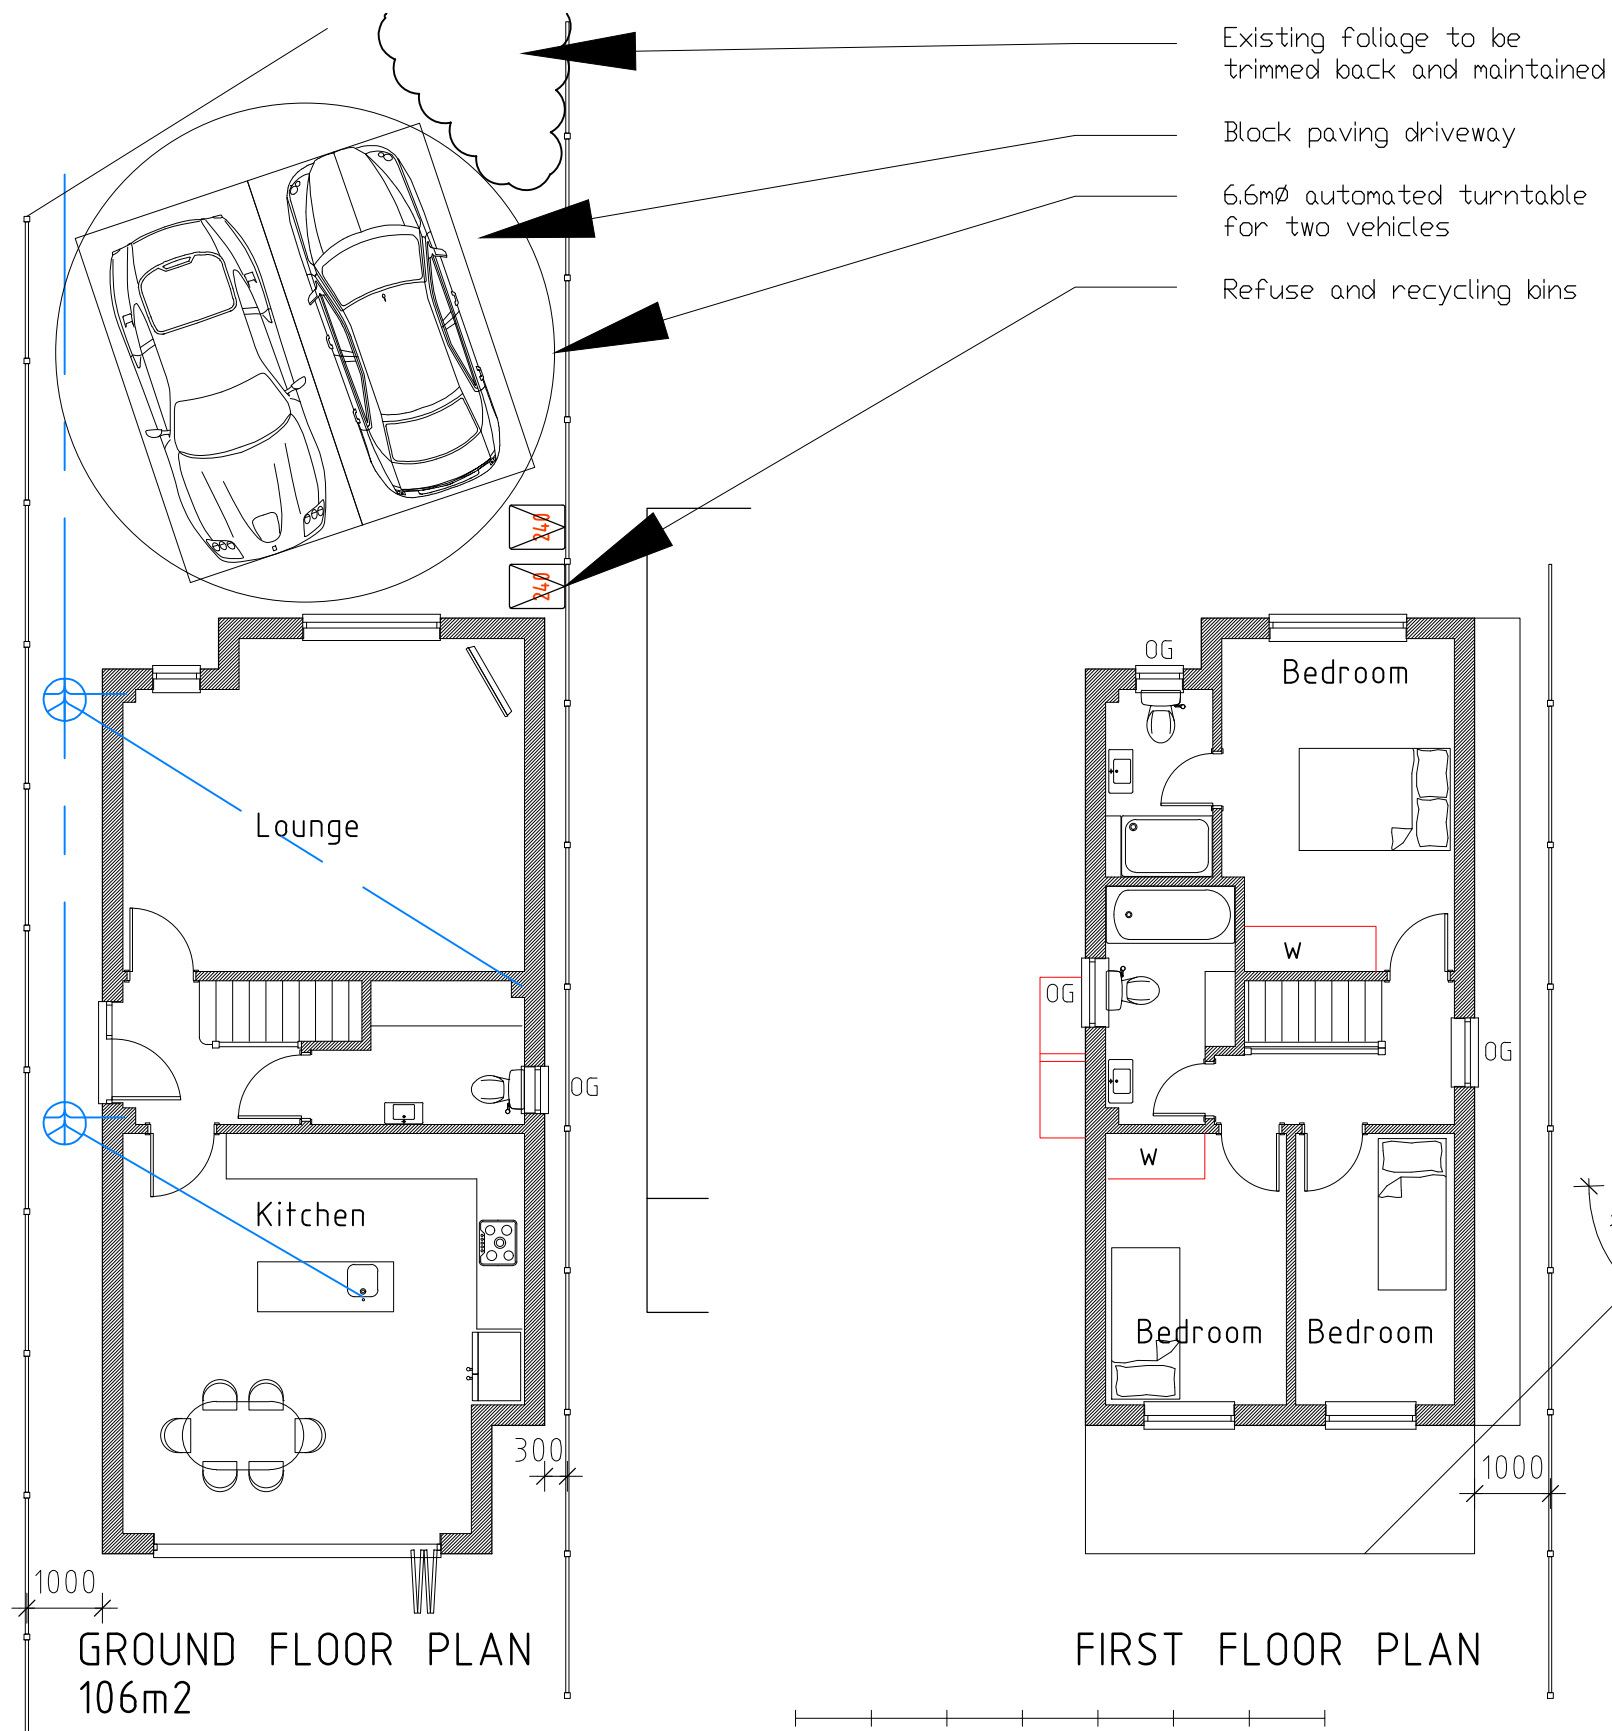
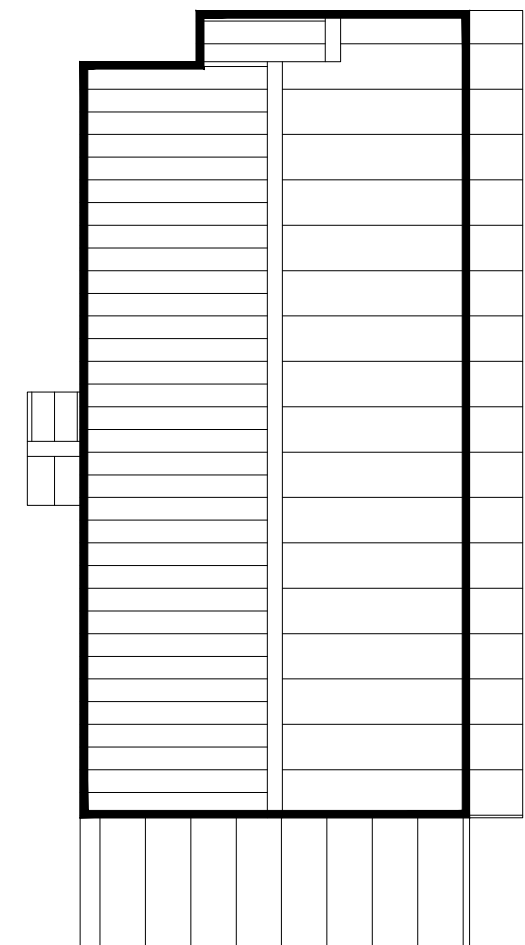


Crown Copyright and database rights 2018 OS 100047474

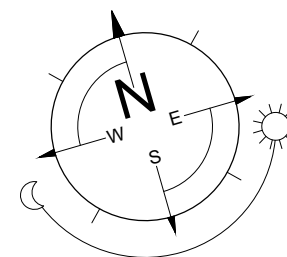

ROOF LAYOUT

REV.	DATE	COMMENTS
PROJECT 12 Shepherds Hill Earley RG6 1BB		
PROJECT TITLE Proposed two storey detached dwelling		
DRAWING TITLE PROPOSED FLOOR PLANS		
CLIENT Miss K Johnson		
SCALE 1:100 (A3)		DATE July 24
DRG. No. 24-936-04		REV. A