





Existing Front Elevation

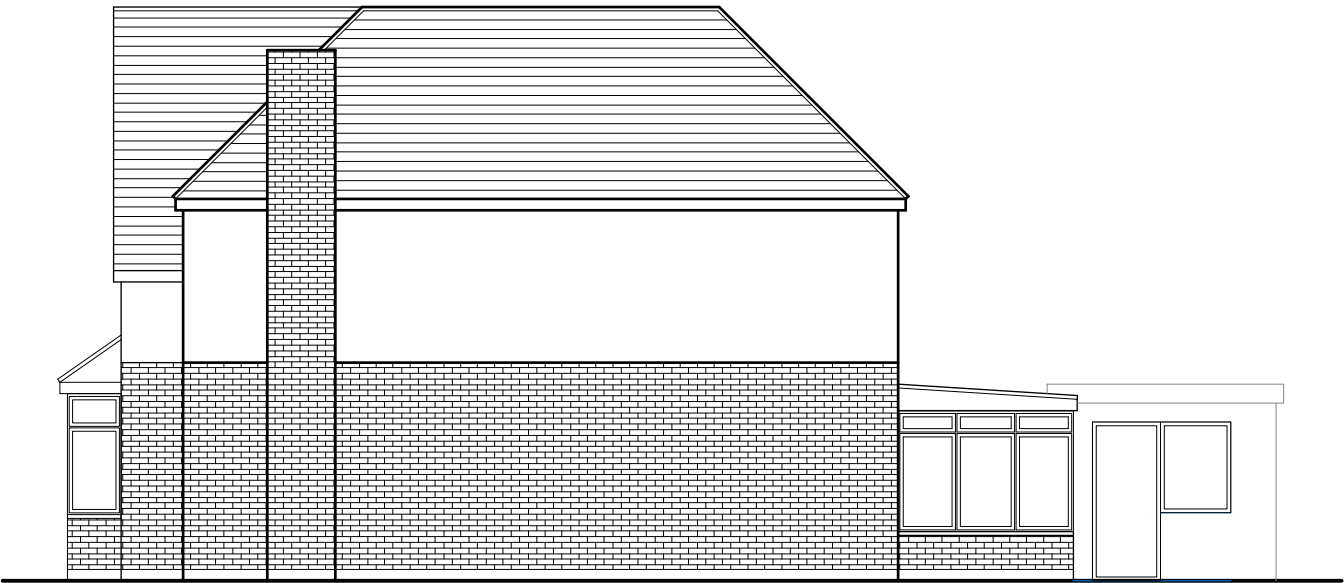

Existing Side Elevation




Existing Rear Elevation

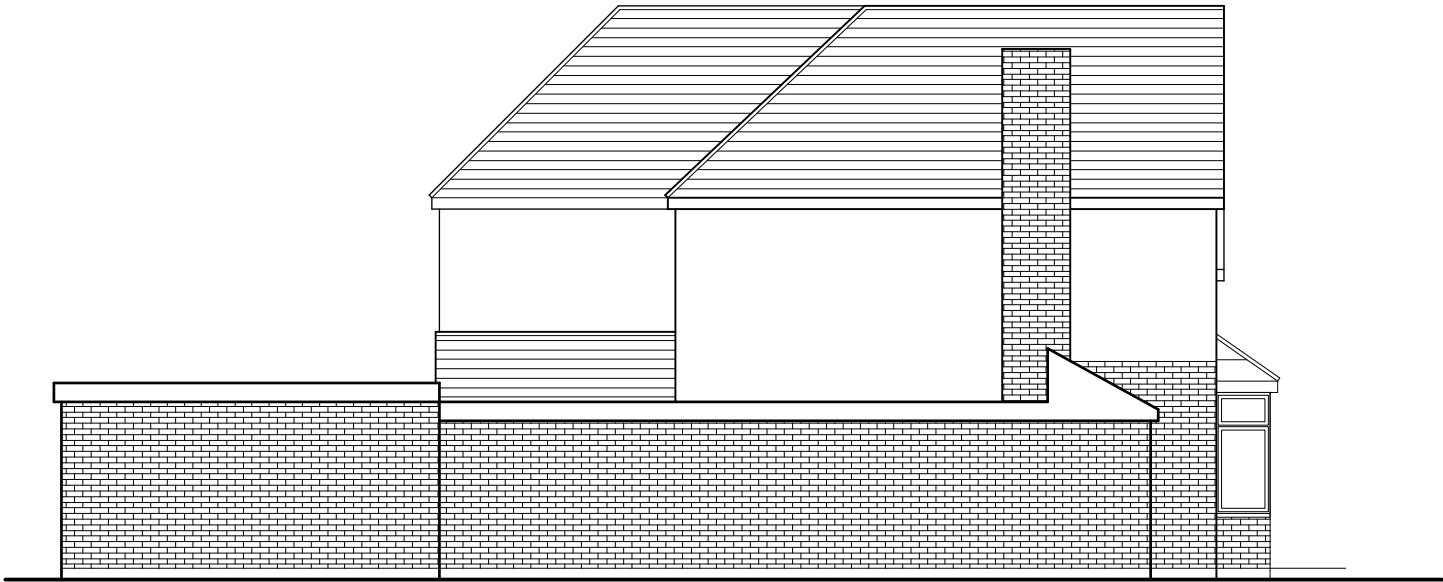


Existing Side Elevation

General Notes:
- All contents copyright.
- Do not scale.
- Based on survey by others.
- Contractor to verify all dimensions on site.
- Read in conjunction with all relevant

- Consultant's & Supplier's information.
- Report any discrepancies to the AN-DS ltd

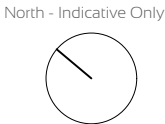

Scale bar

 

A
Rev:
Issued for planning
Description:

18.07.25
Date:

Client
Umar Gill
Project Name
230 Hyde End Road, Reading, RG7 1DG
Drawing Title

Project No:	Drawing No:	Rev	Scale:	Drawn By:	Status	Date:
2514	P-006	A	1:100@A3	AN	Planning	July 2025

ANDS Architecture.

84 Old Oak Common Lane
East Acton, W3 7DA
www.andsarchitecture.com
Office@andsarchitecture.com
+44 0208 087 1562