





Proposed Front Elevation

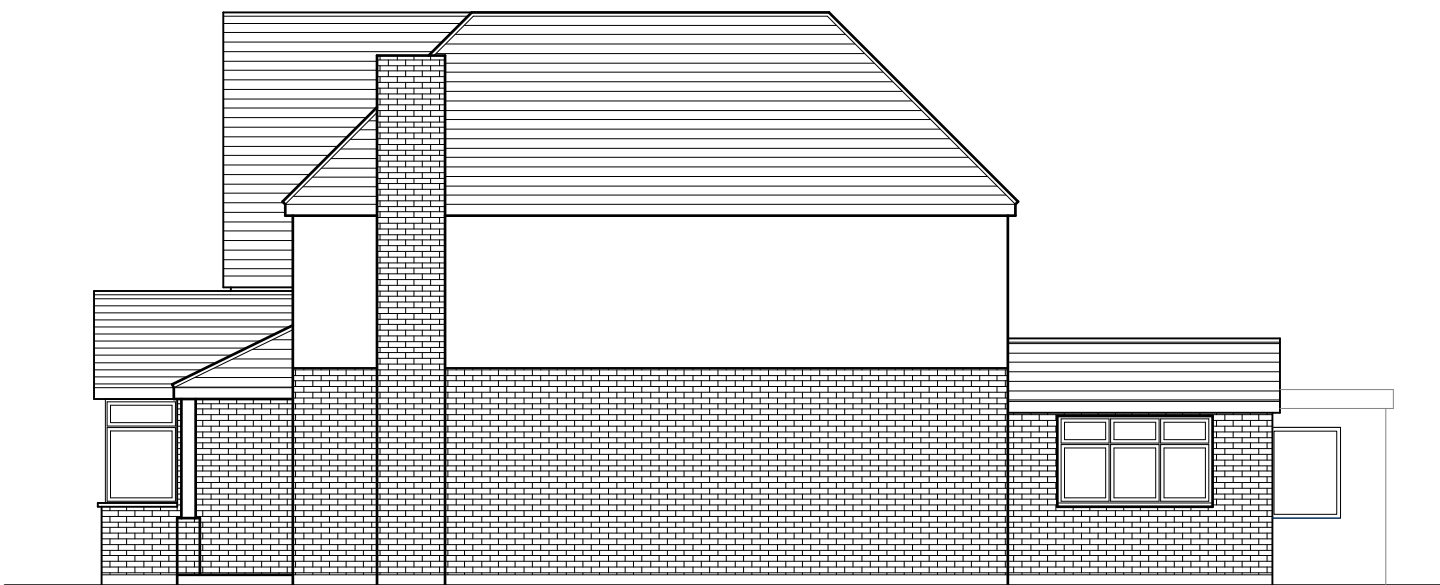

Proposed Side Elevation



Proposed Rear Elevation

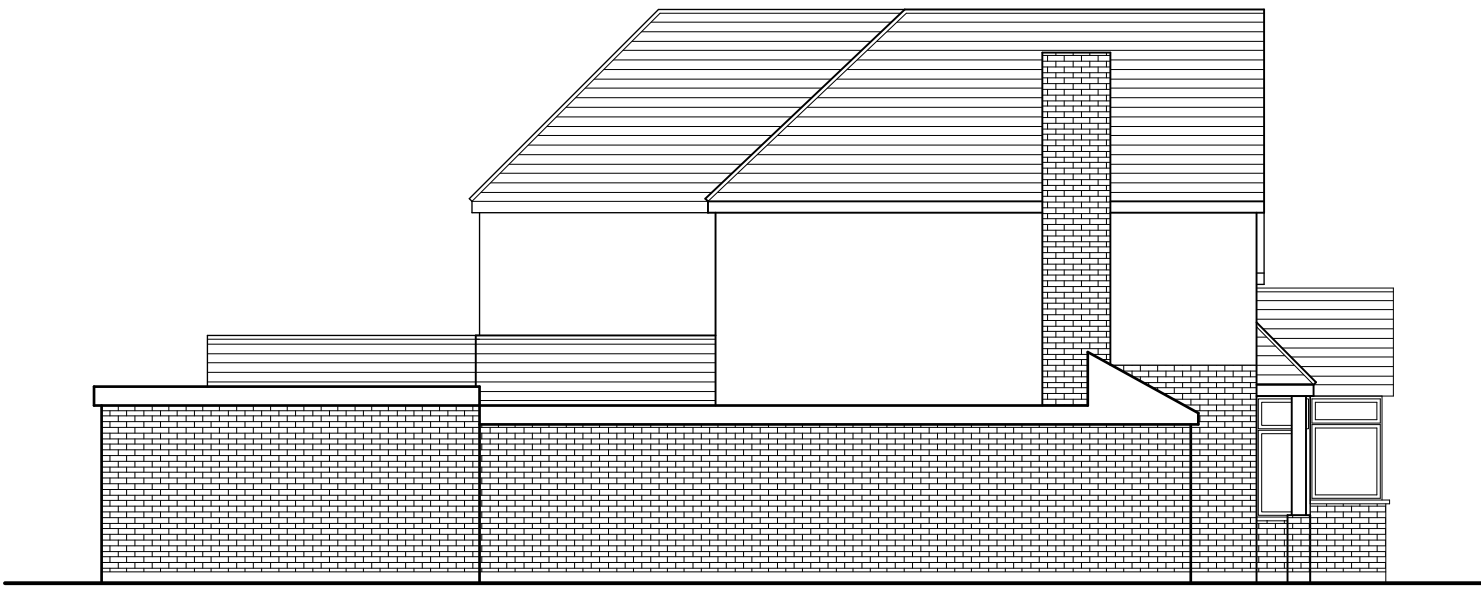

Proposed Side Elevation


General Notes:
- All contents copyright.
- Do not scale.
- Based on survey by others.
- Contractor to verify all dimensions on site.
- Read in conjunction with all relevant

- Consultant's & Supplier's information.
- Report any discrepancies to the AN-D5 ltd

North - Indicative Only



Scale bar

 

A
Rev:
Description:

18.07.25
Date:

Client

Umar Gill

Project Name

230 Hyde End Road, Reading, RG7 1DG

Drawing Title

Proposed Elevations

Project No:

2514

Drawing No:

P-008

Rev

A

Scale:

1:100@A3

Drawn By:

AN

Status

Planning

Date:

July 2025

ANDS Architecture.

84 Old Oak Common Lane
East Acton, W3 7DA

www.andsarchitecture.com
Office@andsarchitecture.com
+44 0208 087 1562