



DEVELOPMENTS IN DESIGN LTD

WWW.DEVELOPMENTSINDSIGN.CO.UK
TEL.01344 641286

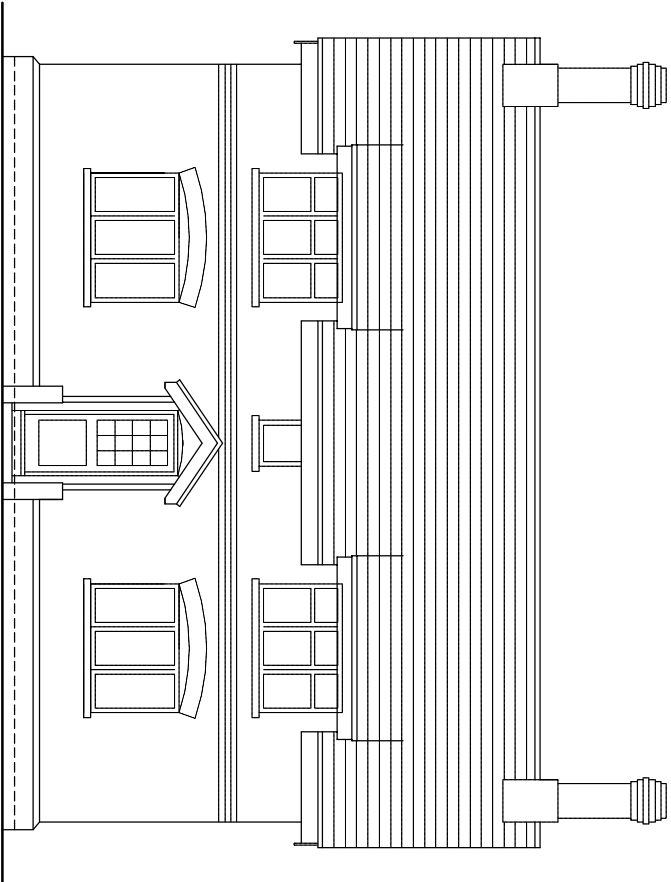


EXISTING FRONT ELEVATION

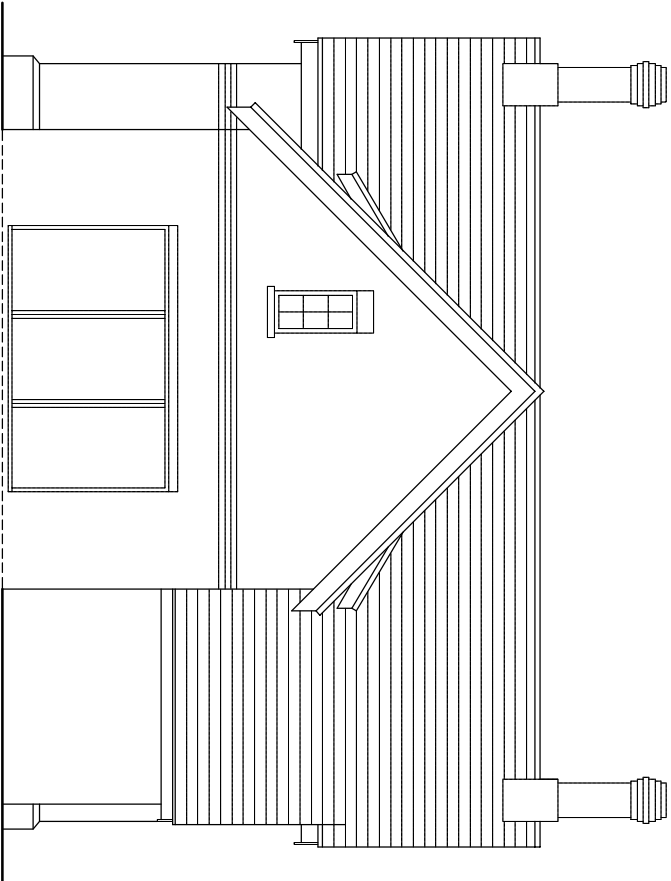


EXISTING REAR ELEVATION

ROOF TILES, GREY PLAIN TILES
WALLS, RED STOCK BRICK
ALL GUTTERING AND DOWNPIPES BLACK PLASTIC
WINDOWS WHITE UPVC
EXTERNAL TIMBER PAINTED WHITE

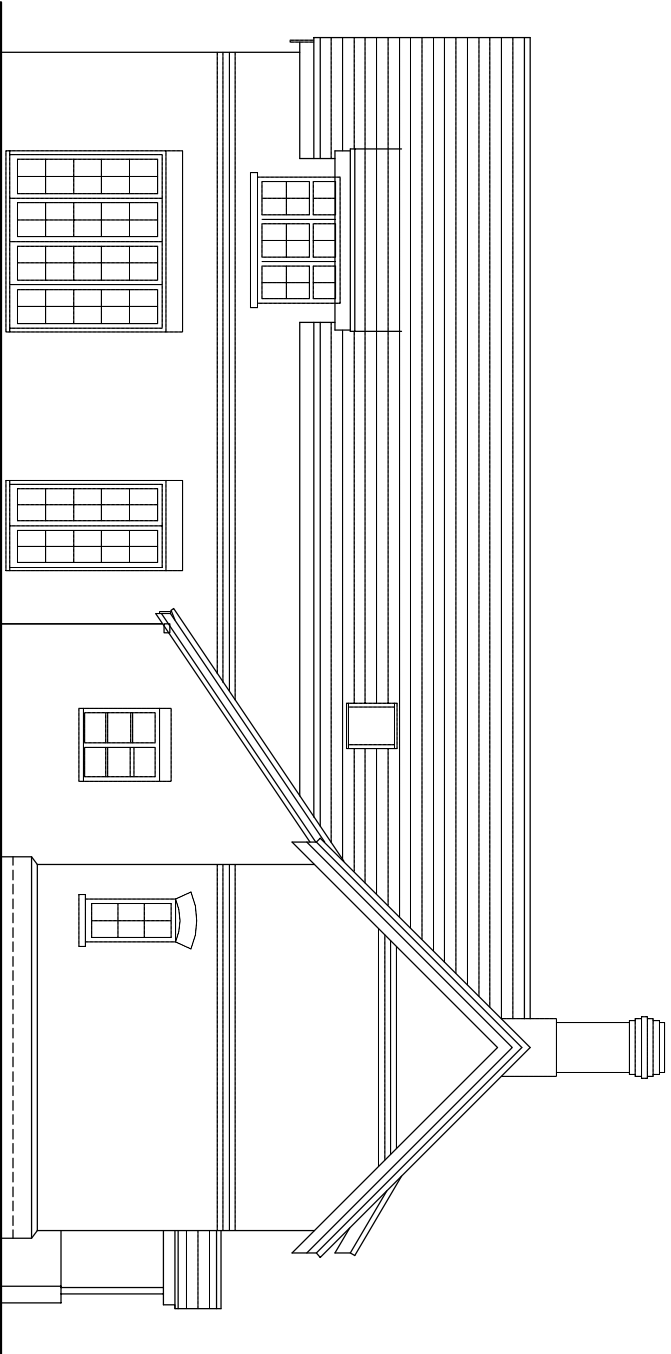


EXISTING SIDE ELEVATION

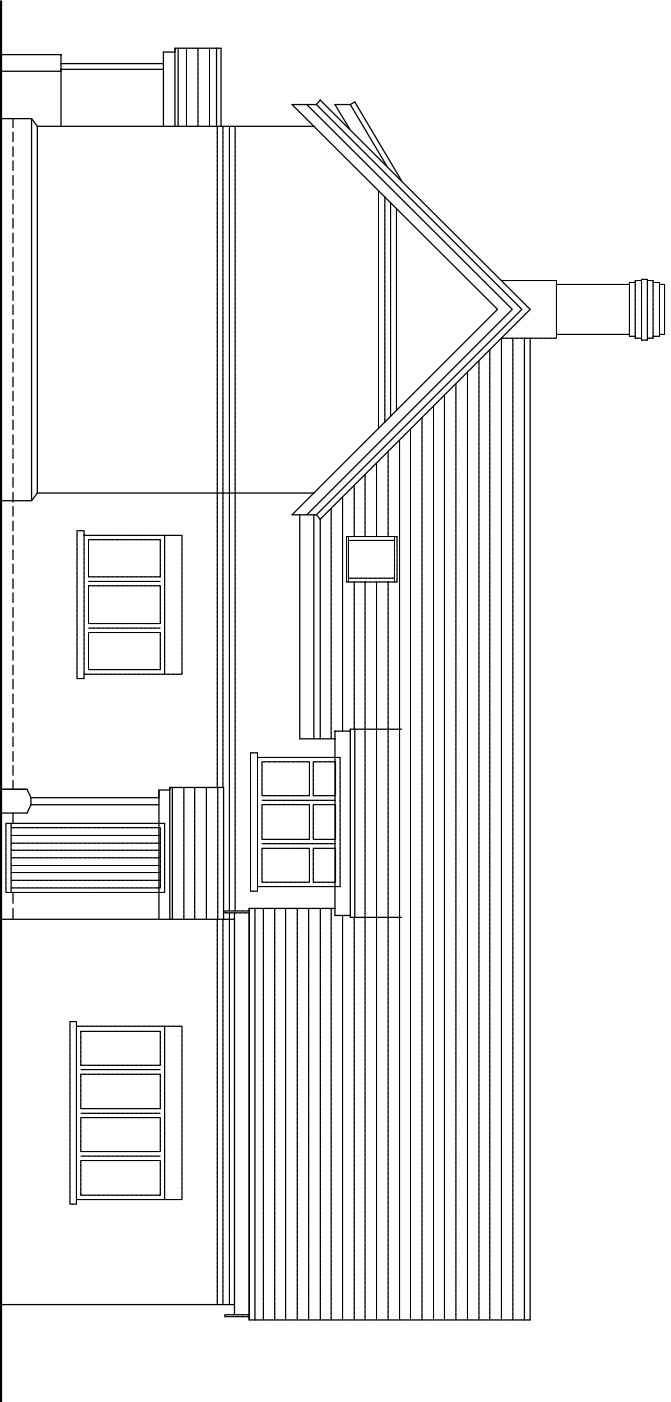

EXISTING SIDE ELEVATION

MR NICHOLLS AND MRS PONCIA

PROPOSED 2 STOREY EXTENSION

 

DRAWING NO. NL.001
DATE 23.1.26
SCALE 1:100

MANOR COTTAGE BARKHAM STREET BARKHAM BERKS RG40 4PJ