


DEVELOPMENTS IN DESIGN LTD

WWW.DEVELOPMENTSINDESIGN.CO.UK
TEL.01344 641286

BARKHAM STREET

REVISED FRONT LAYOUT

PROPOSED SITE PLAN

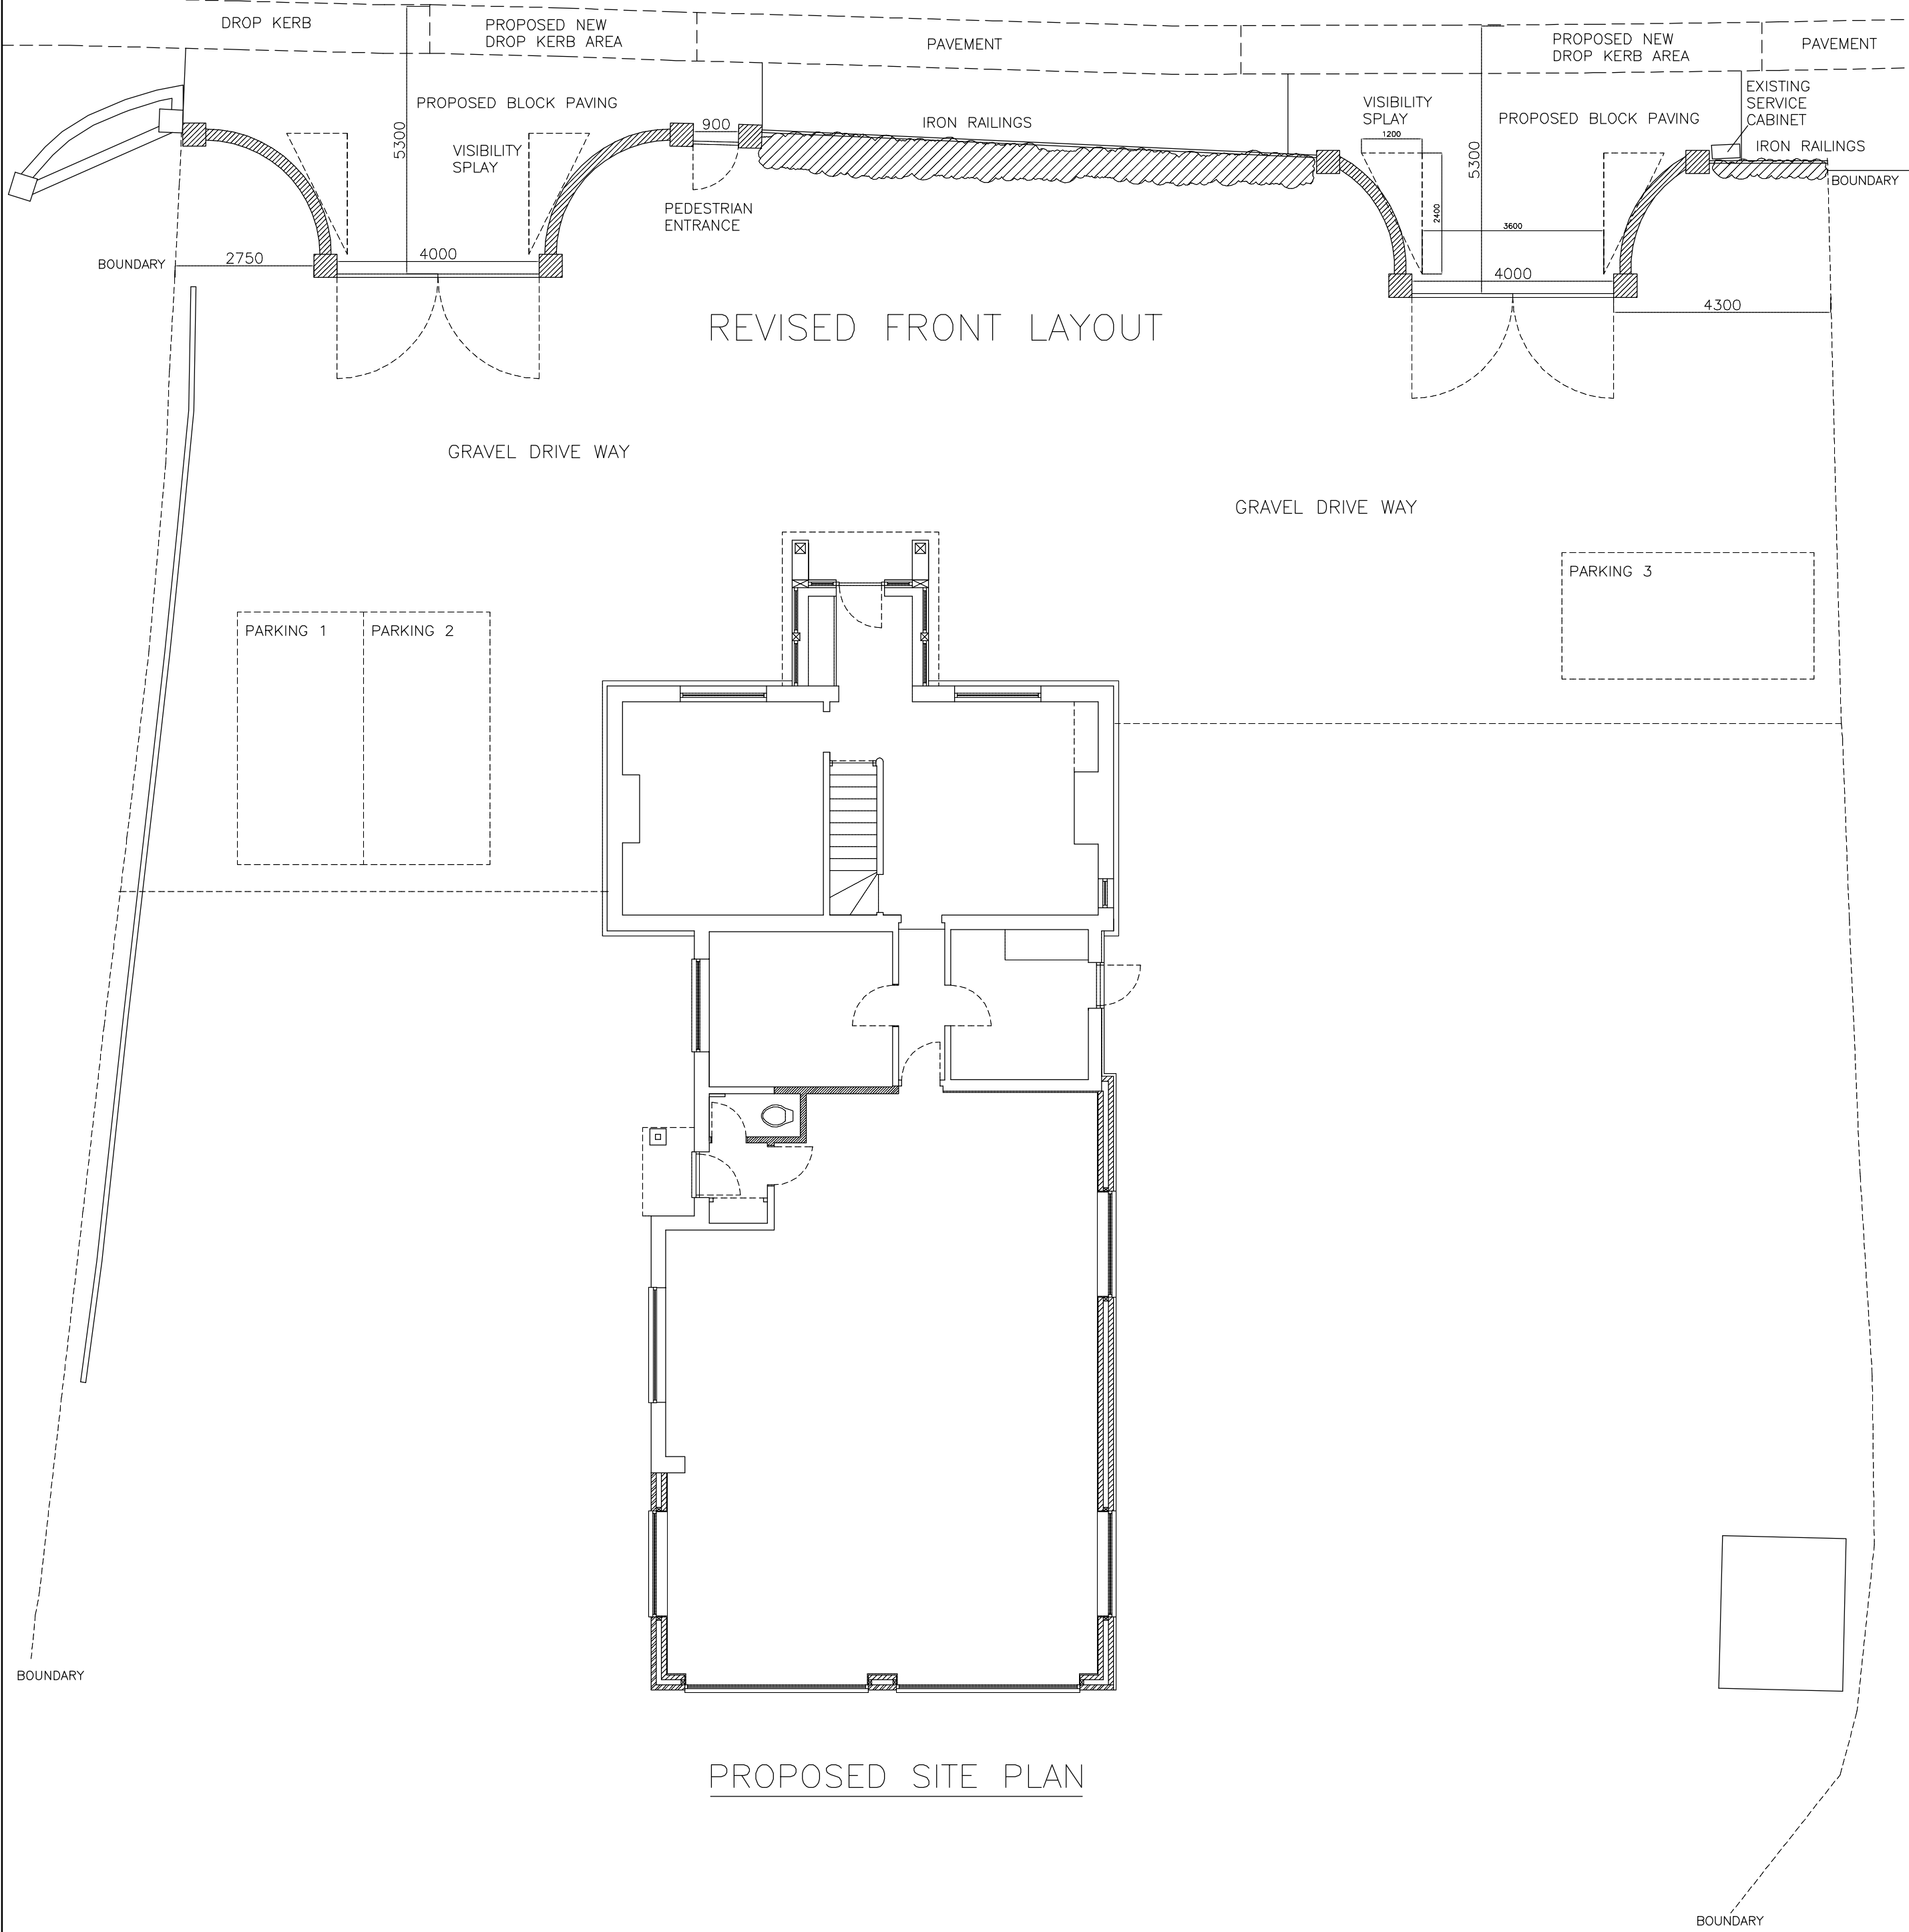

MR NICHOLLS AND MRS PONCIA

PROPOSED 2 STOREY EXTENSION

MANOR COTTAGE BARKHAM STREET BARKHAM BERKS RG40 4PJ

0 1 2 3 4 5M

DRAWING NO. NL.008A
DATE 23.1.26
SCALE 1:100