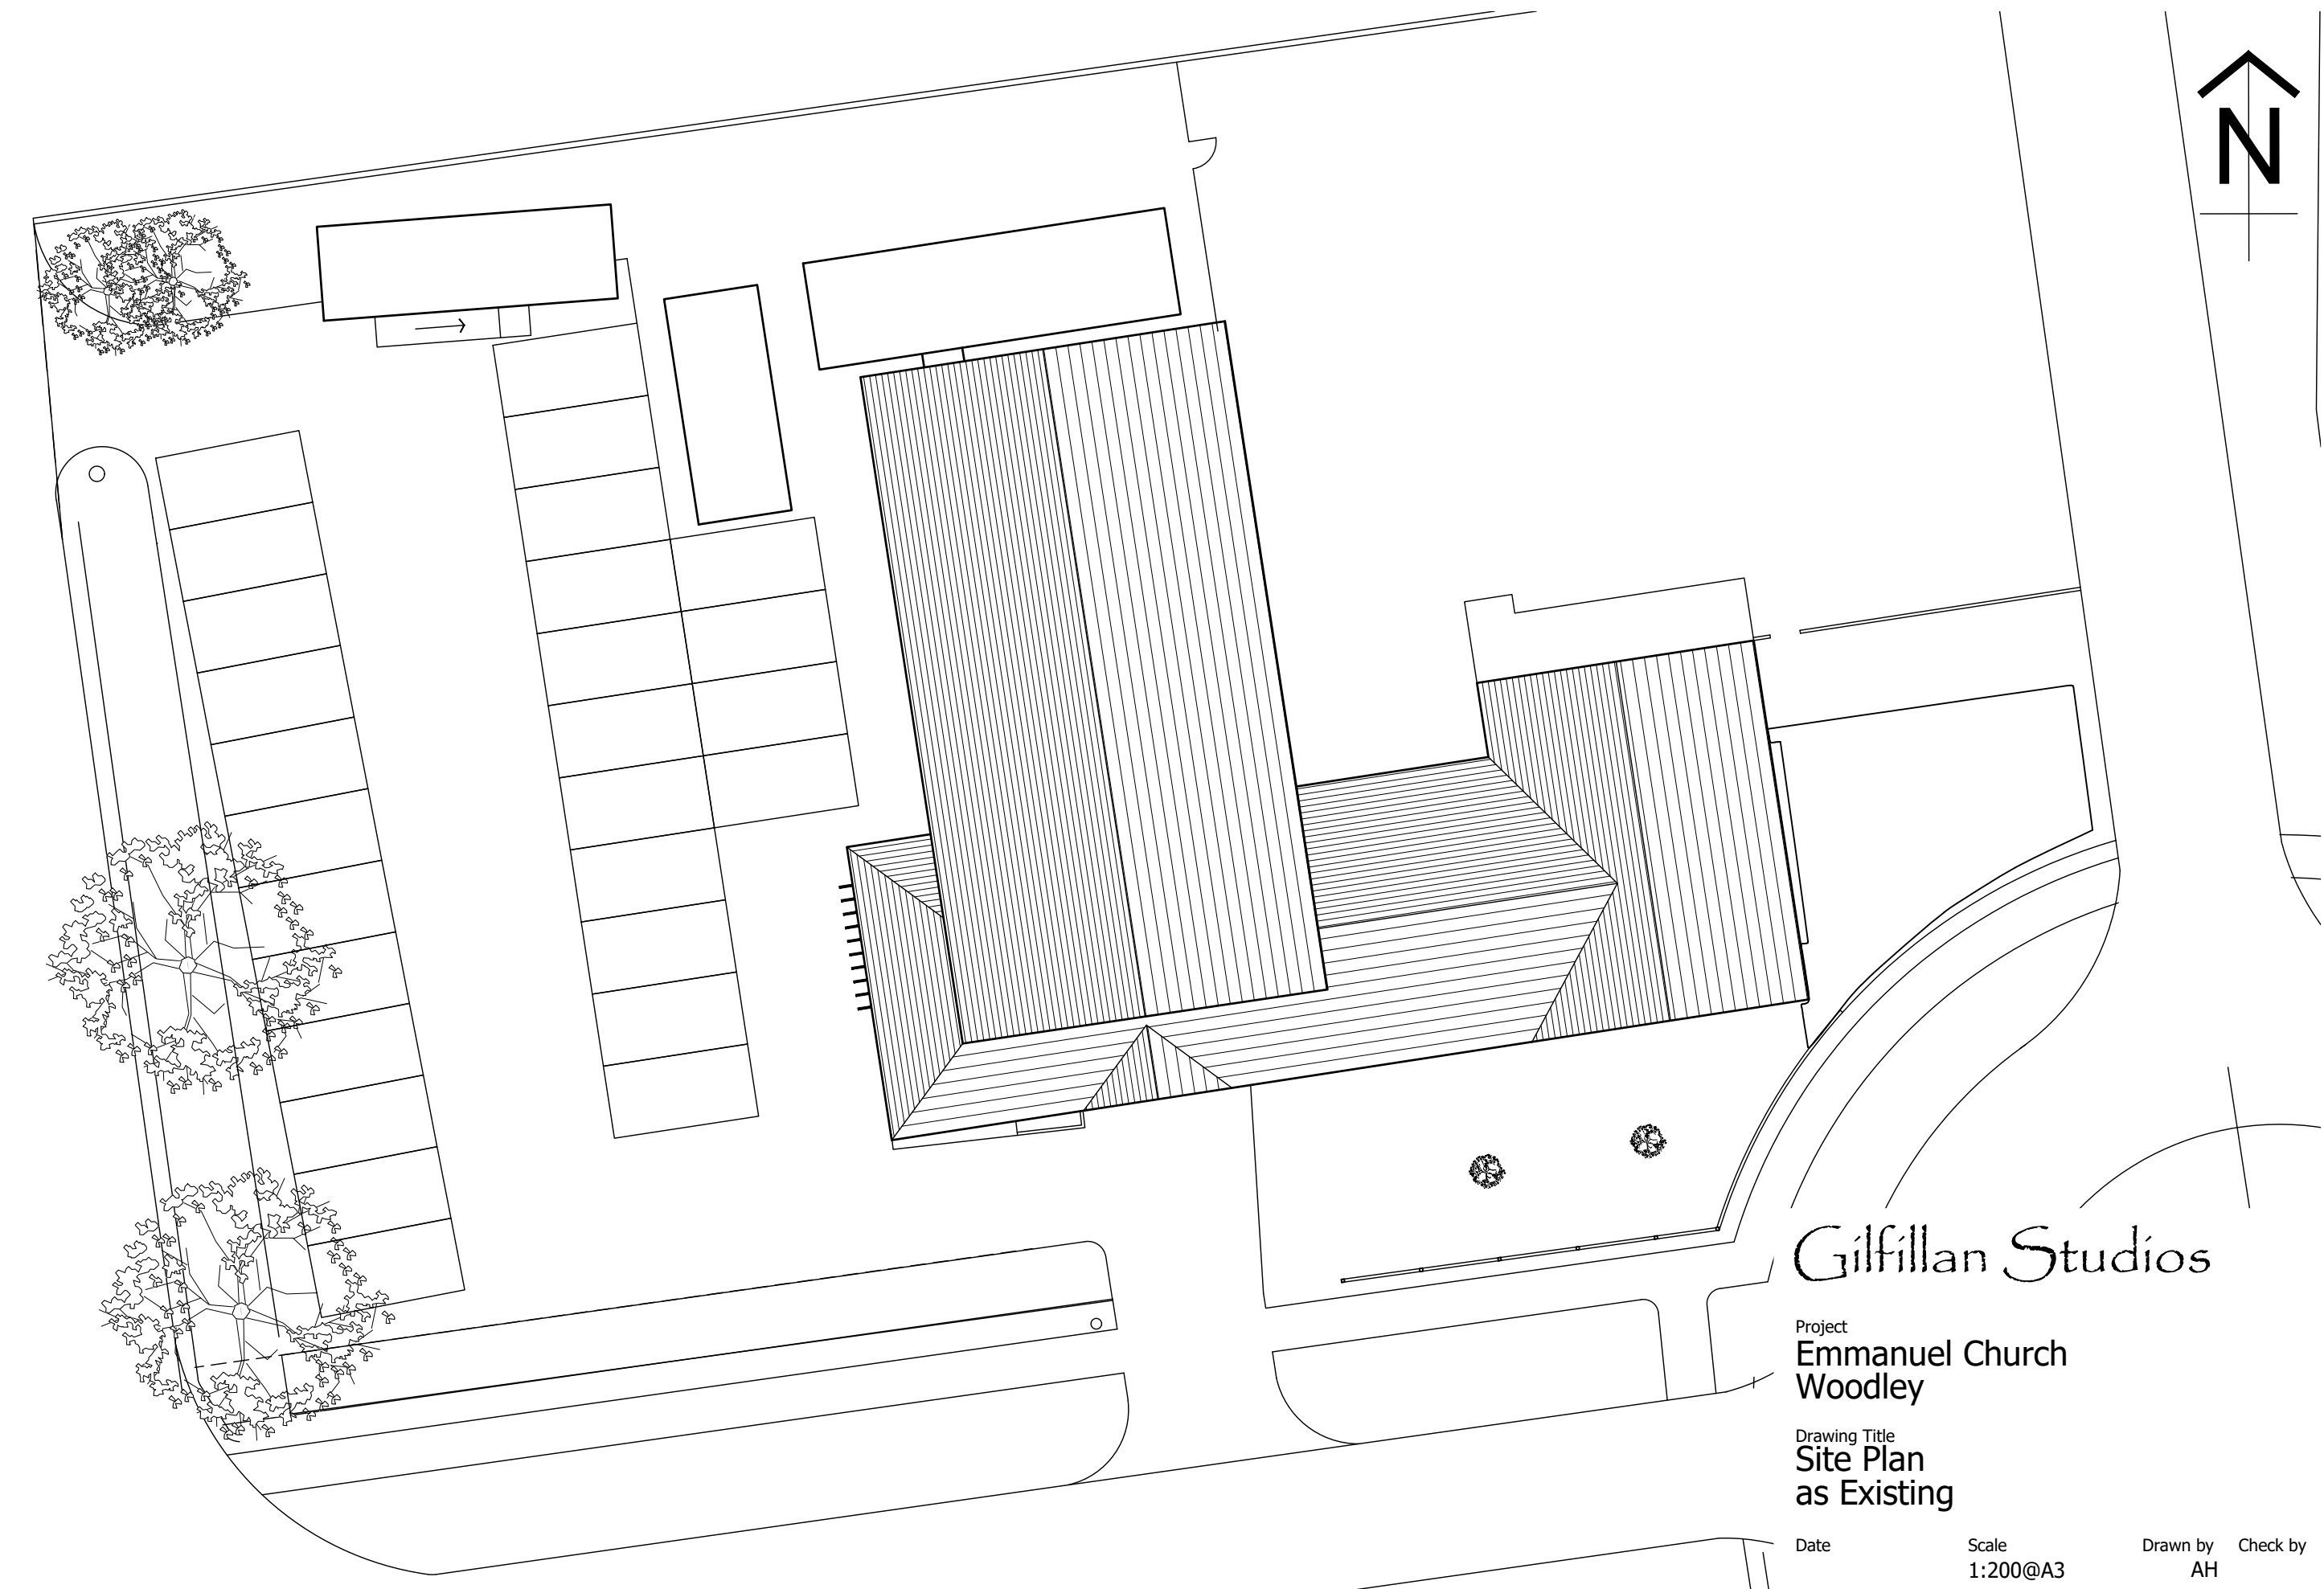


Gilfillan Studios

Project
Emmanuel Church
Woodley

Drawing Title
Site Plan
as Existing

Date

Scale
1:200@A3

Drawn by
AH


Project No

Drawing No
20-02

Revision
-

0 10 20 30 40 50



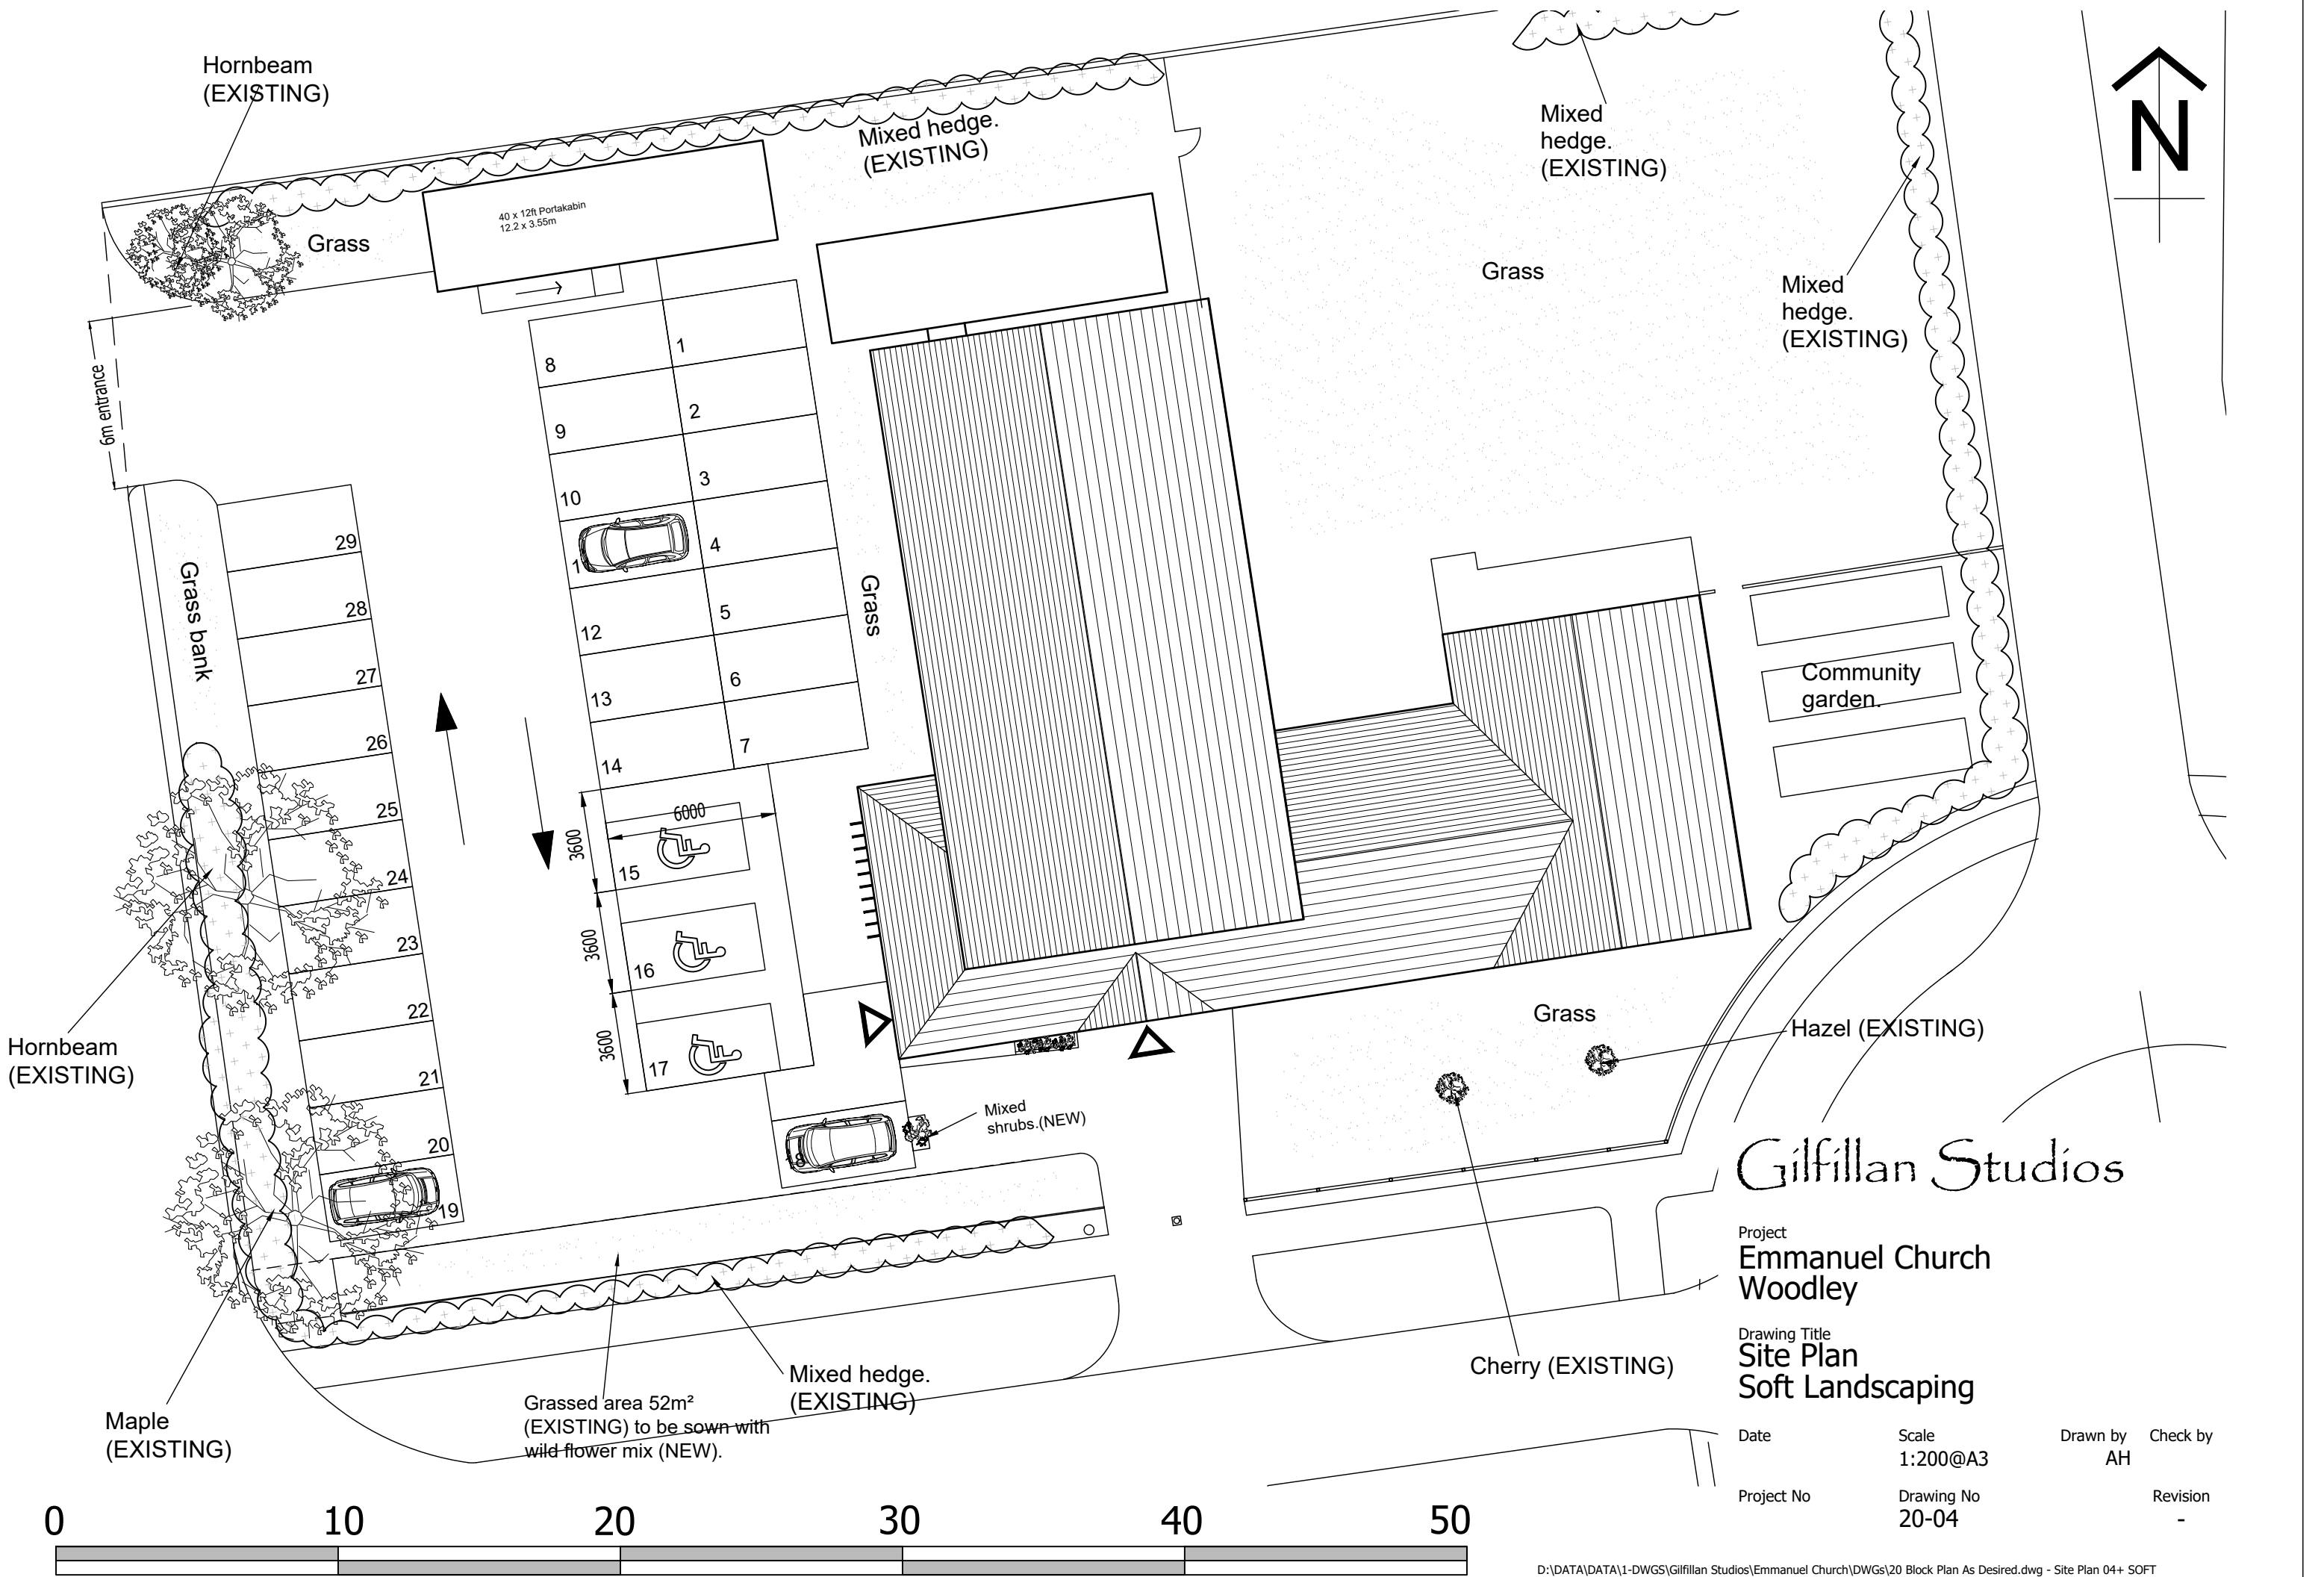


Gilfillan Studios

Project
Emmanuel Church
Woodley

Drawing Title
Site Plan
Soft Landscaping

Date	Scale 1:200@A3	Drawn by AH	Check by
Project No	Drawing No 20-04	Revision -	

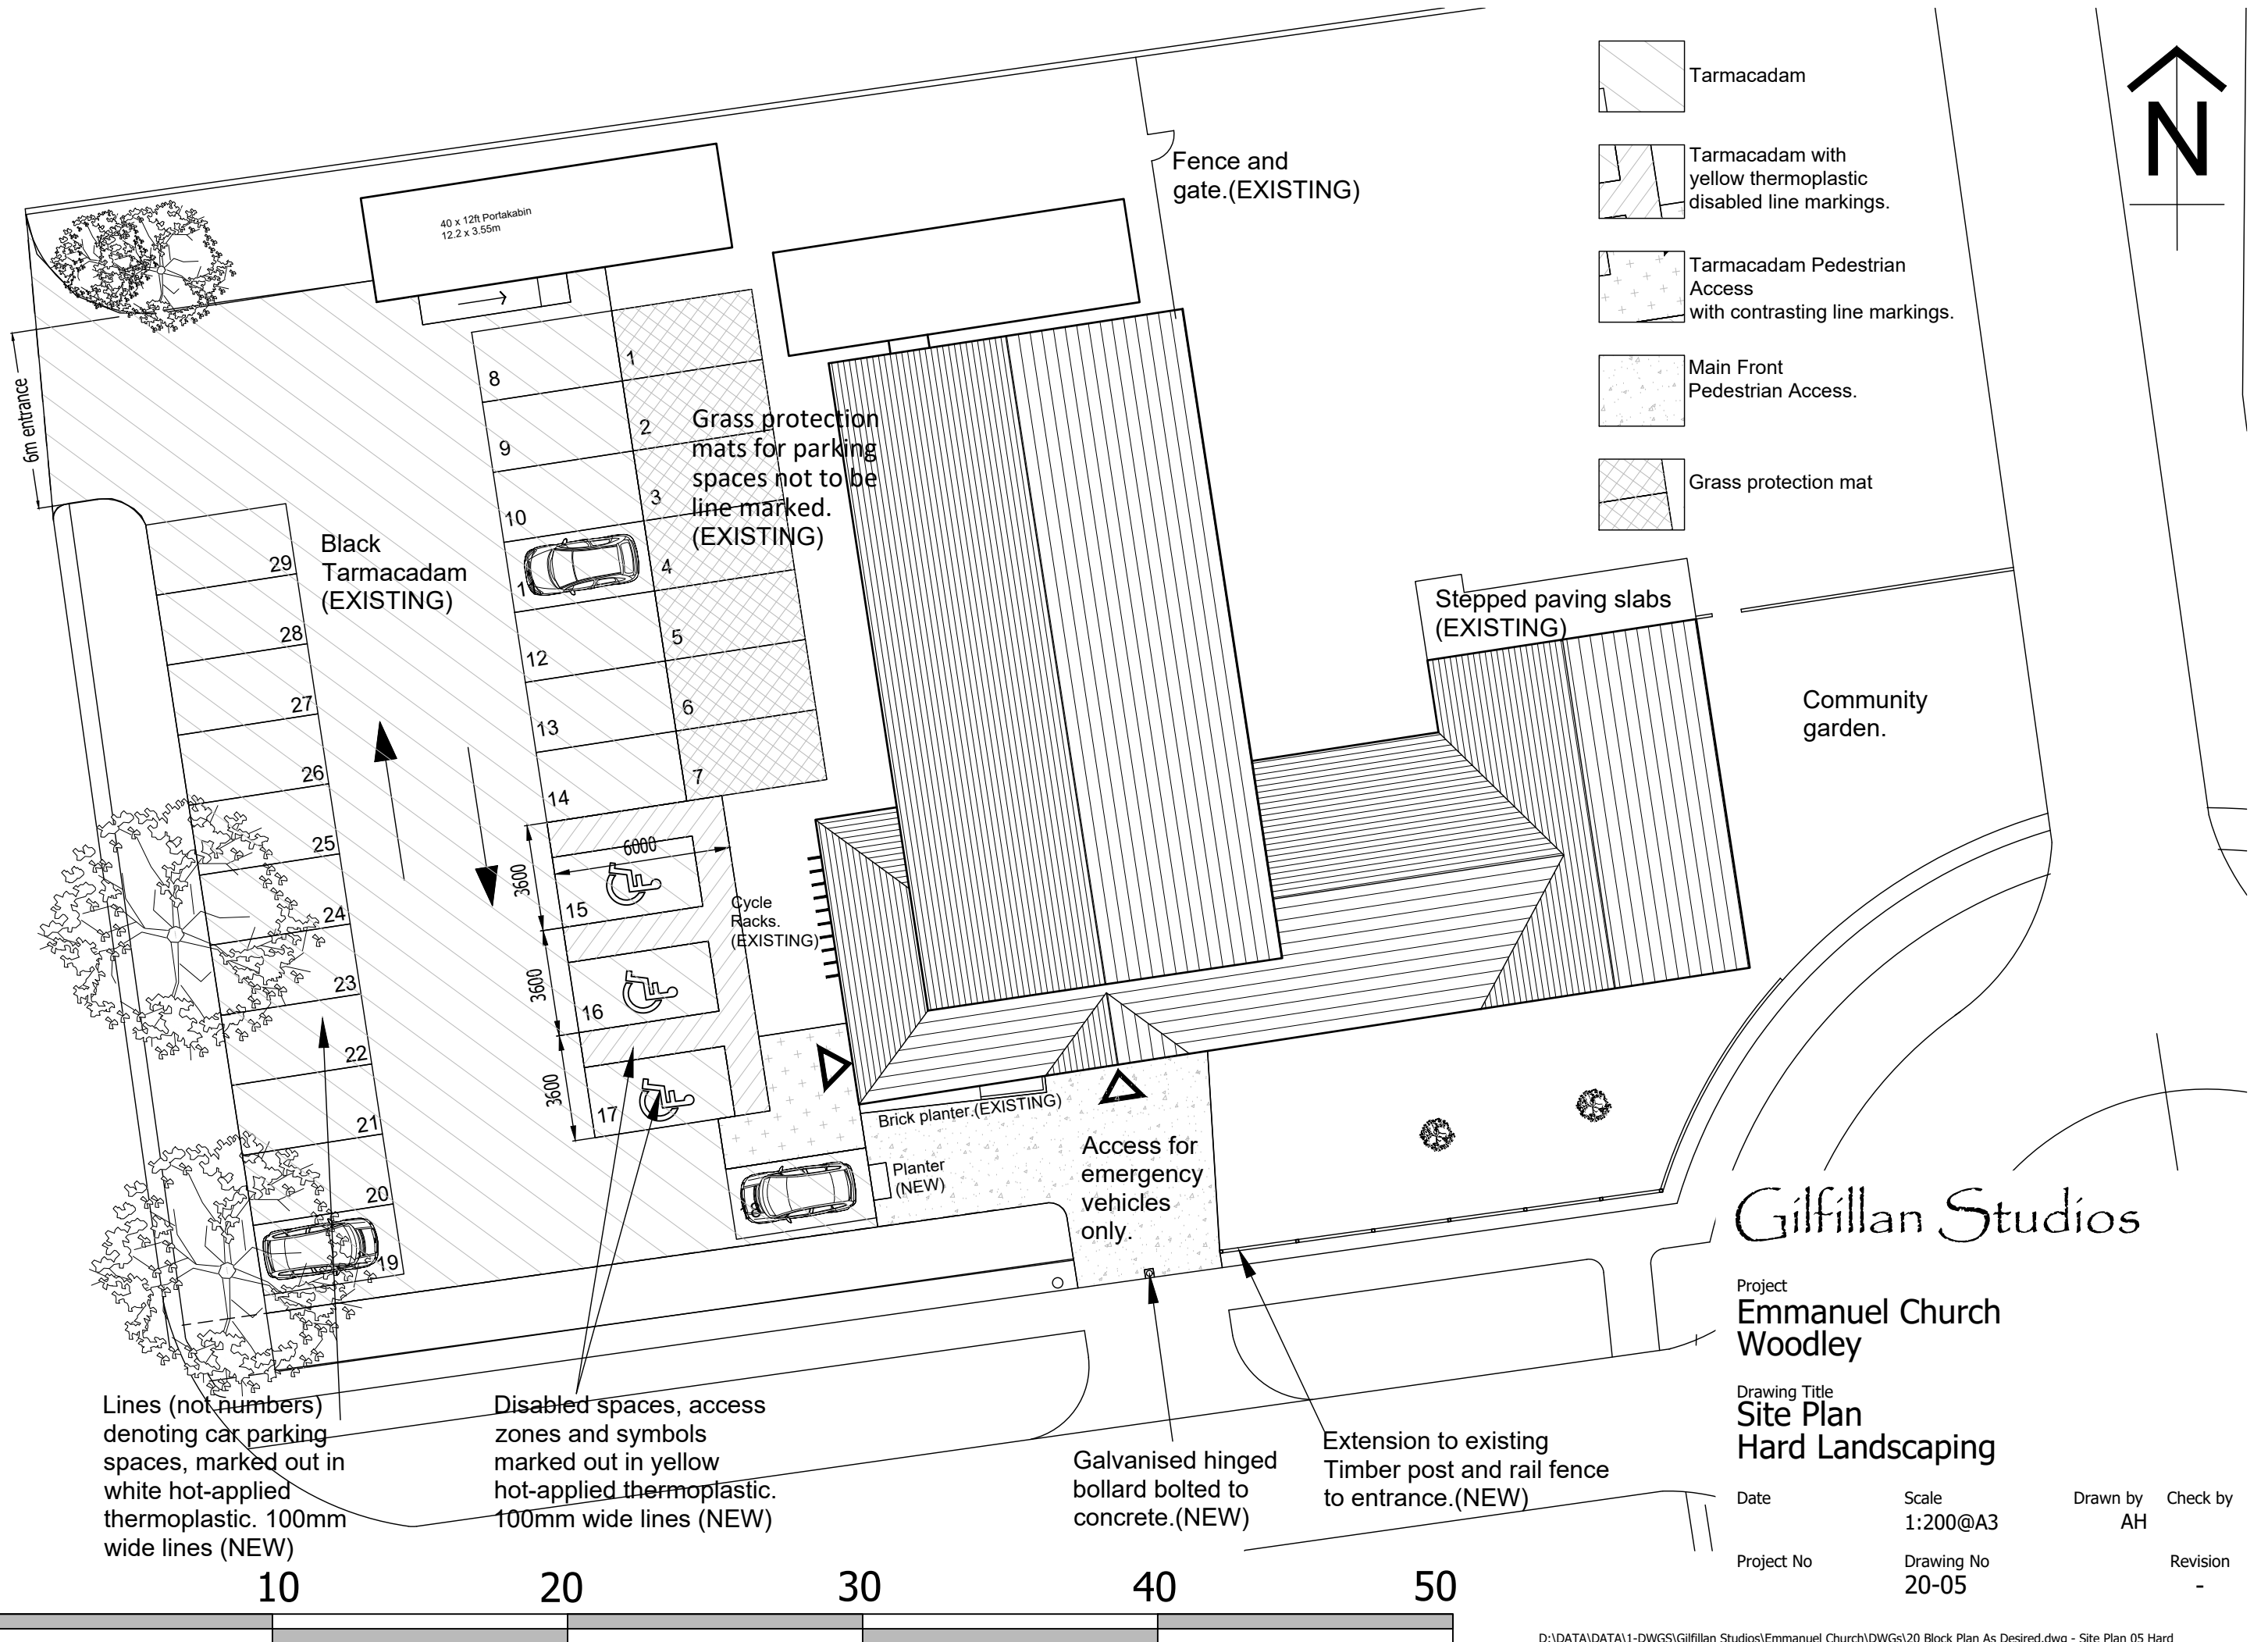

Gilfillan Studios

Project
Emmanuel Church
Woodley

Drawing Title
Site Plan
Hard Landscaping

Date	Scale 1:200@A3	Drawn by AH	Check by
Project No	Drawing No 20-05	Revision -	