




REAR ELEVATION As Proposed
VIEW - ONE
Scale 1:100

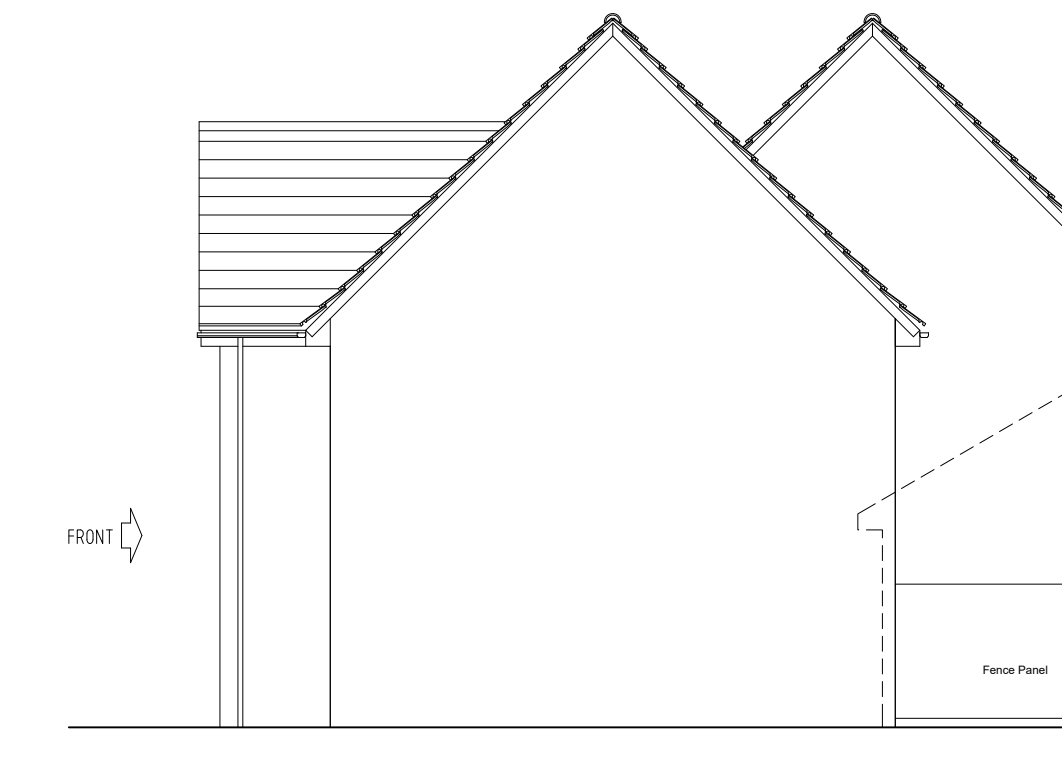

SIDE ELEVATION As Proposed
VIEW - FOUR
Scale 1:100




SIDE ELEVATION As Existing
VIEW - FOUR
Scale 1:100




SIDE ELEVATION As Proposed
VIEW - TWO
Scale 1:100




SIDE ELEVATION As Existing
VIEW - TWO
Scale 1:100

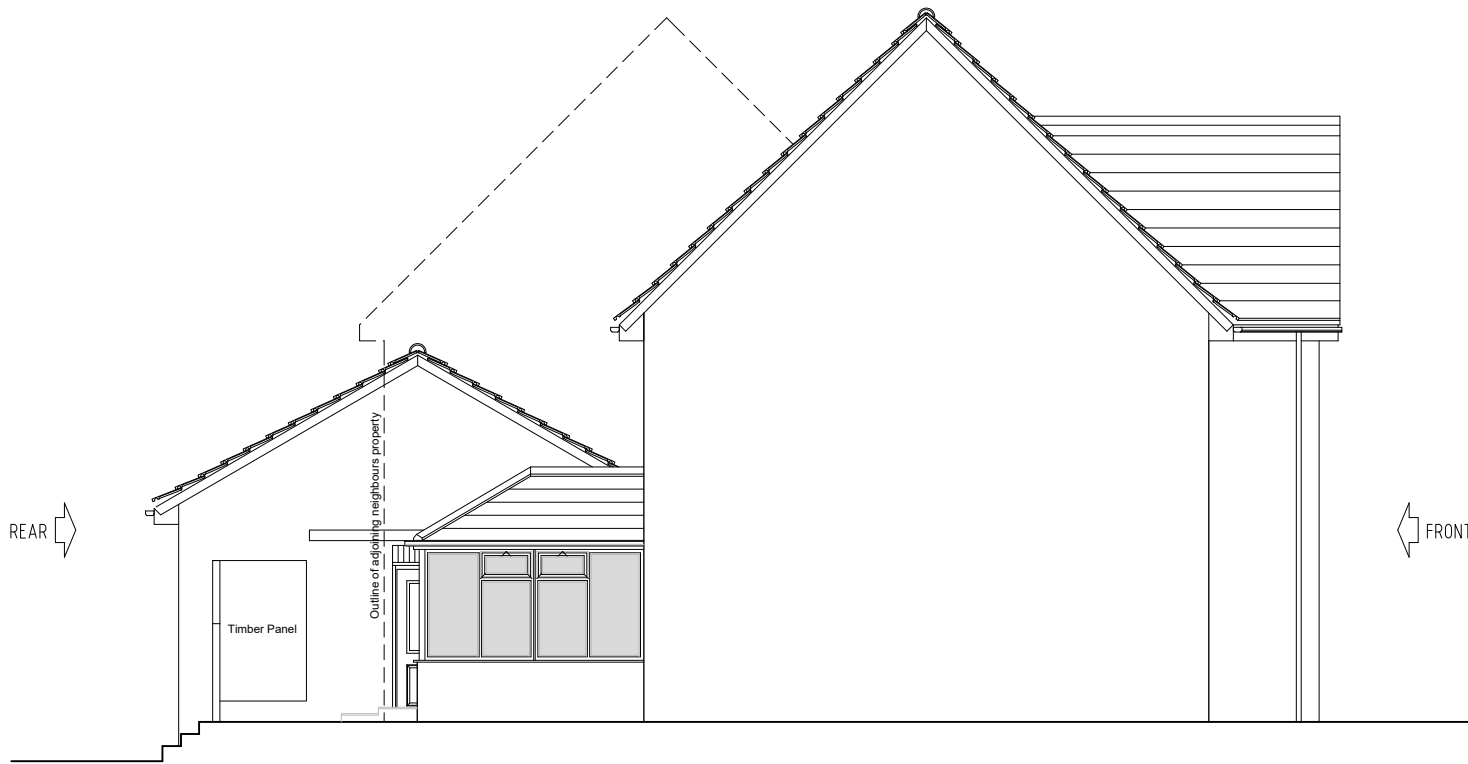



SIDE ELEVATION As Proposed
VIEW - THREE
Scale 1:100

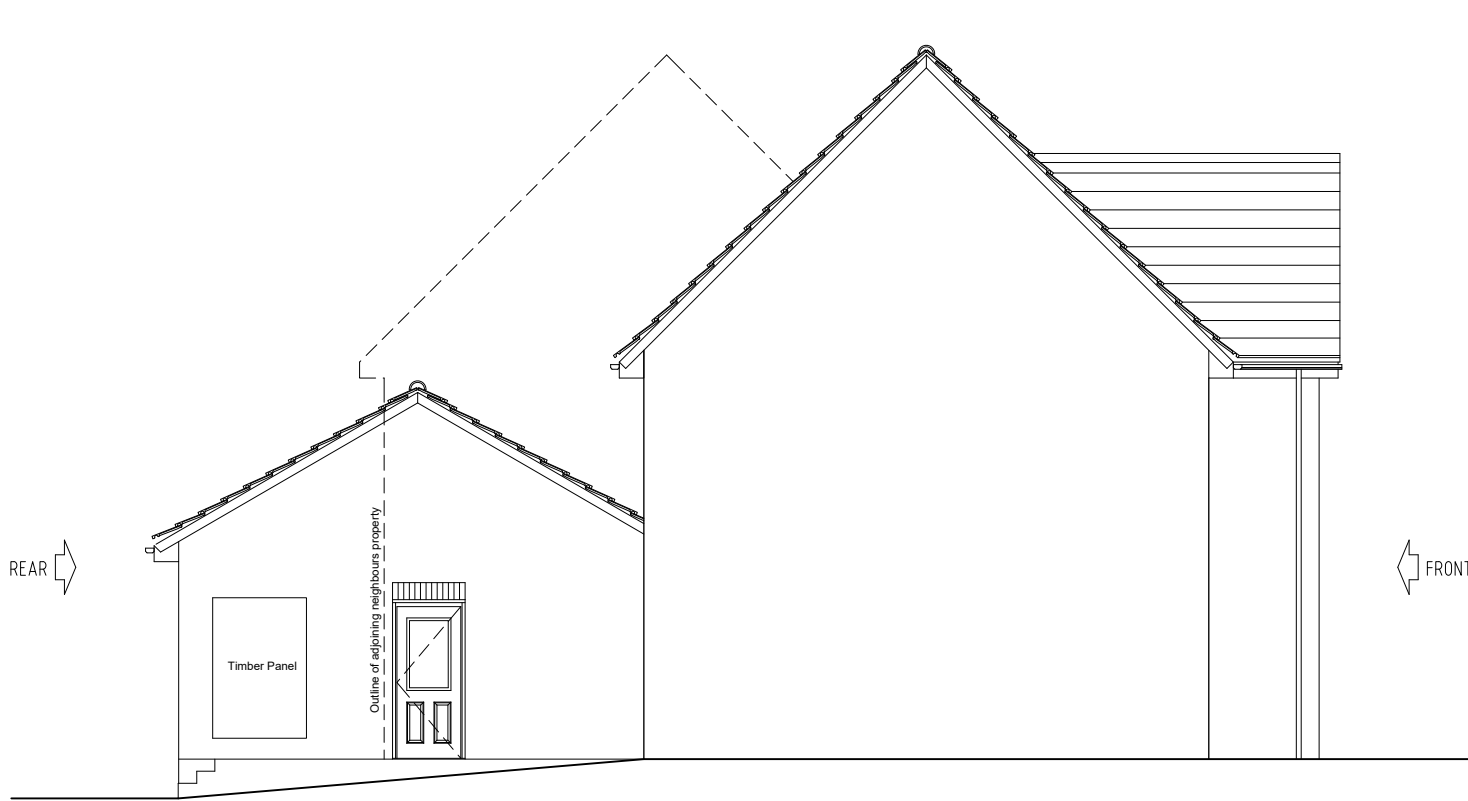


SIDE ELEVATION As Existing
VIEW - THREE
Scale 1:100

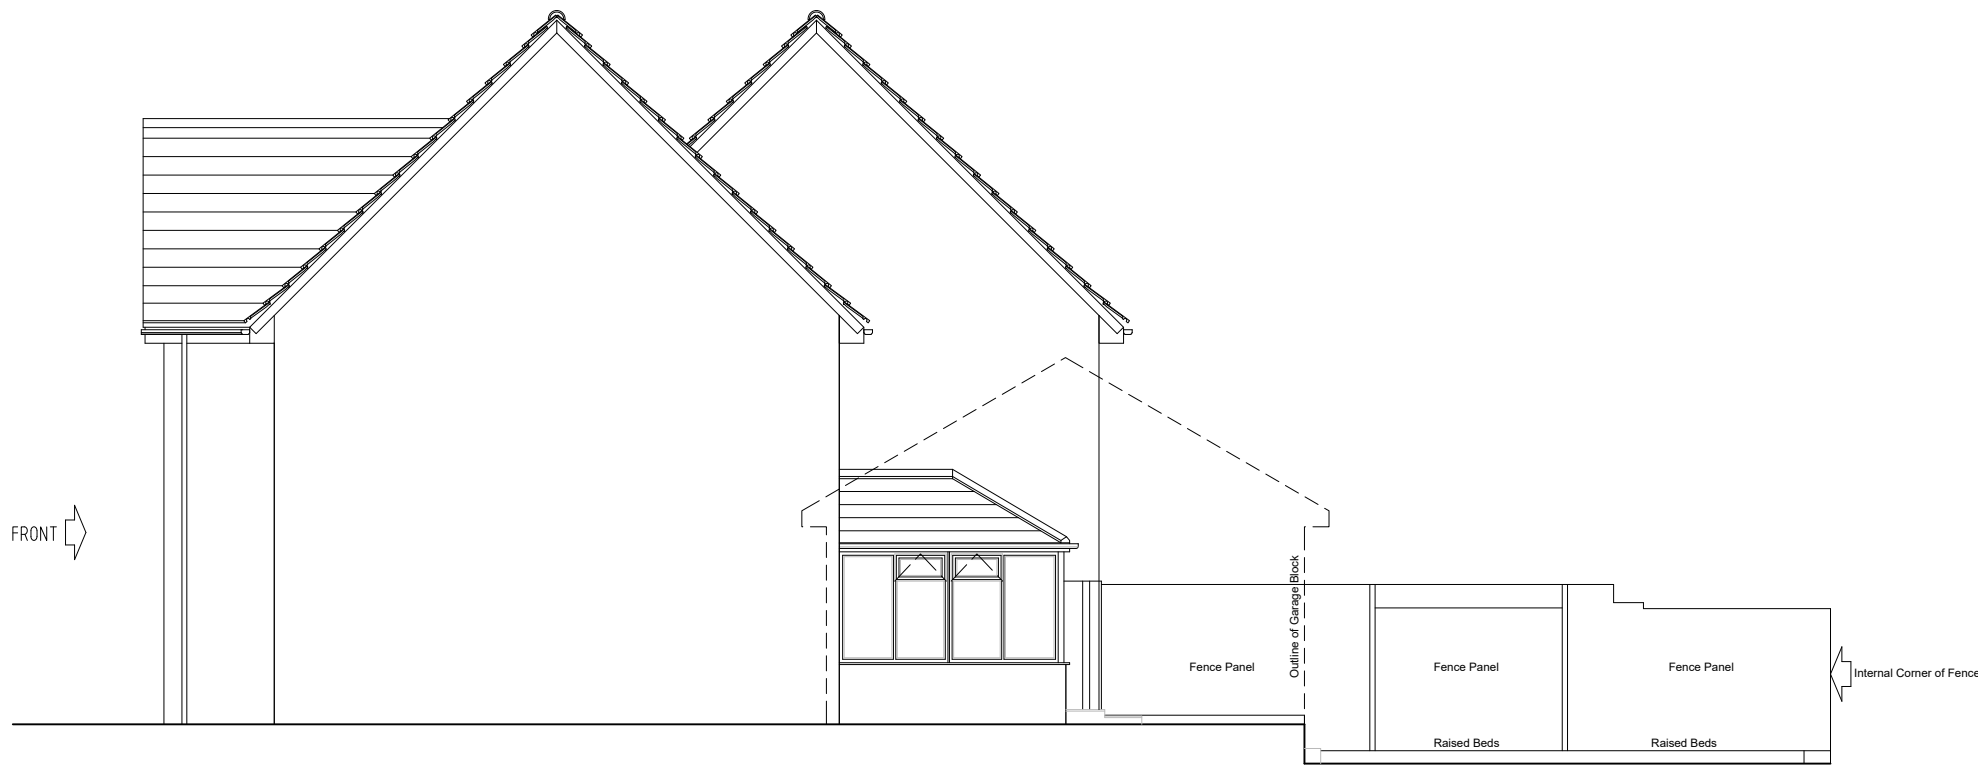

REAR ELEVATION As Proposed
VIEW - FIVE
Scale 1:100

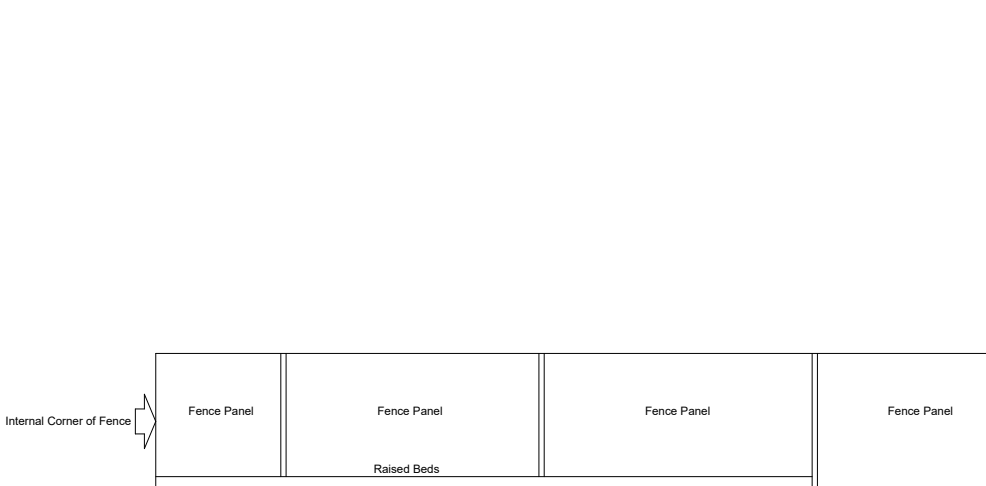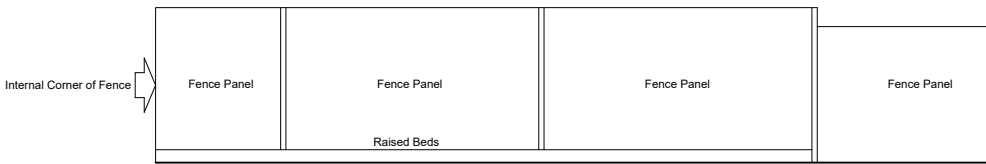

SIDE ELEVATION As Existing
VIEW - FIVE
Scale 1:100

 

Scale Bar 1:100

FOR CLIENT INFORMATION		
Rev	Description	Date
EXTENSIONS AND ALTERATIONS LOCATION		
Mr and Mrs A. Harding 87, Garrett Drive, Shinfield, Reading, Berkshire, RG2 9LD		
DRAWING TITLE EXTERNAL ELEVATIONS As Existing and Proposed		
DAVID HOLTHAM Architect		DATE Sept 2026
SCALE 1:100 @ A1	DRWG. NO. 2026/29-02	REVISION -