

an House

BRA
DRIVE

Nightingale
Cottage


Swallow
Cottage

PROPOSED SINGLE
STOREY REAR
EXTENSION

APPROVED SINGLE STOREY
REAR EXTENSION -
APPLICATION NUMBER
251304

ROSEVALE

SITE PLAN 1:200

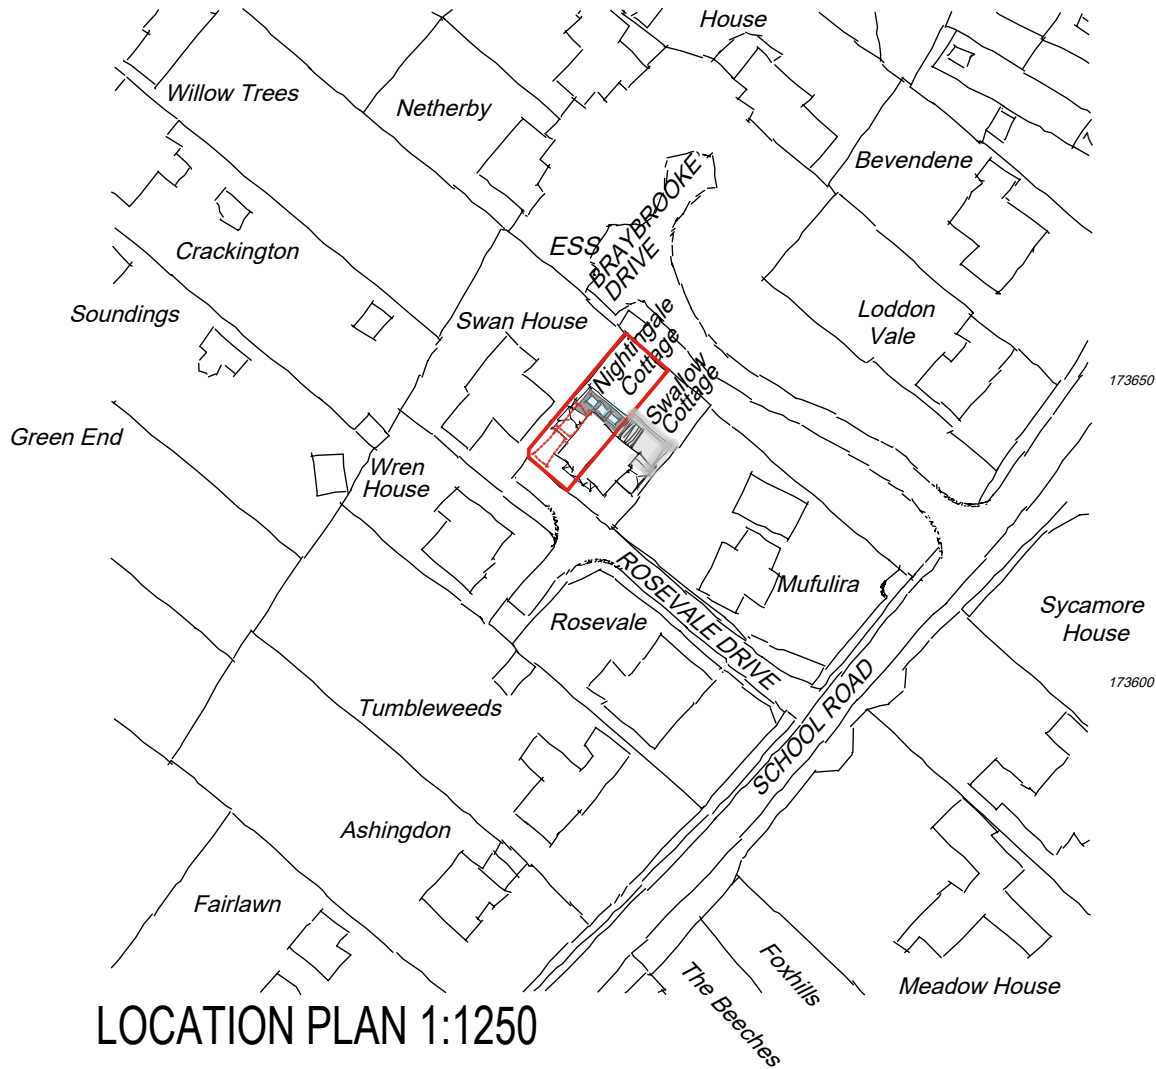

1:200 scale Bar
This Drawing has been produced for printing onto A3 size paper,



REV	COMMENTS	DATE

TCB

TC Biggin Architecture
ARCHITECTURE & PLANNING
www.tcbarchitecture.co.uk • info@tcbarchitecture.co.uk • 07889 218936

CLIENT Ms L Monk
PROJECT Nightingale Cottage, Rosevale, Drive, Hurst, Reading, RG10 0DQ
DRAWING PROPOSED SITE AND LOCATION PLANS

DATE Sept 25 DWG SCALE 1:200/1250 DRAWN TB DWG No. 189/202 REV

VERIFY ALL DIMENSIONS BEFORE SETTING OUT. COMMENCING WORK OR PRODUCTION OF FABRICATION DRAWINGS. REPORT ANY DISCREPANCIES TO THE SITE SUPERVISOR IMMEDIATELY. ©