
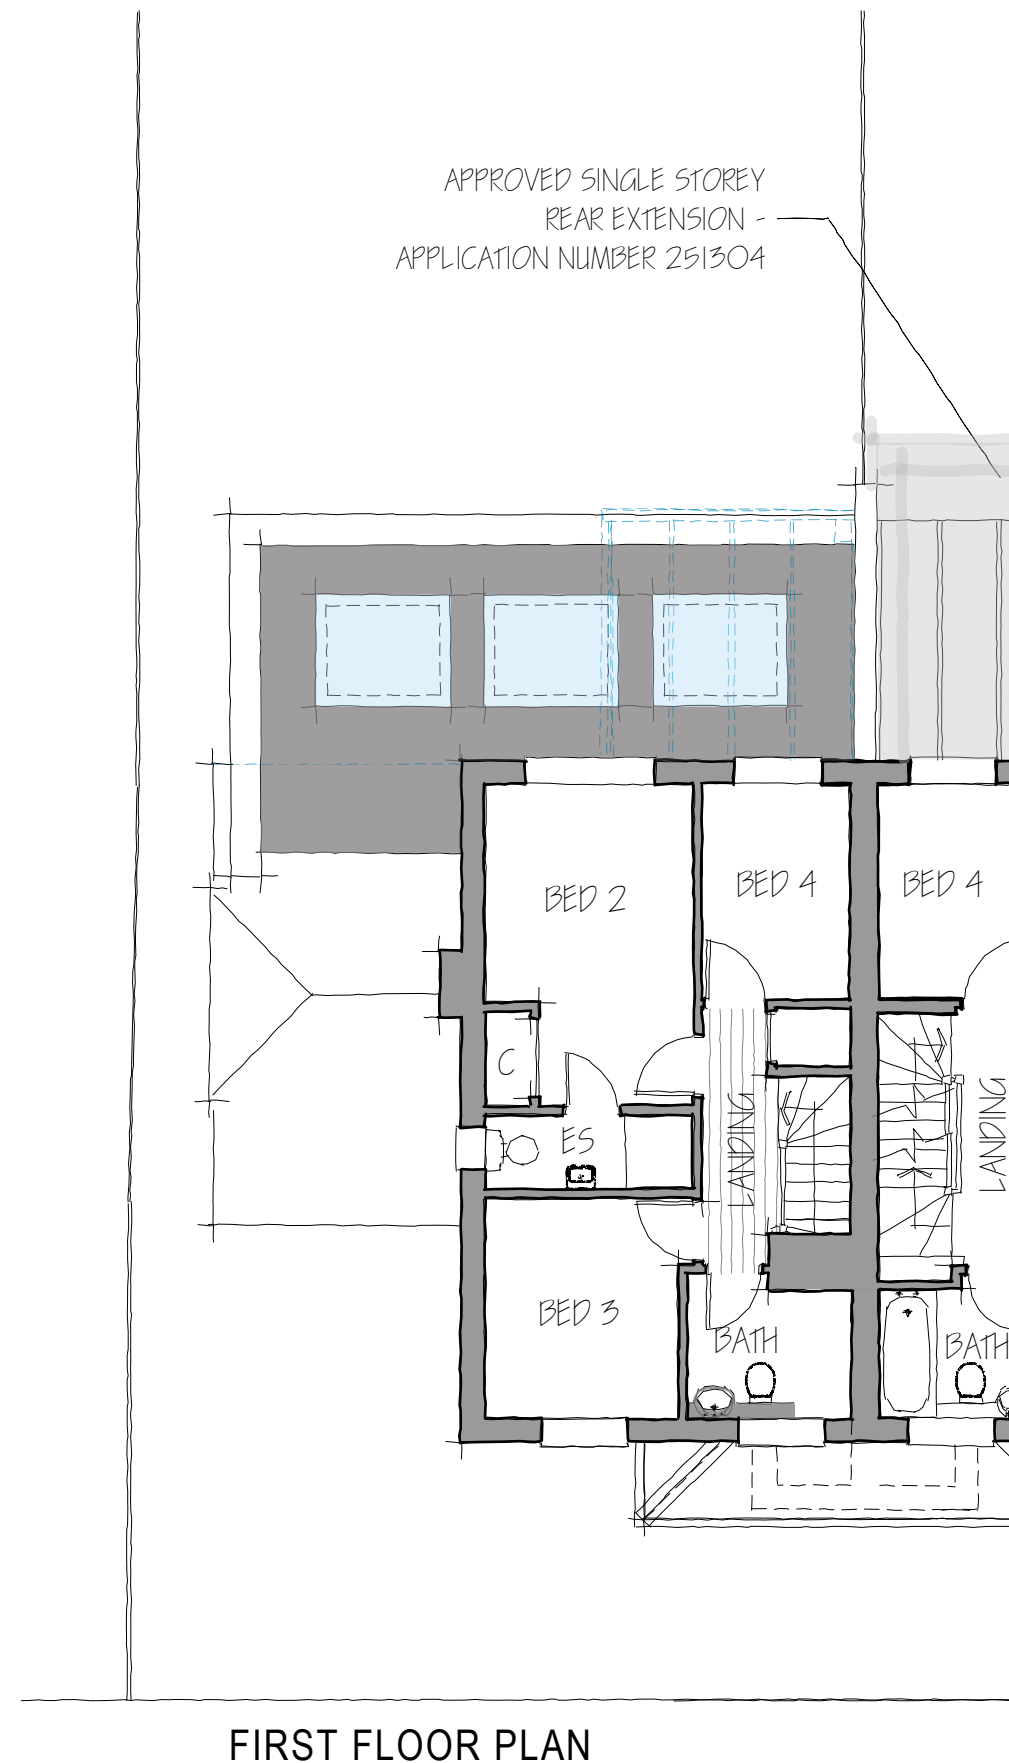


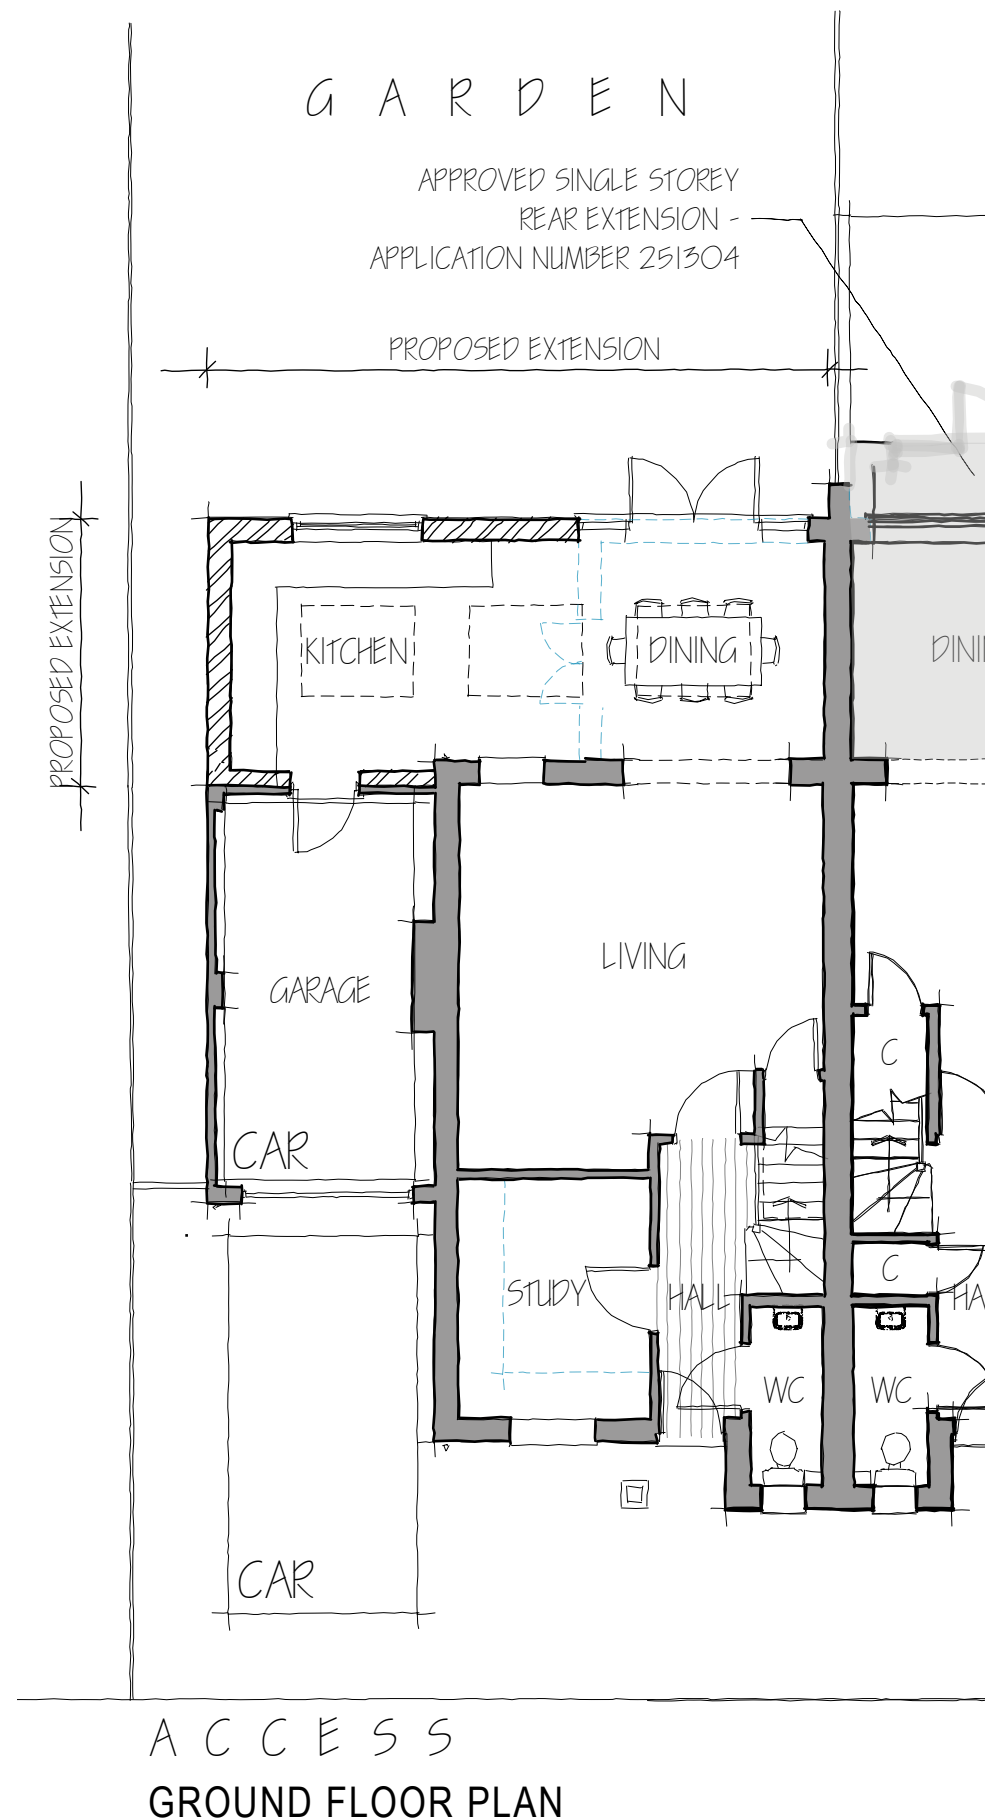

REV	COMMENTS	DATE

TCB **TC Biggin Architecture**
ARCHITECTURE & PLANNING
www.tcbarchitecture.co.uk • info@tcbarchitecture.co.uk • 07889 218936

CLIENT Ms L Monk
PROJECT Nightingale Cottage, Rosevale, Drive, Hurst,
Reading, RG10 0DQ
DRAWING PROPOSED FLOOR PLANS

DATE Sept 25 DWG SCALE 1:100 DRAWN TB DWG No. 189/200 REV A

VERIFY ALL DIMENSIONS BEFORE SETTING OUT. COMMENCING WORK OR PRODUCTION OF FABRICATION DRAWINGS. REPORT ANY DISCREPANCIES TO THE SITE SUPERVISOR IMMEDIATELY. ©