


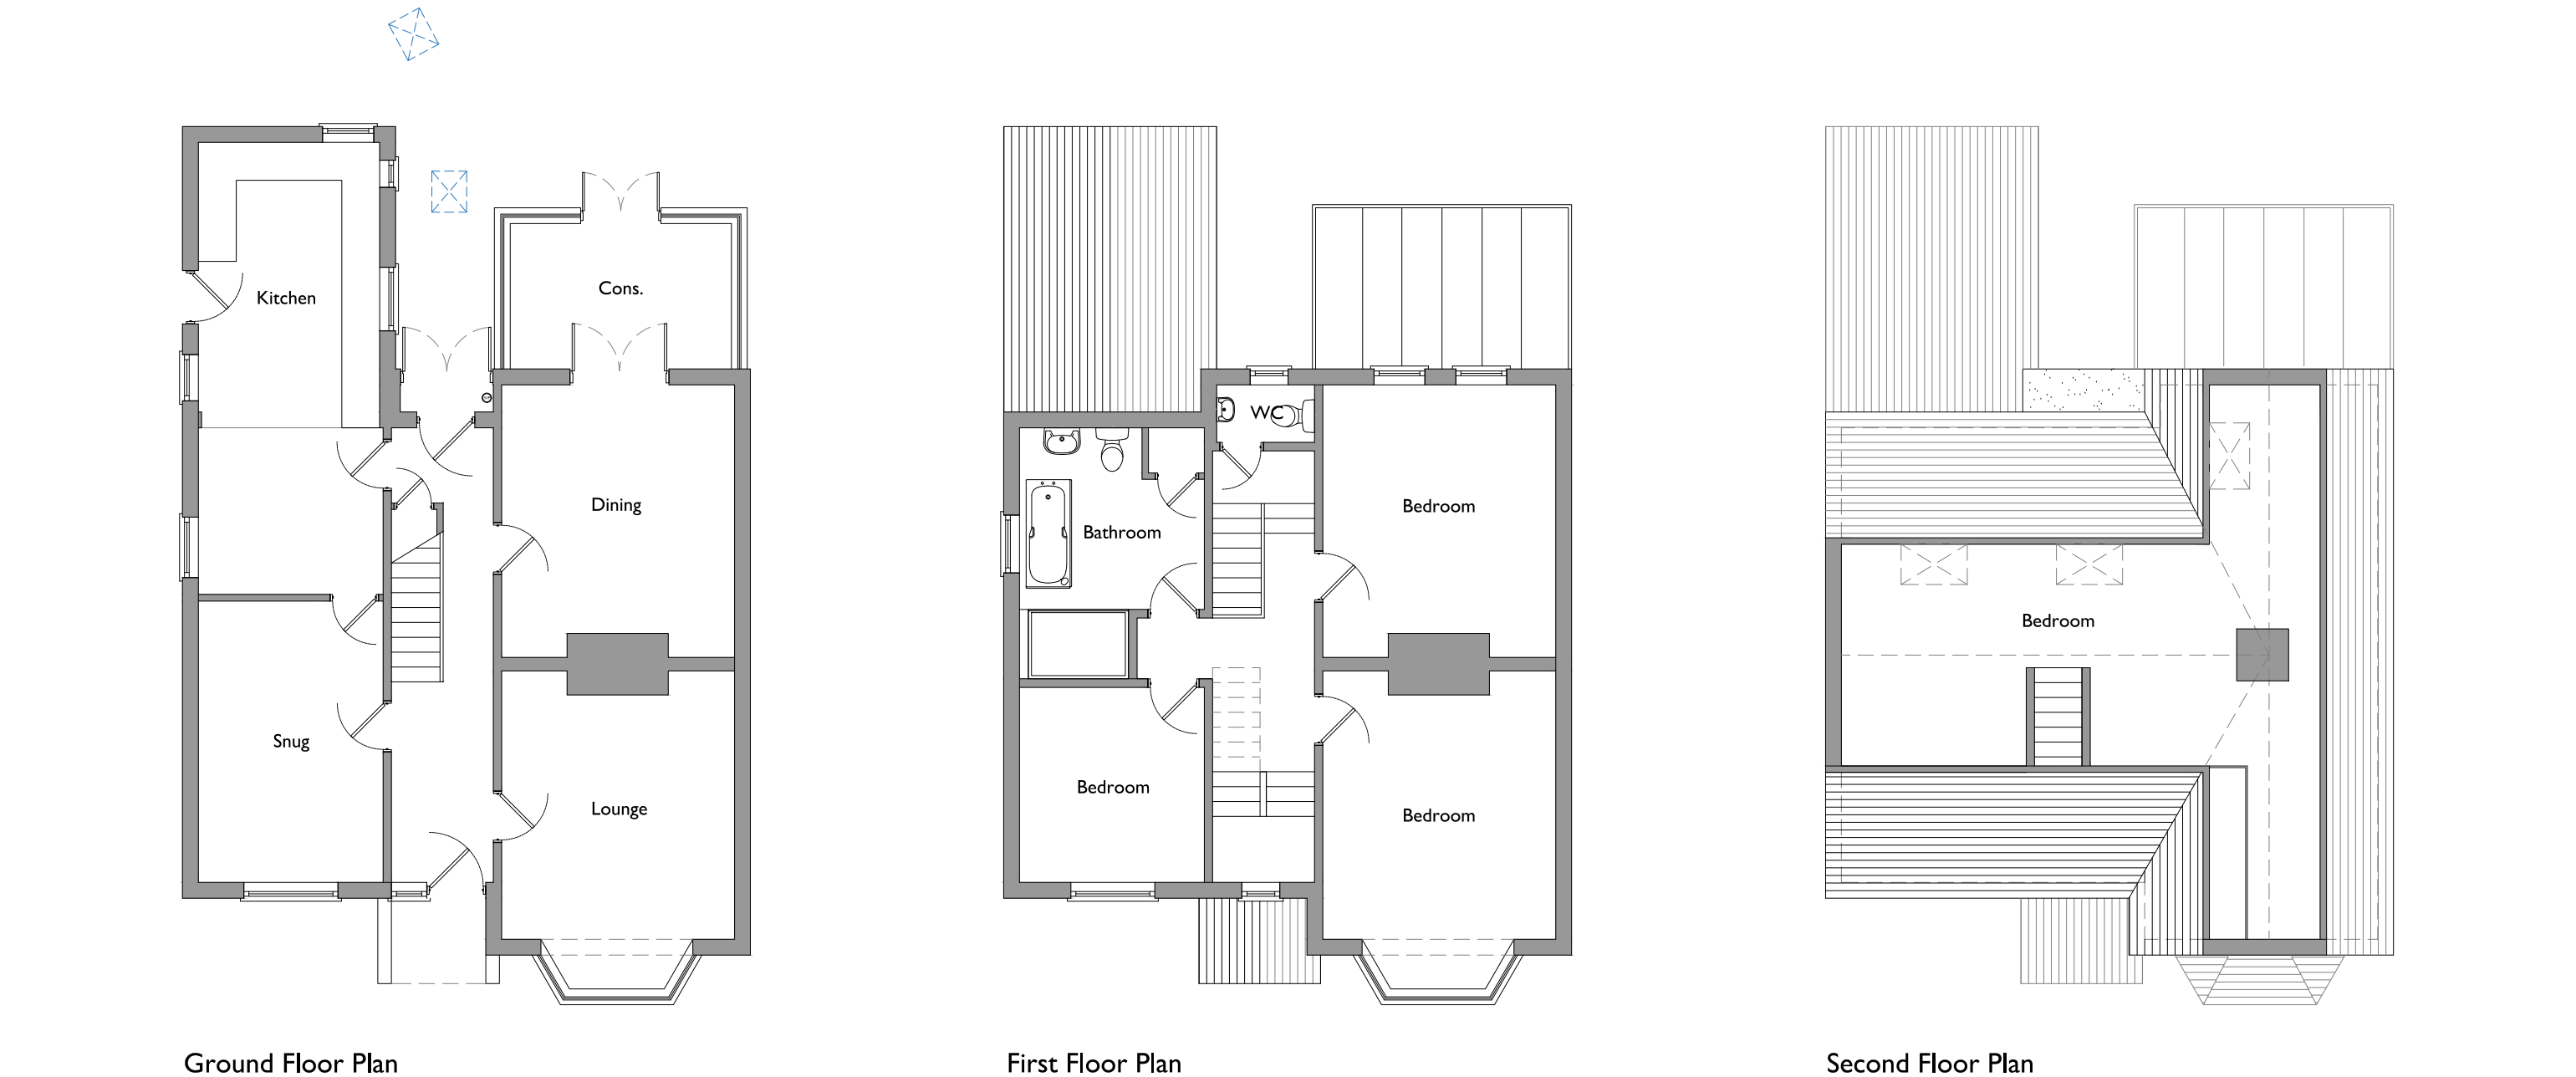

NOTES		ORIGINAL A3		0m12345678910m		1:100		CONSULTANT		FRYER/PLANNING RESIDENTIAL DESIGN STUDIO		FRYER PLANNING LTD ACCEPT NO RESPONSIBILITY FOR ANY COSTS, LOSSES, CLAIMS HOWSOEVER ARISING FROM THESE DRAWINGS, SPECIFICATIONS AND RELATED DOCUMENTS UNLESS THERE IS FULL COMPLIANCE WITH THE CLIENT AND ANY AUTHORIZED USER (PRINCIPLE CONTRACTOR OR CLIENT) OF THE FOLLOWING: 1. ALL BOUNDARIES, DIMENSIONS AND LEVELS ARE FOR GUIDANCE ONLY AND MUST BE CHECKED ON SITE BEFORE CONSTRUCTION AND ANY DISCREPANCIES ARE TO BE REPORTED TO THE PRINCIPLE DESIGNER. 2. FOR CONSTRUCTION PURPOSES, USE GIVEN DIMENSIONS ONLY AND DO NOT SCALE. 3. FOR THE PURPOSE OF COORDINATION, ALL RELEVANT PARTIES MUST CHECK THIS INFORMATION PRIOR TO IMPLEMENTATION AND REPORT ANY DISCREPANCIES TO THE PRINCIPLE DESIGNER PRIOR TO CONSTRUCTION. 4. SURVEY INFORMATION HAS BEEN TAKEN USING LASER MEASURER AND MAY BE OPEN TO MINOR TOLERANCES. ALL SETTING OUT INFORMATION MUST BE CHECKED PRIOR TO CONSTRUCTION BY THE APPOINTED BUILDER TO ENSURE SITE ACCURACY. 5. UNDERGROUND DRAINAGE SCHEME IS BASED ON LIMITED ON-SITE SURVEY INFORMATION AND FRYER PLANNING WILL NOT BE HELD RESPONSIBLE FOR ANY DESIGN OR CONSTRUCTION COSTS/IMPLICATIONS RESULTING IN INCORRECT INFORMATION. DO NOT SCALE FROM THESE DRAWINGS UNLESS FOR PLANNING PURPOSES. ALL DESIGN AND DRAWING INFORMATION BELONGS TO FRYER PLANNING LTD. COPYRIGHT PROTECTED © FRYER PLANNING LTD DUTY HOLDERS REGIME: UNDER THE NEW DUTY HOLDERS REGIME, FRYER PLANNING LTD WILL ACT AS PRINCIPLE DESIGNER FOR THE CLIENT. SEE OUR OUTLINE SPECIFICATION FOR FULL DETAILS.	
CLIENT NAME		Mr & Mrs Perkins										PROJECT	
COUNTRY		United Kingdom										Hillside House, Basingstoke Road, Spencers Wood, RG7 1AP	
DISCIPLINE CODE		A										DRAWING	
DISCIPLINE DESCRIPTION		Design										Existing Floor Plans	
												SCALE	
												1:100 @ A3	
												PAPER SIZE	
												A3	
												DATE	
												15.09.25	
												DRAWN	
												LFF	
												CHECKED	
												LFF	
												CONSULTANT PROJECT No	
												1472	
												DRAWING No	
												100	
												STATUS	
												PL	
												REV	
												-	