




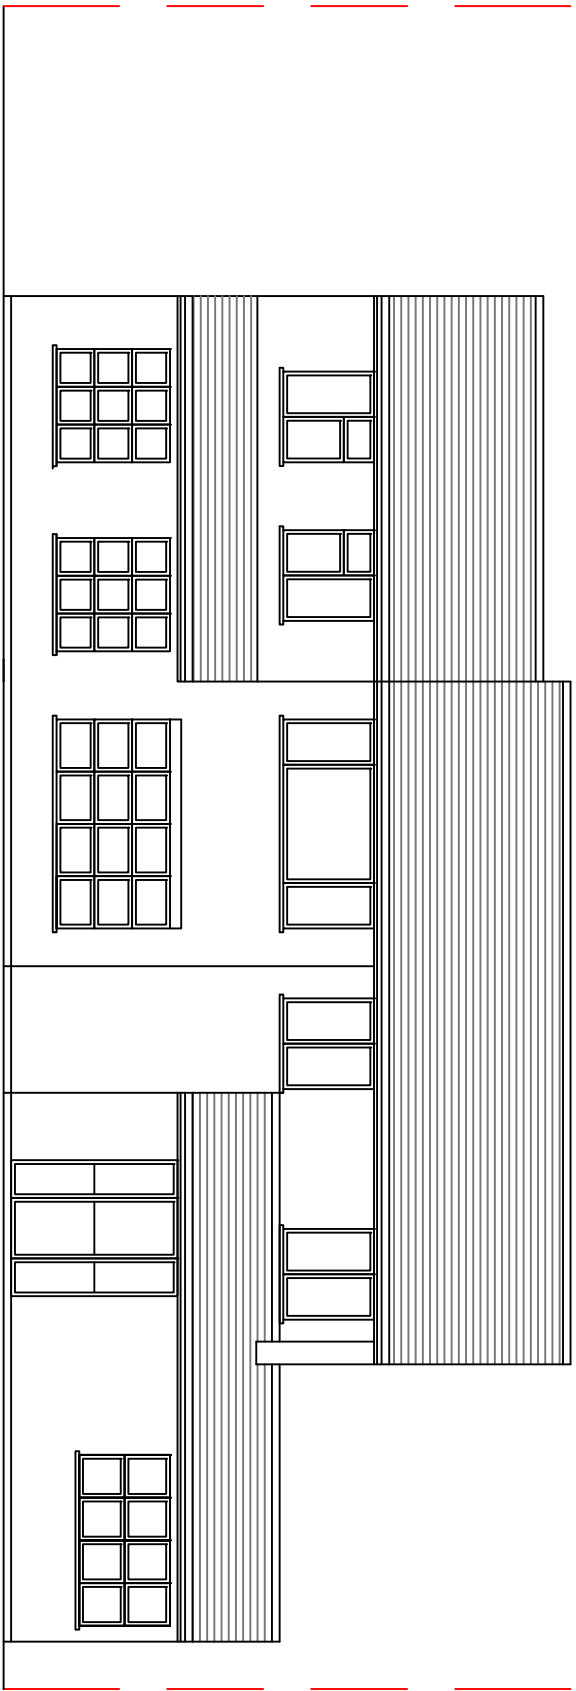


EXISTING FRONT ELEVATION 1:100 SCALE

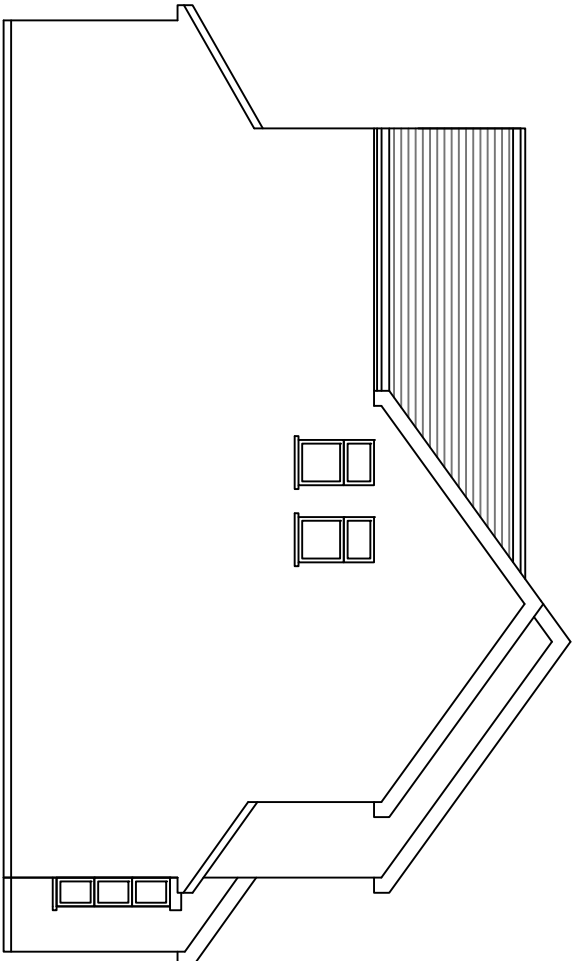


EXISTING SIDE ELEVATION 1:100 SCALE

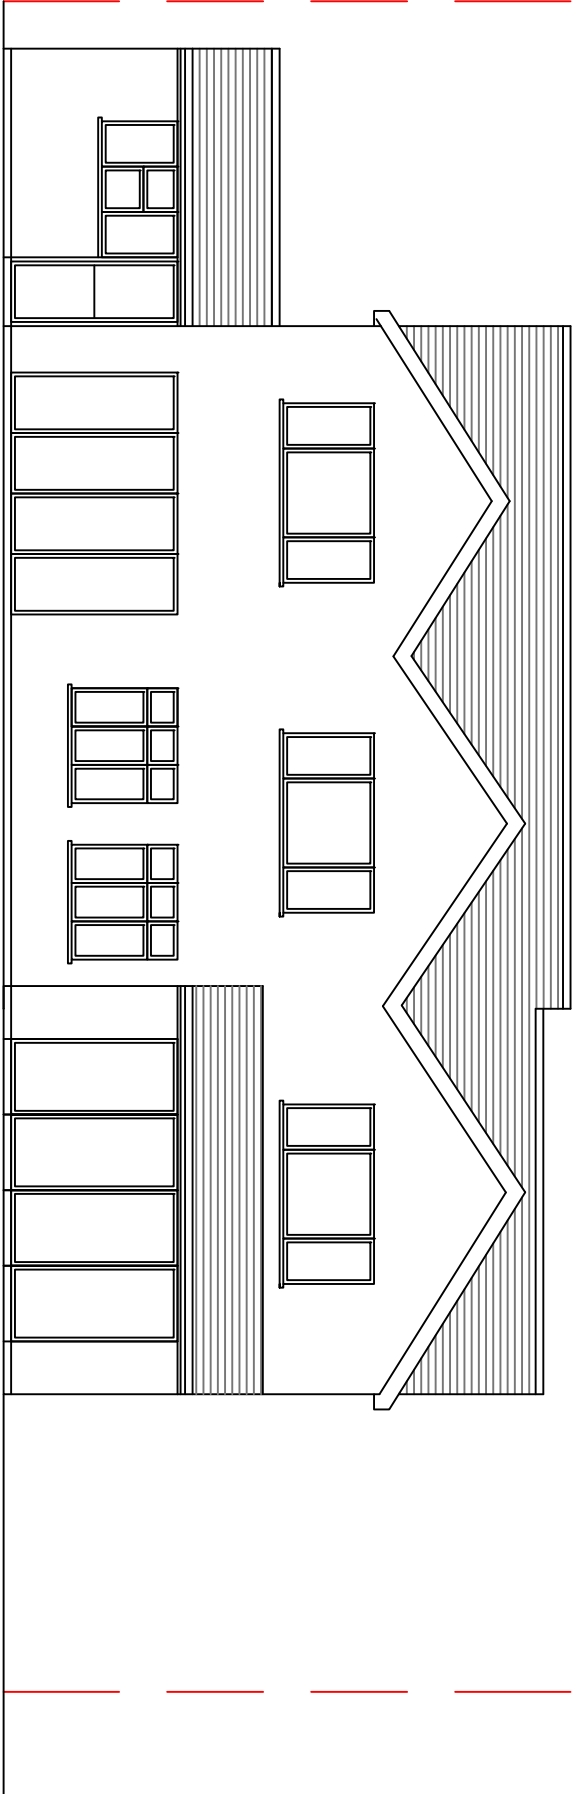


EXISTING REAR ELEVATION 1:100 SCALE

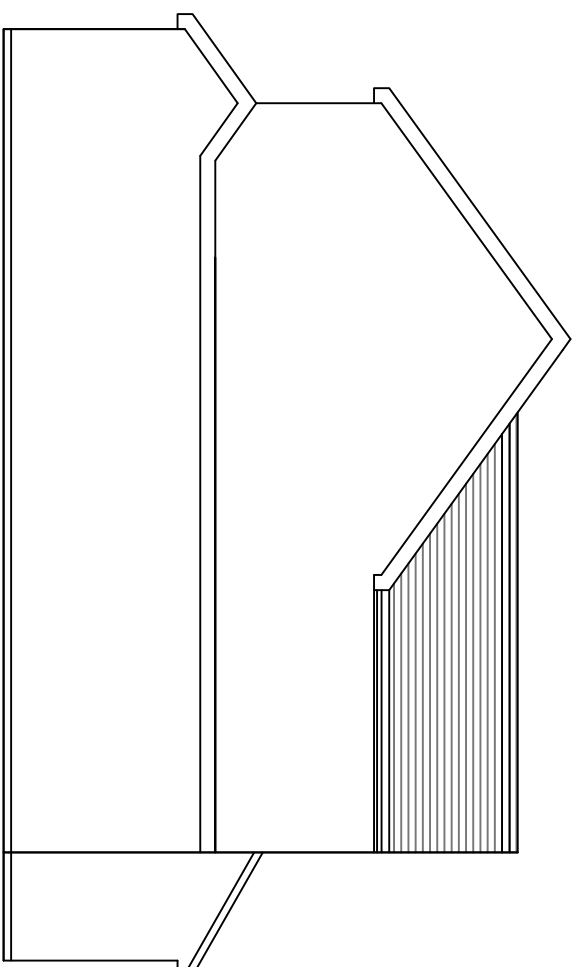


EXISTING SIDE ELEVATION 1:100 SCALE

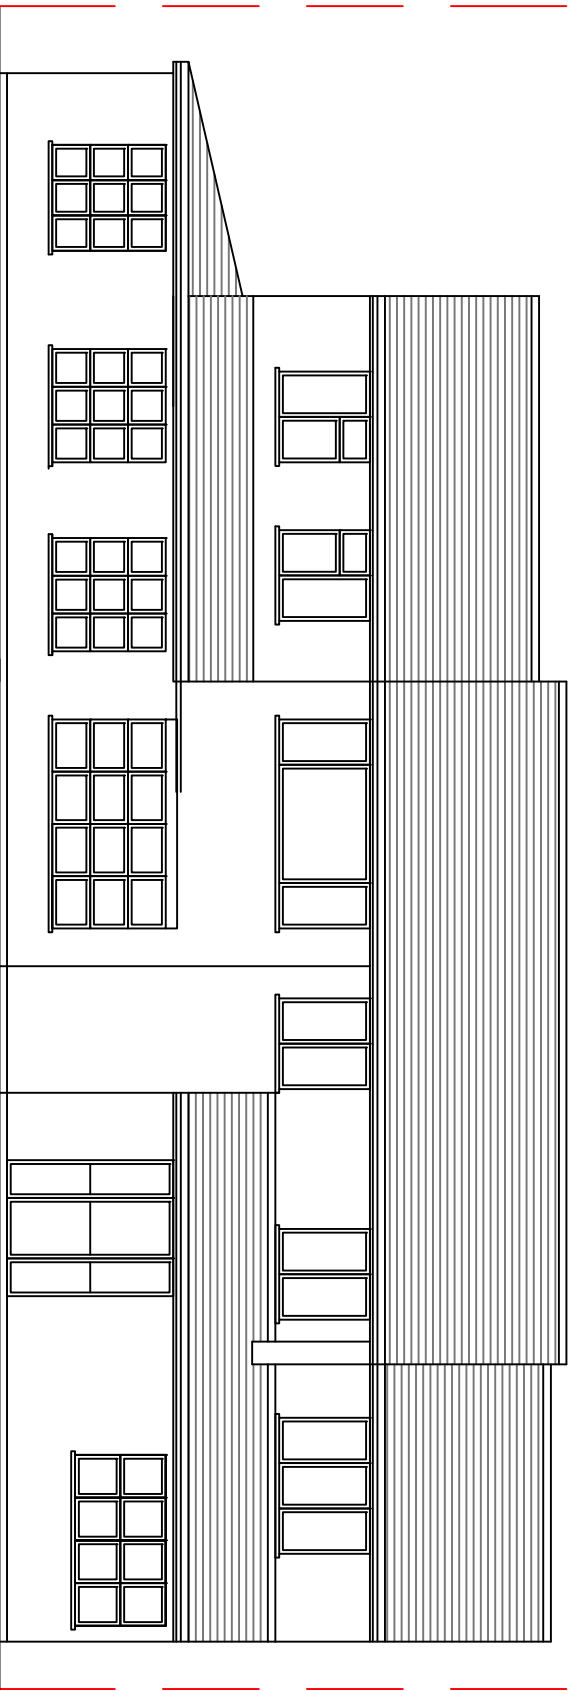


PROPOSED FRONT ELEVATION 1:100 SCALE

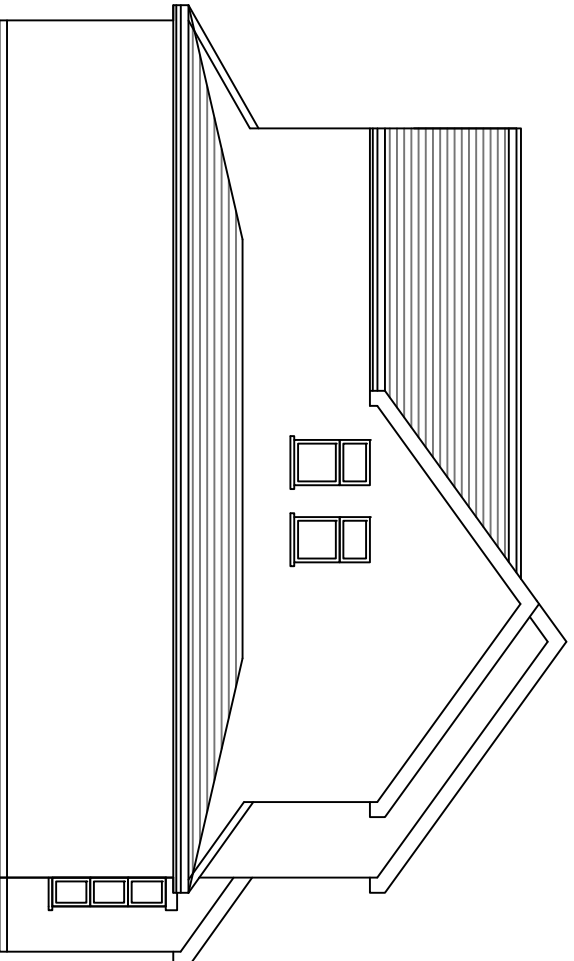


PROPOSED SIDE ELEVATION 1:100 SCALE

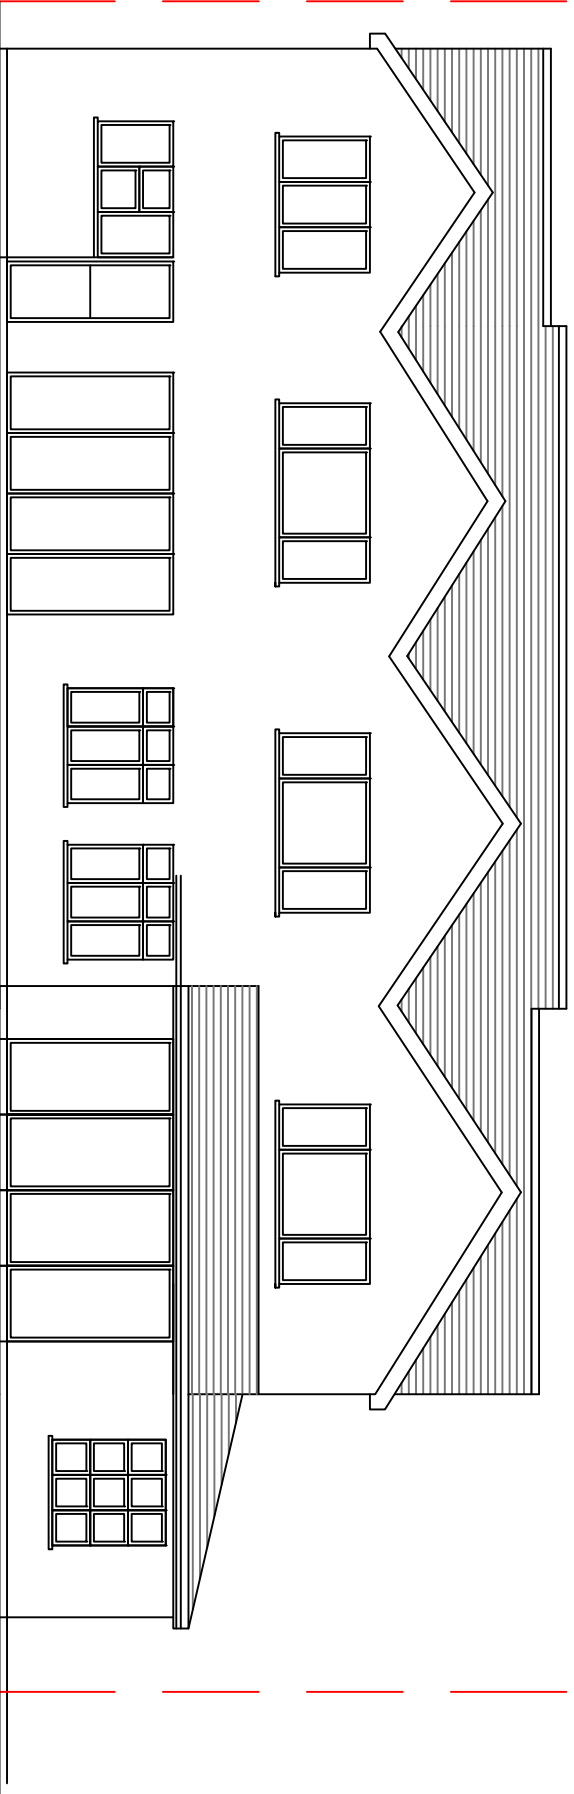

PROPOSED REAR ELEVATION 1:100 SCALE

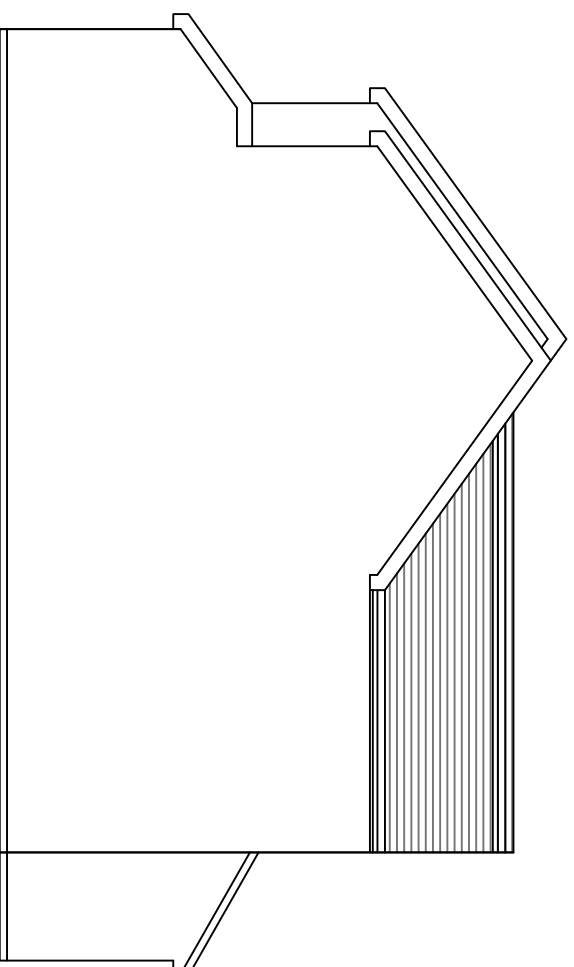

PROPOSED SIDE ELEVATION 1:100 SCALE

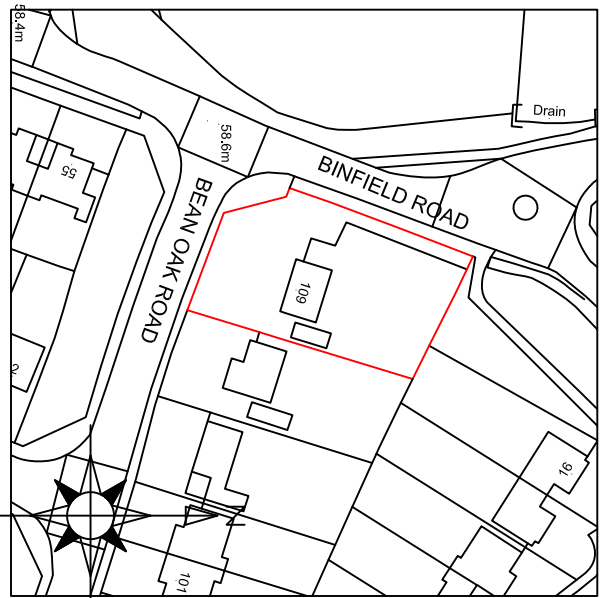

LOCATION PLAN 1:1250 SCALE




SITE PLAN 1:500 SCALE

DESCRIPTION:

PROPOSED SINGLE STOREY SIDE AND
FIRST FLOOR SIDE EXTENSION

CLIENT: MR & MRS BASRA
SITE ADDRESS:
109 BEAN OAK ROAD
WOKINGHAM
RG40 1RJ

SCALE: 1:100 @A1
DRAWING NUMBER: PLASB/2
DATE: SEP 2024
REVISIONS: 23 APR 2025

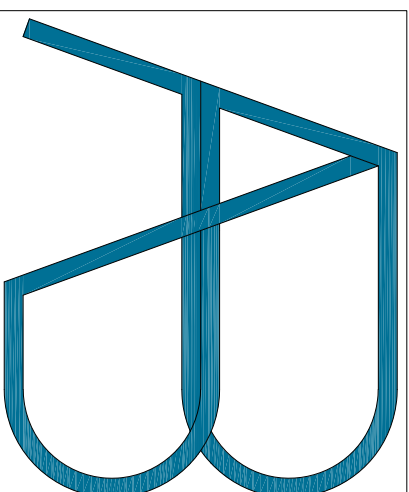

e-mail: abstructuraldesigns@gmail.com
Tel: 07710 2167000

DISCLAIMER:
THESE DRAWINGS SHOULD BE APPROVED
BY LOCAL AUTHORITY OR APPROVED
INSPECTOR BEFORE WORK CAN START.

DO NOT SCALE FROM DRAWING
MEASUREMENTS TO BE TAKEN ON SITE.

PARTY WALL(ECT) ACT 1997 TO BE
AGREED WITH ADJOINING NEIGHBORS BY
CLIENT BEFORE COMMENCING WORKS.

ALL WORKS INCLUDING FOUNDATIONS,
WASTE LINES, SERVICES TO BE WITHIN
BOUNDARY LINES OF SITE.

1:100 scale bar

