


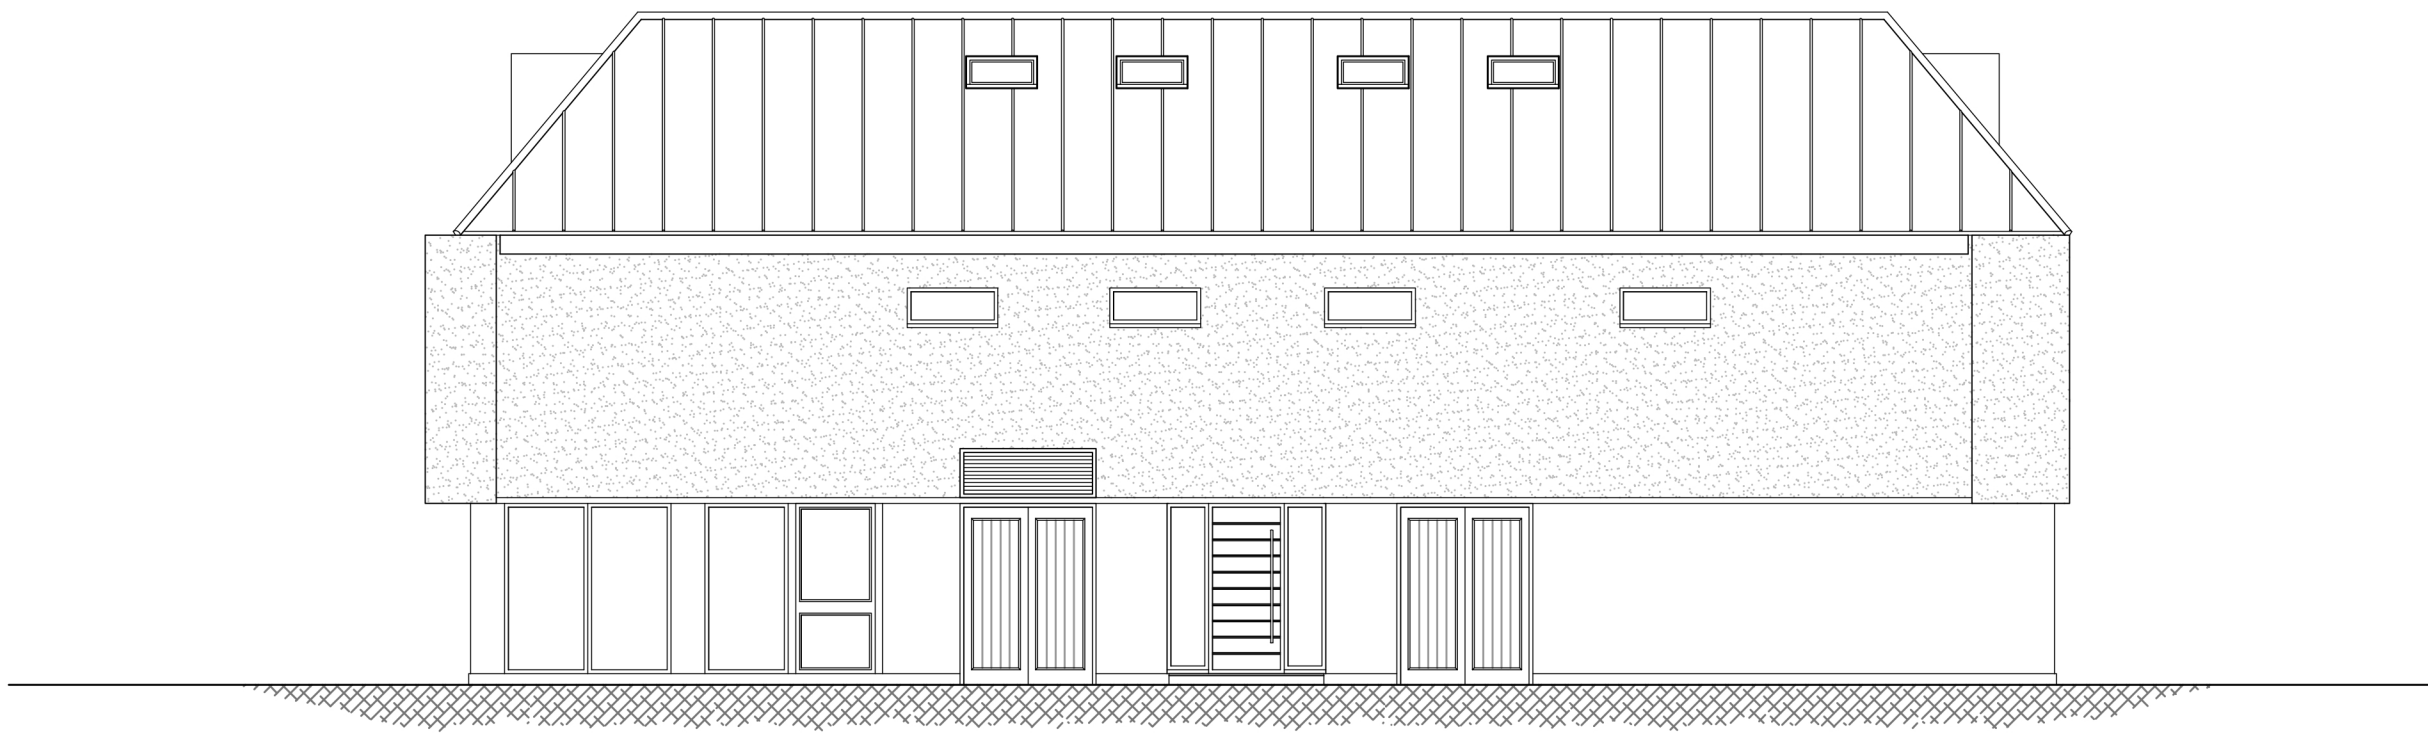


FRONT ELEVATION




SIDE ELEVATION



REAR ELEVATION

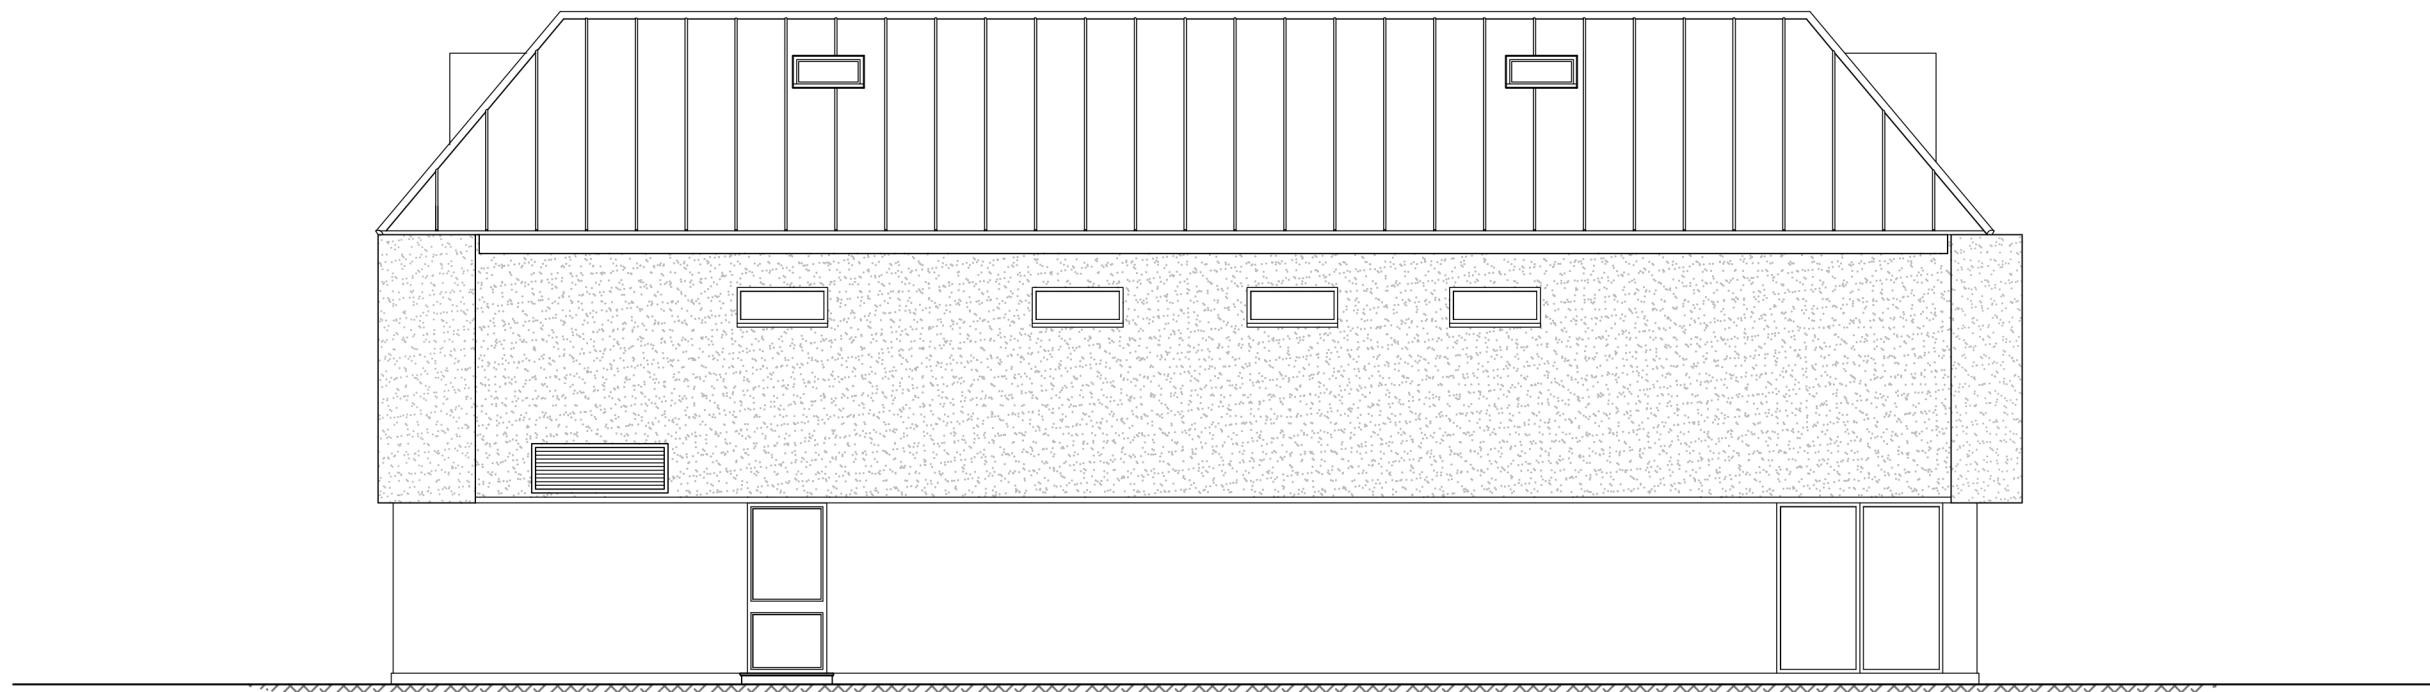

SIDE ELEVATION

 

Rev.	Date	Detail

Status **PLANNING ISSUE**

ASCOT DESIGN
Timeless architecture

Ascot Design Ltd, Berkshire House 39-51 High Street, Ascot, Berkshire, SL5 7HY
Tel: 01344 299330 Fax: 01344 299331 Email: info@ascotdesign.com
www.ascotdesign.com

Client **MR U AUJLA**

Project Title
**424 - 426 READING ROAD, WINNERSH,
WOKINGHAM RG41 5EP**

DRAWING Title
PROPOSED ELEVATIONS

Scale:	Date:	Drawn:
1:100 @ A1	DEC '20	S.F

DRAWING No.	Rev.
20 - J3330 - 103	

The copyright in this document and design is confidential to and the property of Ascot Design Limited