




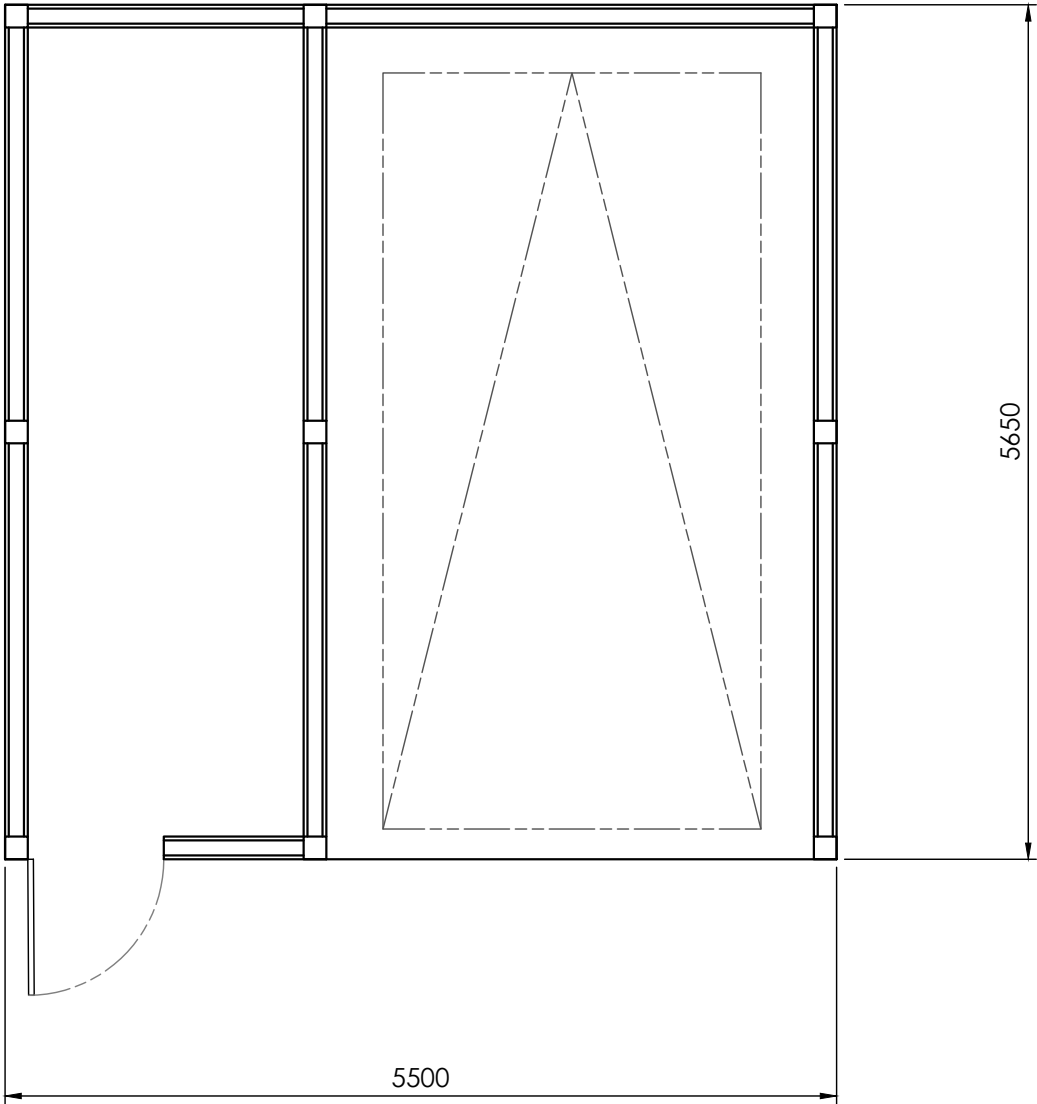


A	M Harrison	13.11.2024	First Issue			
ISSUE	BY	DATE	DESCRIPTION		APPROVED	DATE
Scale	1:50	Dimensions	mm	Tolerance	Mass	Projection 3rd Angle
Drawing Owner			Title			
 T : 01189 770404			2 Elliotts Green Cottages, Broadcommon Road, Hurst, Wokingham RG10 0RG, Proposed Car Port, Plan			
Drawn by			Drawing Number			
			24/EGC/011		Sheet	Issue
					1/1	A

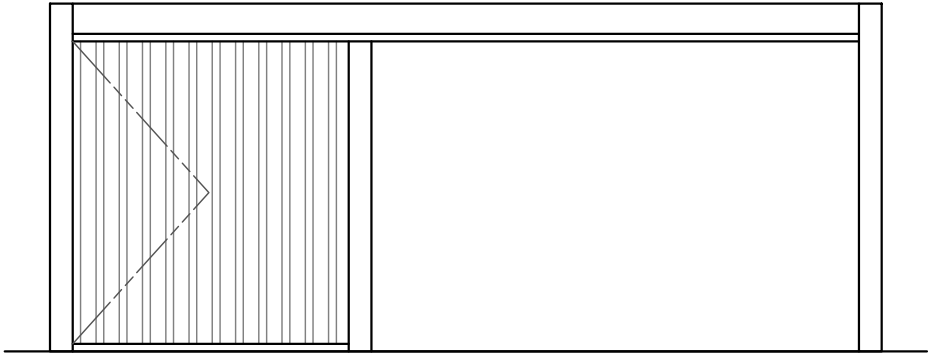


SOUTH WEST ELEVATION

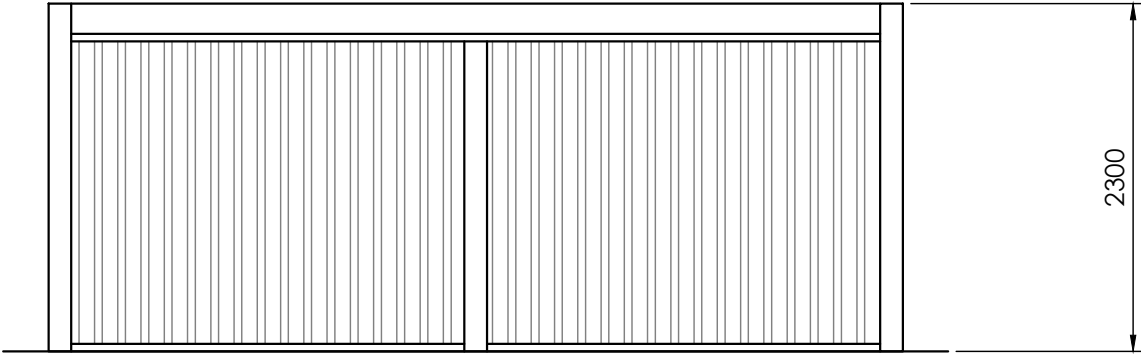

SOUTH EAST ELEVATION

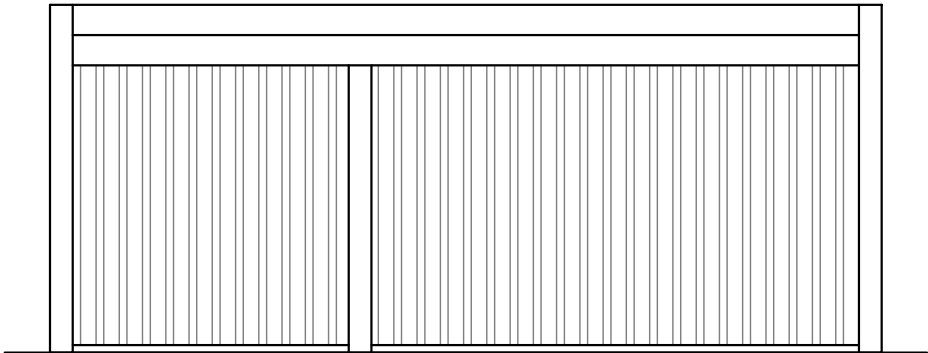


NOTH EAST ELEVATION

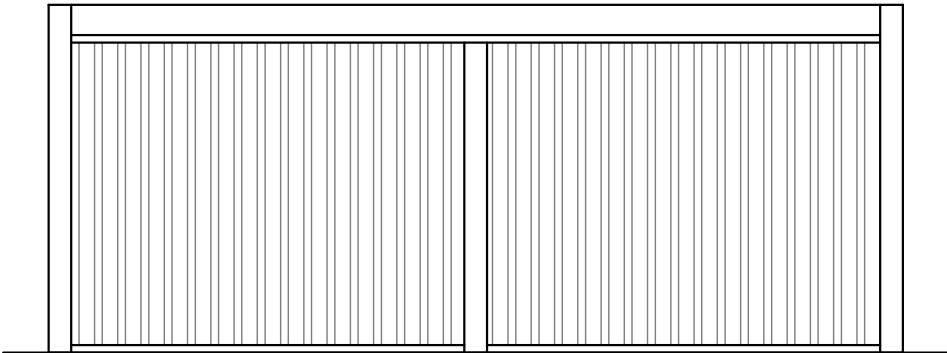



NORTH WEST ELEVATION



A	M Harrison	13.11.2024	First Issue		APPROVED	DATE
ISSUE	BY	DATE	DESCRIPTION		APPROVED	DATE
Scale	1:50	Dimensions	mm	Tolerance	Mass	Projection 3rd Angle
Drawing Owner		Title				
 T : 01189 770404		2 Elliotts Green Cottages, Broadcommon Road, Hurst, Wokingham RG10 0RG, Proposed Car Port, Elevations				
Drawn by				Drawing Number		Sheet
				24/EGC/012		1/1
						Issue
						A

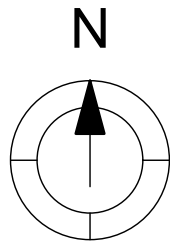

SITE PLAN
SCALE 1:200

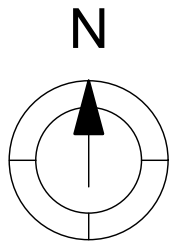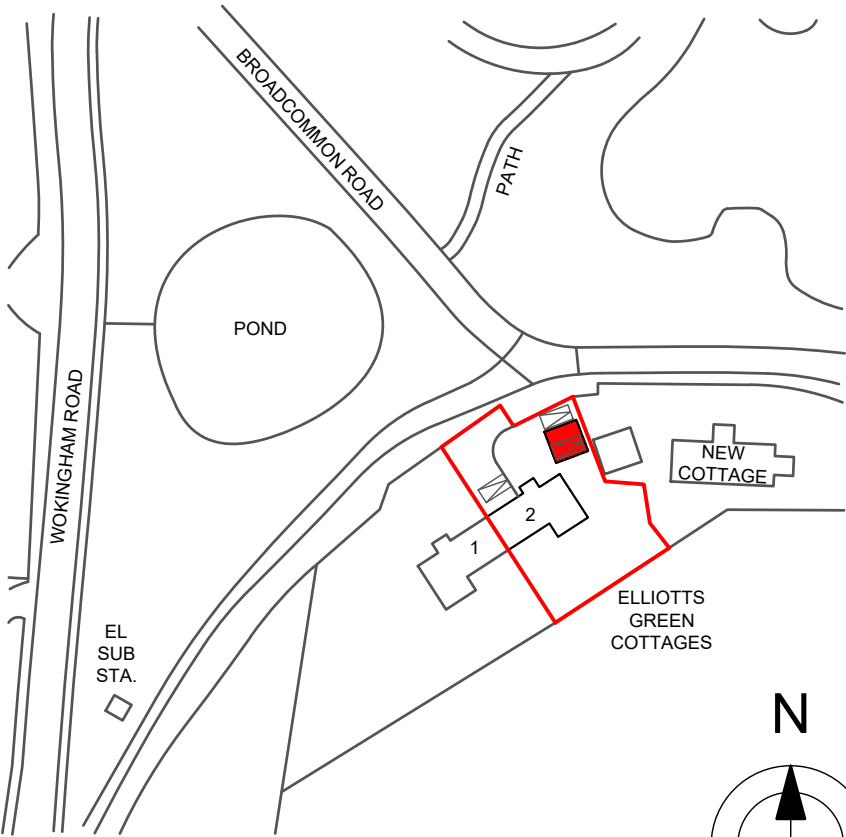

LOCATION PLAN
SCALE 1:1250



A	M Harrison	13.11.2024	First Issue			
ISSUE	BY	DATE	DESCRIPTION		APPROVED	DATE
Scale	As stated	Dimensions	mm	Tolerance	Mass	Projection
						3rd Angle
Drawing Owner		Title				
 T : 01189 770404		2 Elliotts Green Cottages, Broadcommon Road, Hurst, Wokingham RG10 0RG, Proposed Car Port, Proposed Site & Location Plans				
Drawn by				Drawing Number		Sheet
				24/EGC/02		1/1
				Issue		A