


Scale bar scale 1: 100

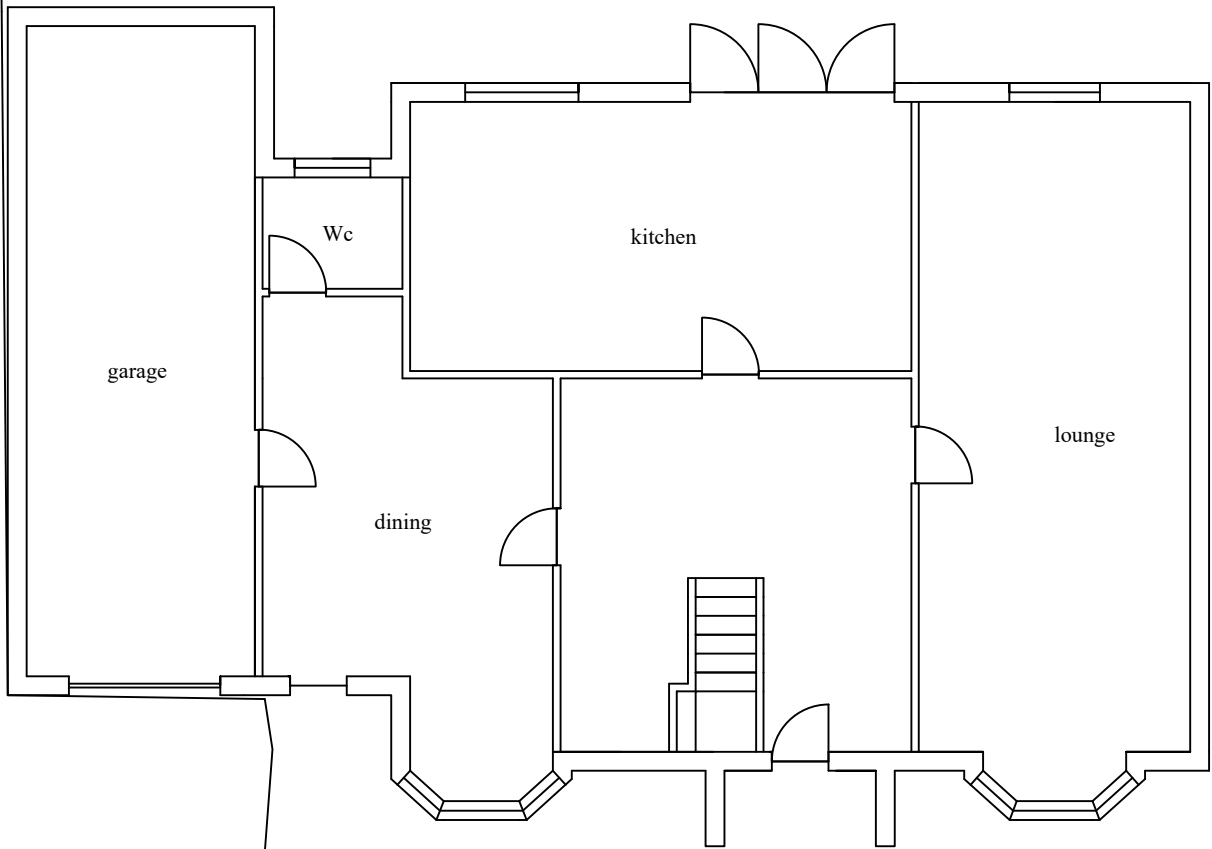

Existing ground floor plan

No.	Revision/Issue	Date
KVL Designs Ltd.		
kvldesignsltd@hotmail.com		
Title : Proposed single rear extension		
at		
19 Salmond Rd, Reading RG2 8QN		
DWG no. 19/Sall/01		
24/01/25		
1:100 @ A3		