



Facade Materials	
Note: The facade colours indicative.	
01	250mm Panelised Metal Facade System.
02	Debossed Panelised Metal Facade System.
03	Demountable Panelised Metal Facade System to Collections Plant Elevation.
04	150mm Panelised Metal Facade System to External Areas.
05	Aluminium Curtain Walling System.
06	Lowered cladding to East plant areas
07	150mm Panelised Metal Facade System to Internal Areas
08	Mesh screen to external covered area.
09	Type Omitted- Metal clad facade system to Rooftop and Level 01 areas.
10	Type Omitted- Corrugated galvanized steel rain screen panels to external buildings in Service Yard.
11	Fire Stop
12	Curtain Walling – Typical Facade Metal spandrel panel.
13	Curtain Walling – Typical Facade glazed.
14	Curtain Walling – Typical Facade perforated faced inward opening vent panels.
15	Curtain Walling – Typical Facade opaque fitted panel.
16	Main Entrance Revolving door
17	Main Entrance powered assisted entrance door
18	PPC aluminium framed external exit doors.
19	Louvered PPC aluminium framed external doors to Plant rooms.
20	Roller shutter
21	Main Roof to Collections, Collections Plant.
22	Main Roof to Labs and People Space building.
23	Single storey Lab roof – Blue Roof
24	Rooftop to Lightroom in Non-Collections.
25	Metal Mesh screen with acoustic backing panels to plant areas at L01 roof terrace.
26	External glazed door to Terrace, with glazed side light.
29	Metal Mesh Screen to External Plant.
30	Acoustic mullion covers to Meeting Rooms
31	Independent lifting to Labs areas
32	Capping/coping to main roof and ancillary buildings
33	Capping/coping to west facade curtain wall.
34	Capping/ coping to level 01 terrace
35	Canopy to Service Yard Ancillary Buildings
36	Canopy to Main Entrance.
38	Canopy to Loading Bay.
39	Blind Box - surface mounted to lab/ /multi function spaces and Patterned to people spaces.
40	Exposed concrete soffit.
41	Exposed concrete soffit. To Collections stores and Ancillaries, Equipment Storage spaces. Front of House Staff core, Back of House and Ancillary spaces including Plant/Refuse.
42	Ceiling to non technical work space.
43	Grout /Epoxy Resin Floor Sealant finish to concrete to Back of House and Ancillary Spaces
44	Barrier Matting Entrances and Exits.
45	Polished sealer to Reception.
46	Raised Access Floor to Non technical workspace, Meeting Rooms, Collaboration spaces First Aid Areas and Welfare Spaces.
47	Anti-slip Epoxy Resin Floor Sealant to concrete.
48	Non-power fastened non-loadbearing sealer to Collections stores and Ancillaries
49	Aluminium wire screen
51	Balustrade to External Plant areas, Service Yard, and stairwells.
54	Aluminium perforated spandrel panel
56	Insulated Cementitious Upsland Board with painted finish.
57	Metal Flashing band
58	Dry Main Inlet cabinet with valve
59	Rainwater pipe - colour match to facade.
60	Steel Louvered door to Energy provider requirements.
61	Exposed Concrete to service yard loading bays.
62	Board faced soffit insulation

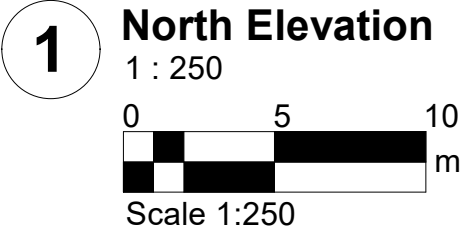

General Note:
Dimensions are not to be scaled from this drawing. All discrepancies in this drawing are to be reported to Feilden Clegg Bradley Studios.
Drawing only to be used for the purposes it was issued for. Do not modify any element of this CAD drawing. Landscape, public realm and neighbouring buildings shown indicatively. This drawing is copyright.

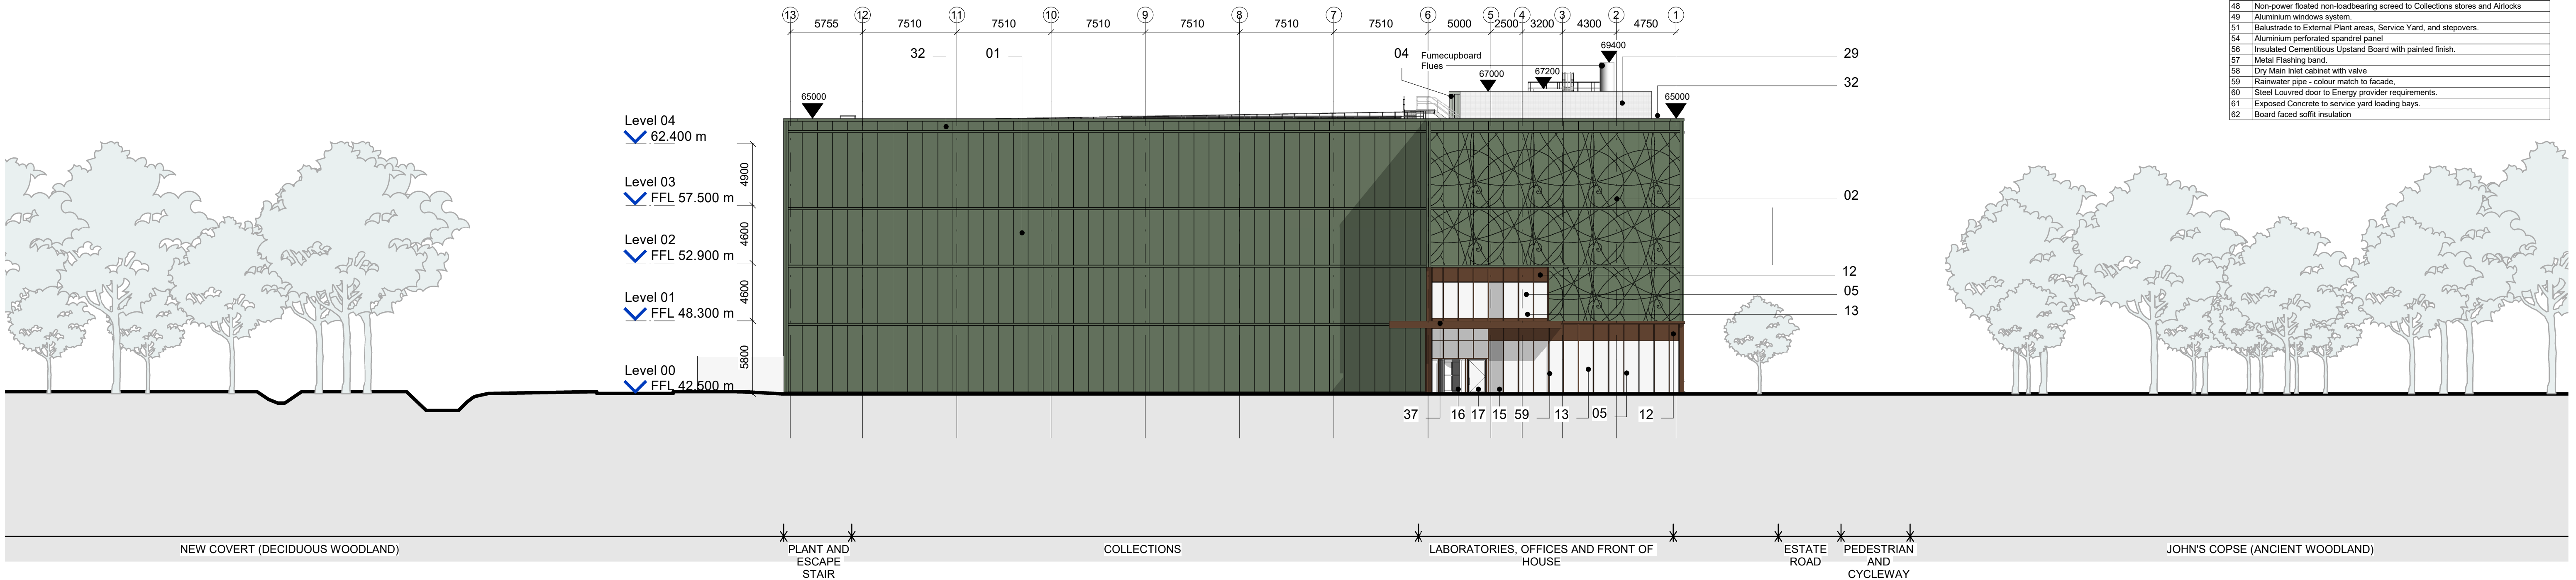

London Office
Tottenham Street
London
W1T 4RG

Rev	Status		Date	Drawn/Chk by
P01	SS	issued for Planning Application	15/11/2023	FCBS
P02	SS	issued for Planning Application	16/11/2023	FCBS
P03	SS	issued for Planning Application	31/05/2024	FCBS
P04	SS	For Planning	10/03/2025	FCBS/IAWX
P05	SS	For Planning	26/03/2025	FCBS/IAWX

SUITABLE FOR PLANNING	
Job/Drawing No	Revision
RD001-FCB-XX-ZZ-DR-A-0801	P05
NHM Unlocked, Thames Valley Science Park	Status
North Elevation	S5

Scale	As indicated@A1	Drawn	Group JC	FCBS project no
Date	October 2023			2061-2-C2

Do not scale All dimensions to be checked on site