



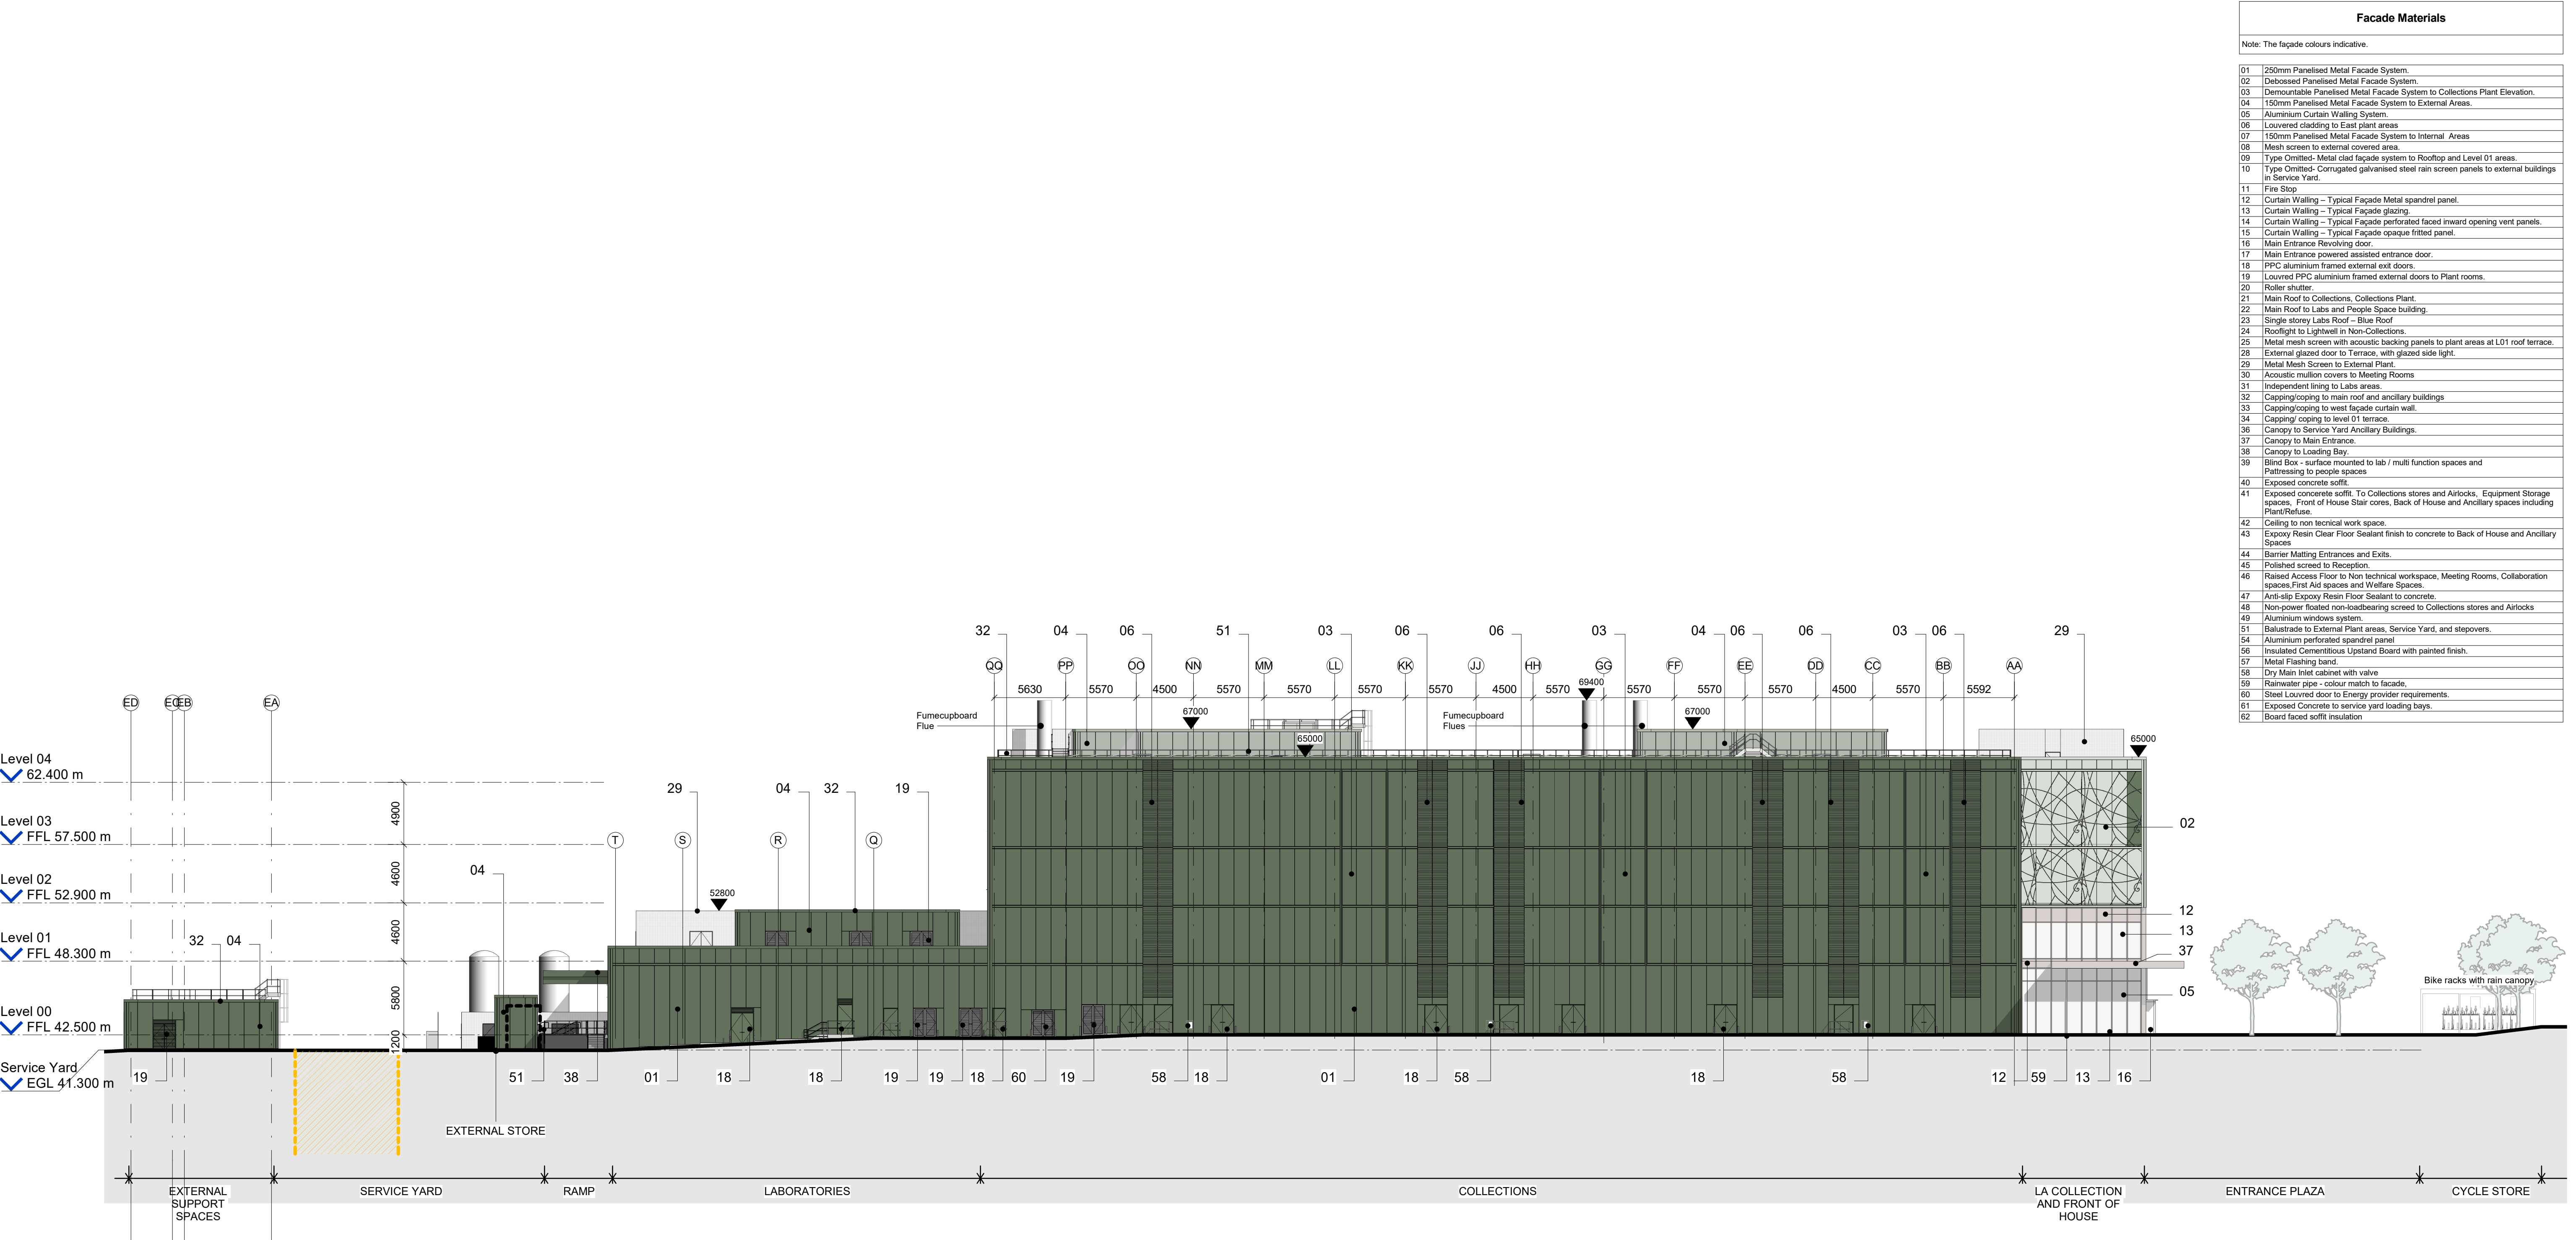

1 East Elevation
1 : 250

0 5 10
m
Scale 1:250

General Note:
Dimensions are not to be scaled from this drawing. All discrepancies in this drawing are to be reported to Feilden Clegg Bradley Studios.
Drawing only to be used for the purposes it was issued for. Do not modify any element of this CAD drawing. Landscape, public realm and neighbouring buildings shown indicatively. This drawing is copyright.

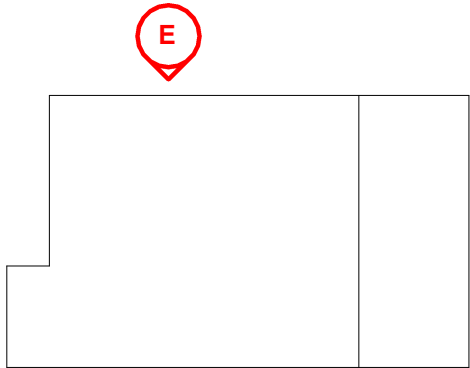

FeildenCleggBradleyStudios
LLP

London Office
Tottenham Street
London
W1T 4RG

t +44 20 7323 5737
e london@fcbstudios.com

Rev	Status	Date	Drawn/Chk by
P01	S5	15/11/2023	FCBS
P02	S5	16/11/2023	FCBS
P03	S5	31/05/2024	FCBS
P04	S5	10/03/2025	FCBS/AXW
P05	S5	26/03/2025	FCBS/AXW

SUITABLE FOR PLANNING

Job/Drawing No
RD001-FCB-XX-ZZ-DR-A-0802

Revision
P05

NHM Unlocked, Thames Valley Science Park

East Elevation

S5

Scale As indicated@A1
Date October 2023

Drawn Group JC

FCBS project no
2061-Z-C2

Do not scale All dimensions to be checked on site