



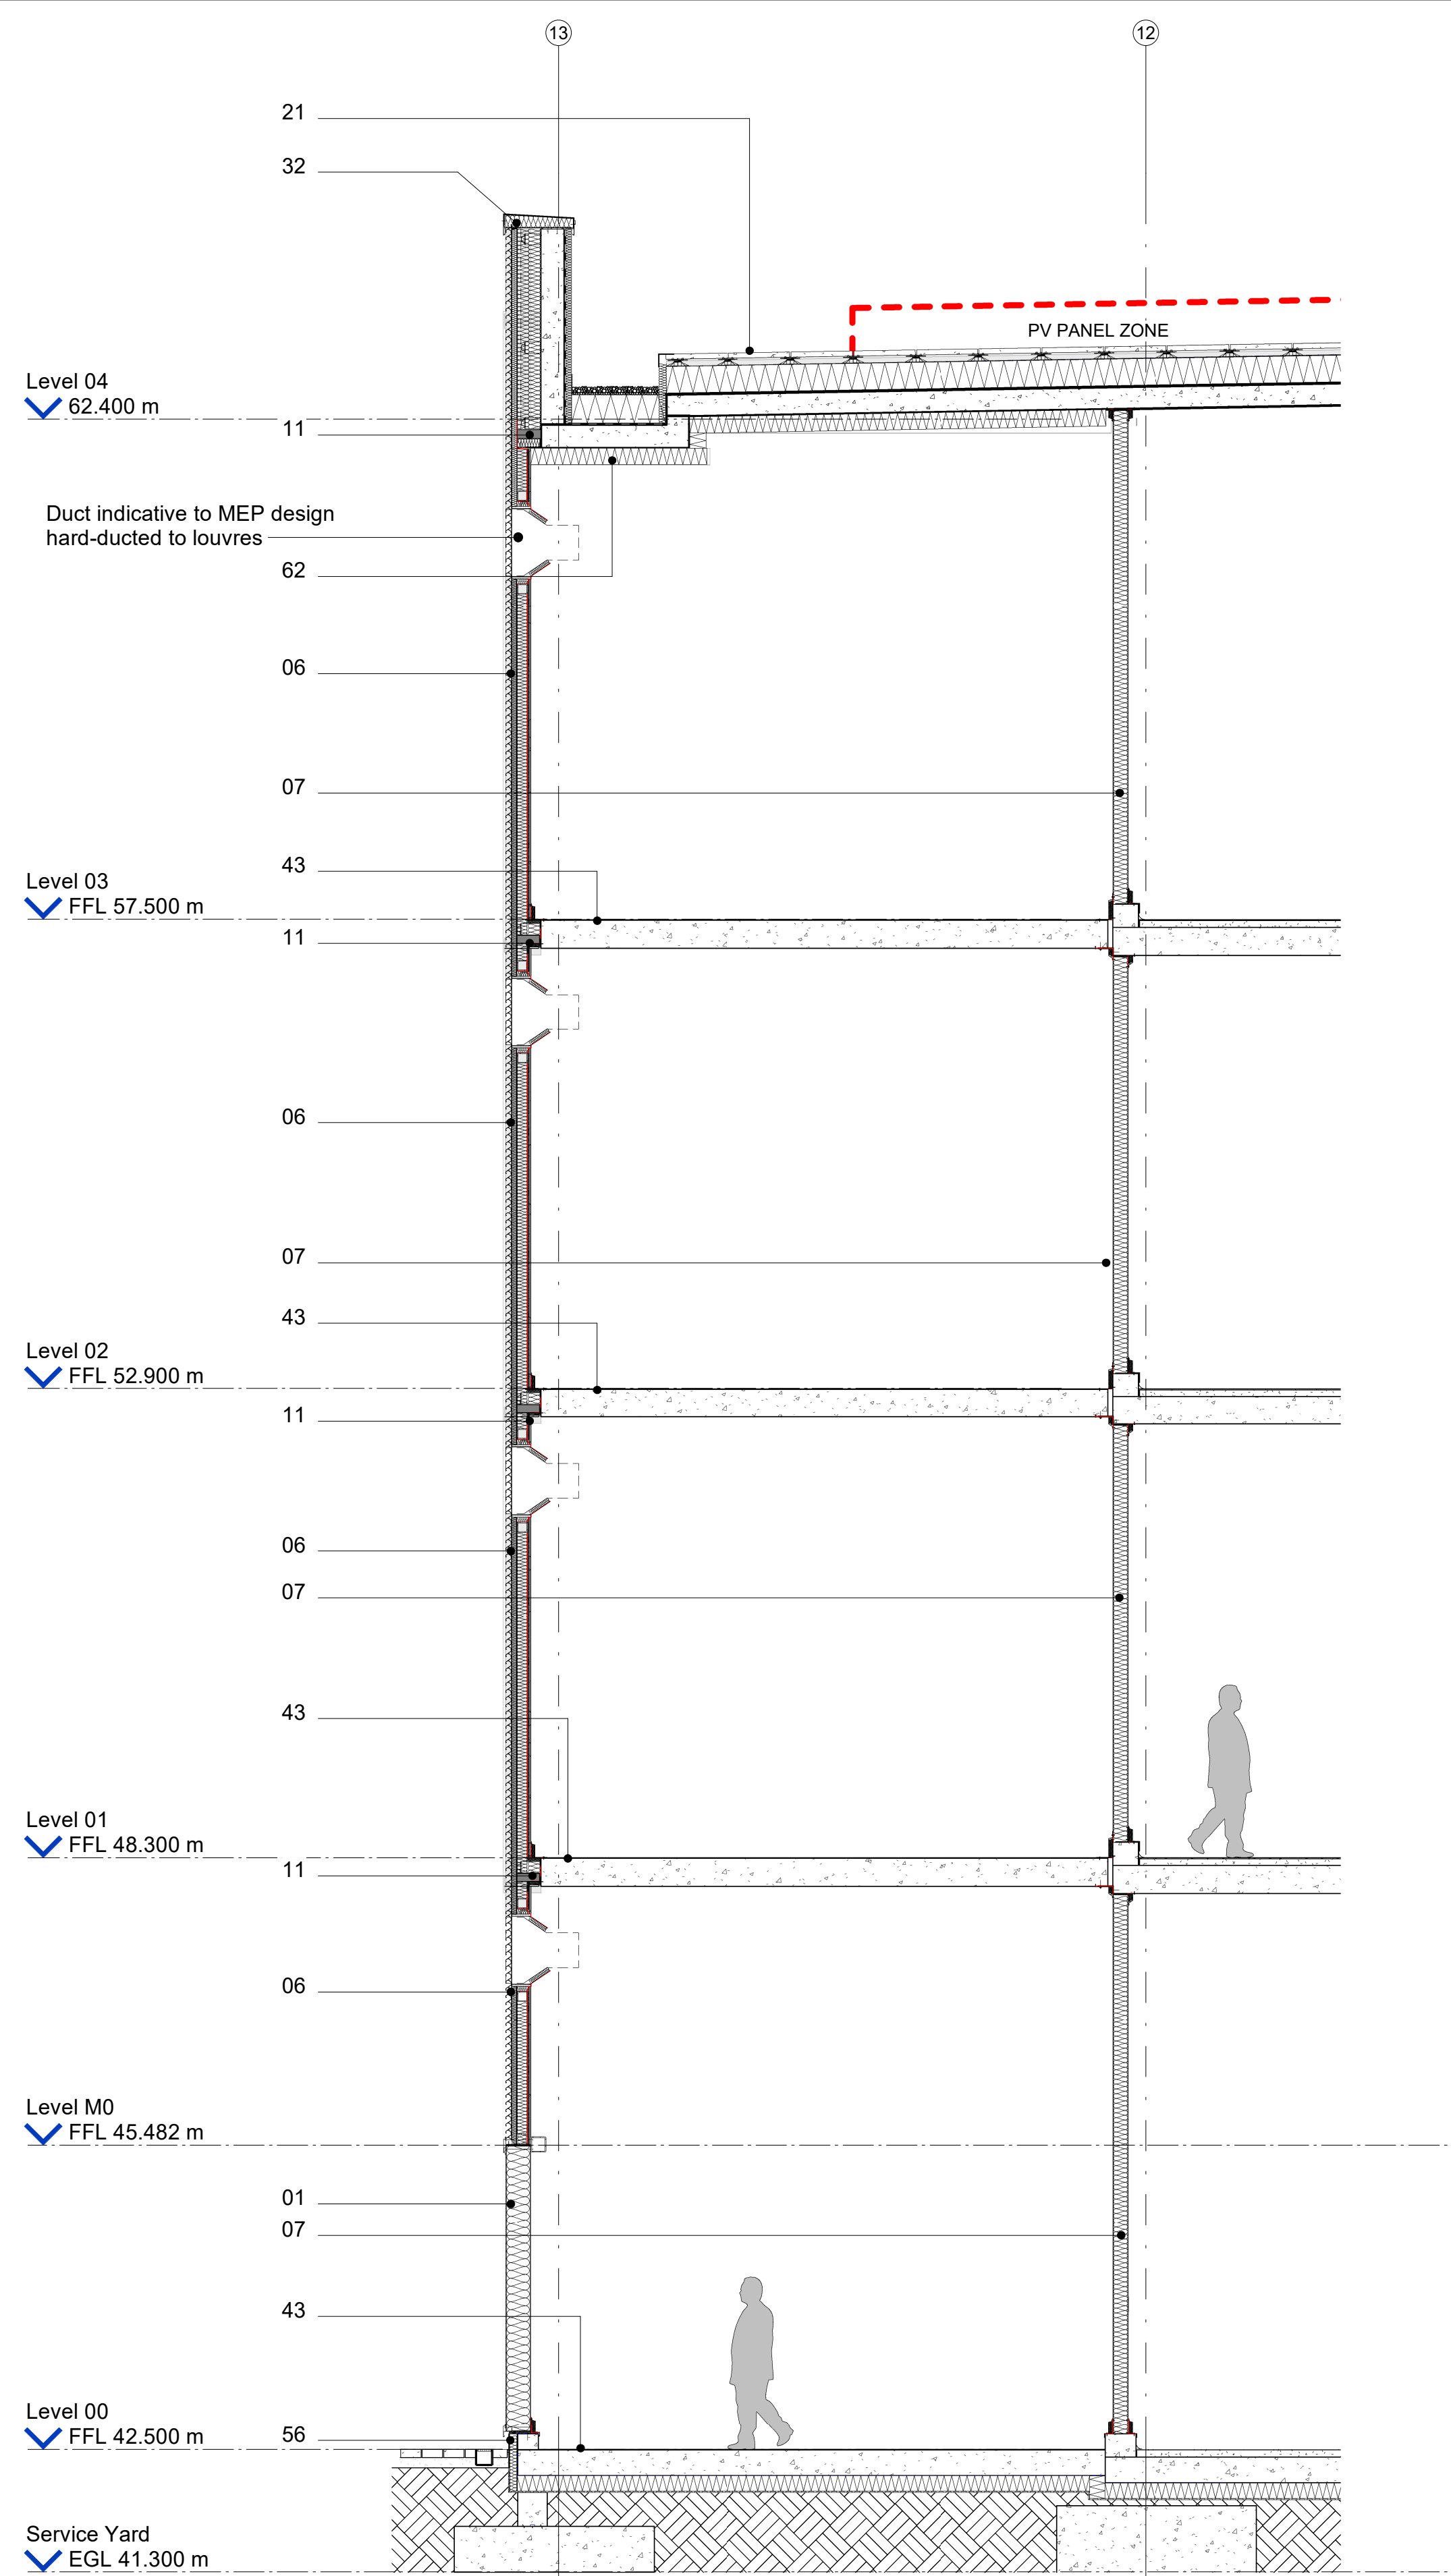

Facade Materials

Note: The facade colours indicative.

01	250mm Panelised Metal Facade System.
02	Debossed Panelised Metal Facade System.
03	Demountable Panelised Metal Facade System to Collections Plant Elevation.
04	150mm Panelised Metal Facade System to External Areas.
05	Aluminium Curtain Walling System.
06	Lowered cladding to East entrance areas
07	150mm Panelised Metal Facade System to Internal Areas
08	Mesh screen to external covered area.
09	Type Omited- Metal clad facade system to Rooftop and Level 01 areas.
10	Type Omited- Perforated galvanneal steel rain screen panels to Typical buildings in Service Yard.
11	Fire Stop
12	Curtain Walling – Typical Facade Metal spandrel panel.
13	Curtain Walling – Typical Facade glazing
14	Curtain Walling – Typical Facade perforated facade inward opening vent panels.
15	Curtain Walling – Typical Facade opaque fritted panel.
16	Main Entrance Revolving door.
17	Main Entrance powered assisted entrance door.
18	PPC aluminium framed external exit doors.
19	Louvered PPC aluminium framed external doors to Plant rooms.
20	Roller shutter.
21	Main Roof to Collections, Collections Plant.
22	Main Roof to Labs and People Space building.
23	Single storey Blue Roof – Blue Roof
24	Rooftop to Lightwell in Non-Collections.
25	Metal mesh screen with acoustic baffle panels to plant areas at L01 roof terrace.
26	External glazed door to Terrace, with glazed side light.
29	Metal Mesh Screen to External Plant.
30	Acoustic mullion covers to Meeting Rooms
31	Independent lighting to Labs
32	Capping/coping to main roof and ancillary buildings.
33	Capping/coping to west facade curtain wall.
34	Capping/coping to level 01 terrace.
35	Canopy to Service Yard Ancillary Buildings.
37	Canopy to Main Entrance.
38	Canopy to Loading Bay.
39	Blind Box - surface mounted to lab / multi function spaces and Pressing to people spaces
40	Exposed concrete soffit.
41	Exposed concrete soffit, to Collections stores and Airlocks, Equipment Storage spaces, Front of House Stair cores, Back of House and Ancillary spaces including Plant/Rear.
42	Ceiling to non technical work space.
43	Exposy Resin Clear Sealant finish to concrete to Back of House and Ancillary spaces
44	Barrier Matting Entrances and Exits.
45	Polished secrete to Reception.
46	Recessed Access Floor to Non technical work space, Meeting Rooms, Collaboration spaces First Aid spaces and Welfare Spaces.
47	Anti-slip Epoxy Resin Floor Sealant to concrete.
48	Non-powered floated non-loadbearing secrete to Collections stores and Airlocks
49	Aluminium windows system
50	Balustrade to External Plant areas, Service Yard, and stairwells.
54	Aluminium perforated spandrel panel
56	Insulated Cementitious Upright Board with painted finish.
57	Metal Flashing band.
58	Dry Main Exit cabinet with valve
59	Rainwater pipe - colour match to facade.
60	Steel Louvered door to energy provider requirements.
61	Exposed Concrete to service yard loading bays.
62	Board faced support structure

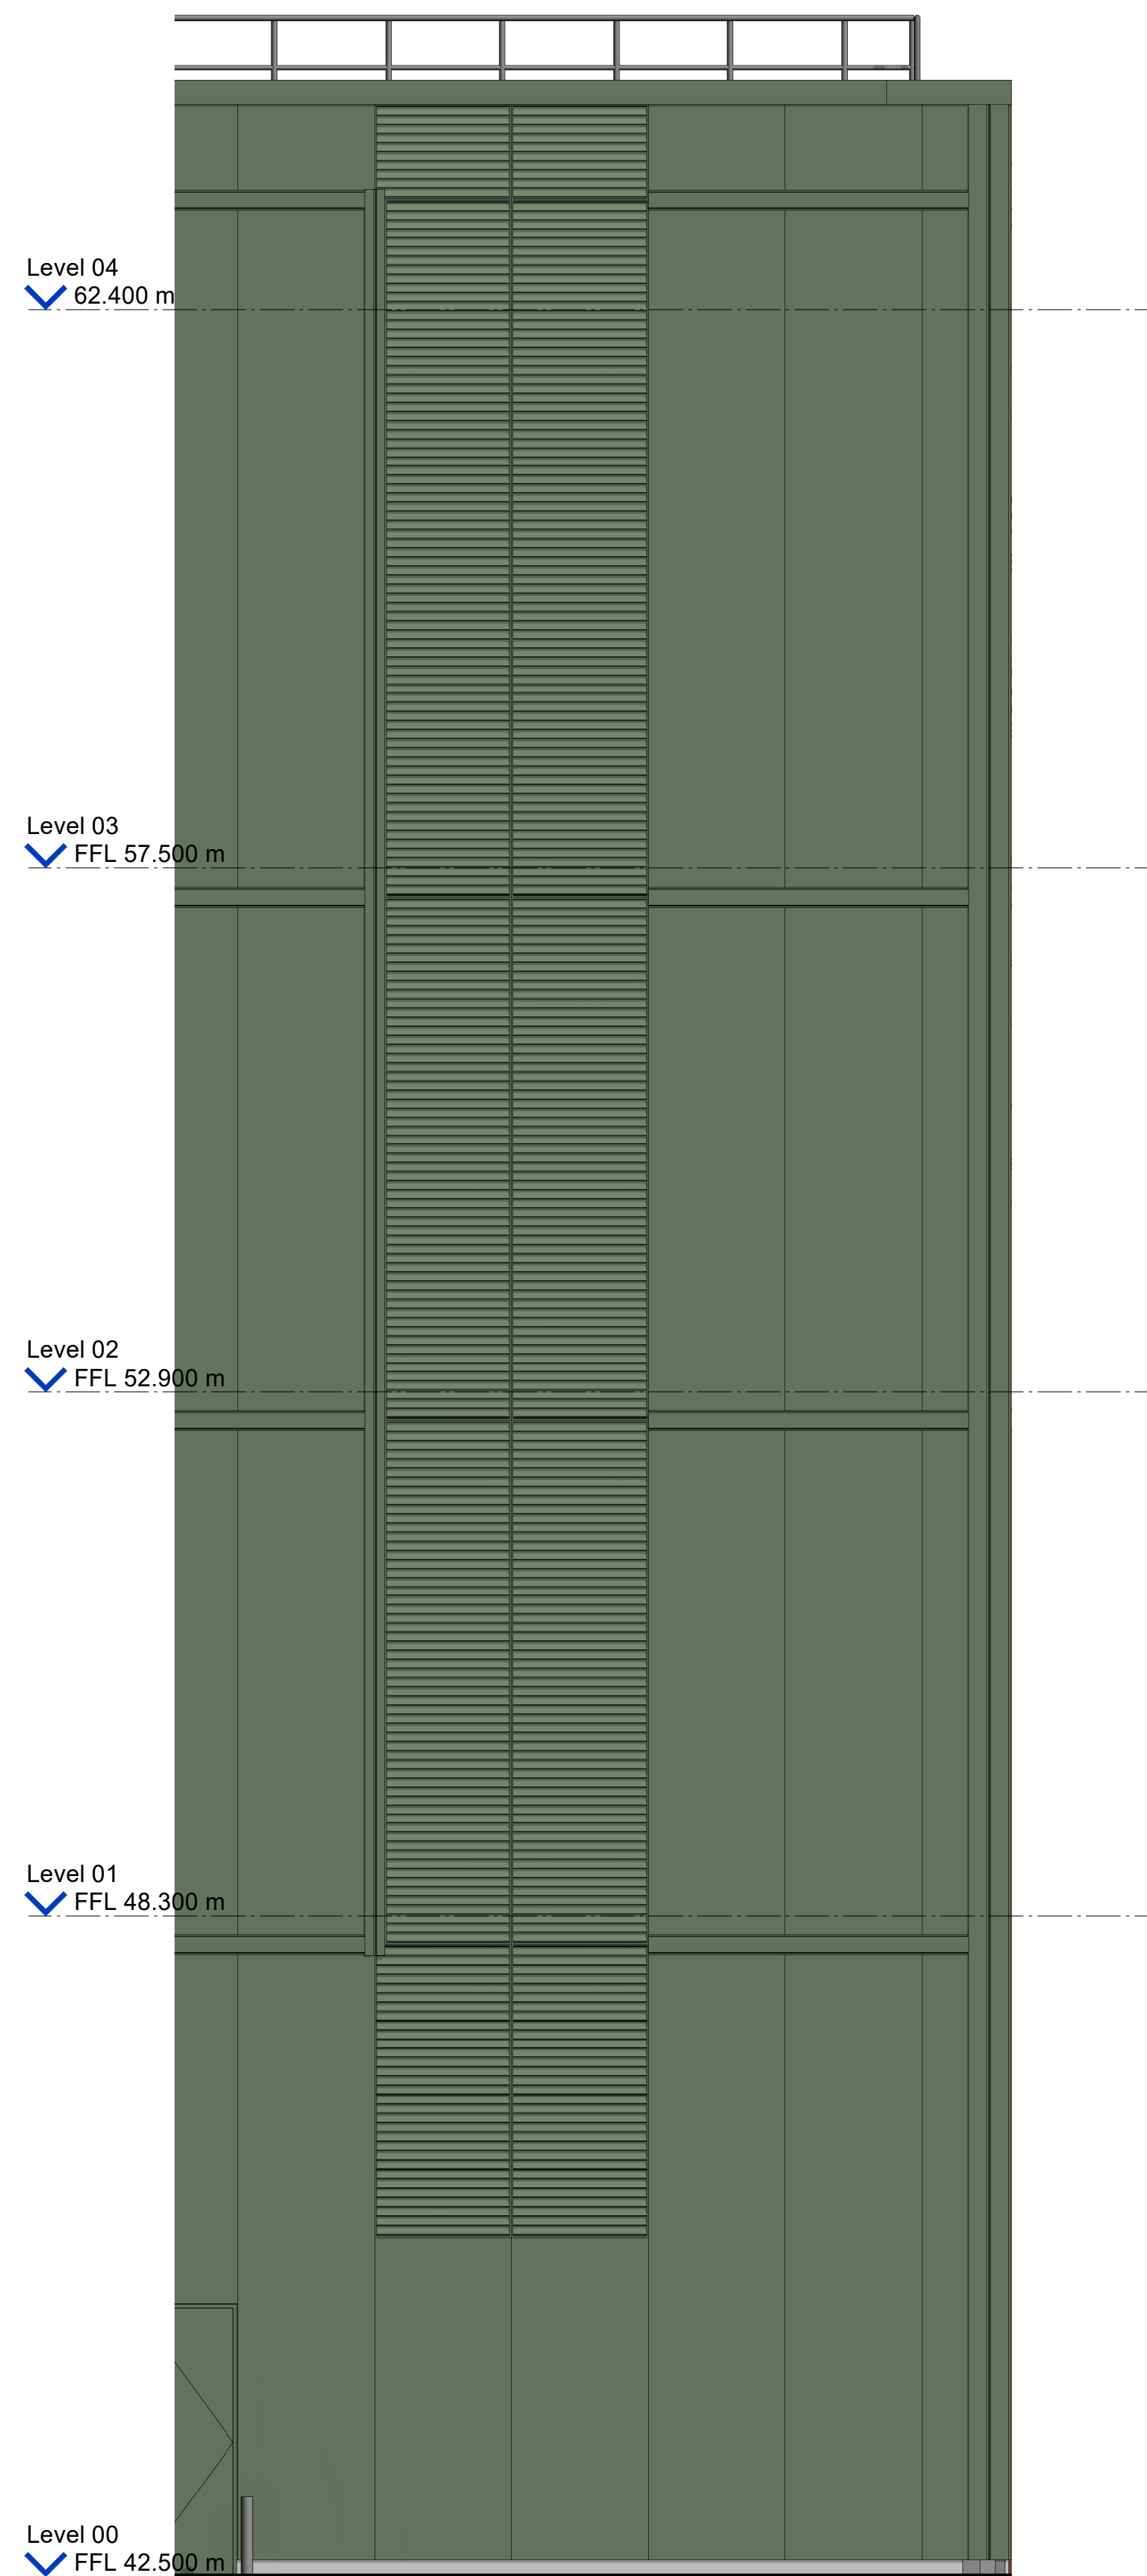

London Office
Tottenham Street
London
W1T 4RG

Rev	Status	Date	Drawn/Chk by
P01	S5 Issued for Planning Application	15/11/2023	FCBS
P02	S5 For Planning	10/03/2025	FCBS/AXW
P03	S5 For Planning	26/03/2025	FCBS/AXW

SUITABLE FOR PLANNING

Job/Drawing No	Revision
RD001-FCB-XX-ZZ-DR-A-0852	P03
NHM Unlocked, Thames Valley Science Park	Status
East Elevation Bay Study	\$5

Scale 1 : 50@A1 Drawn Group JC FCBS project no
Date October 2023 2061-2-C2

Do not scale

All dimensions to be checked on site