




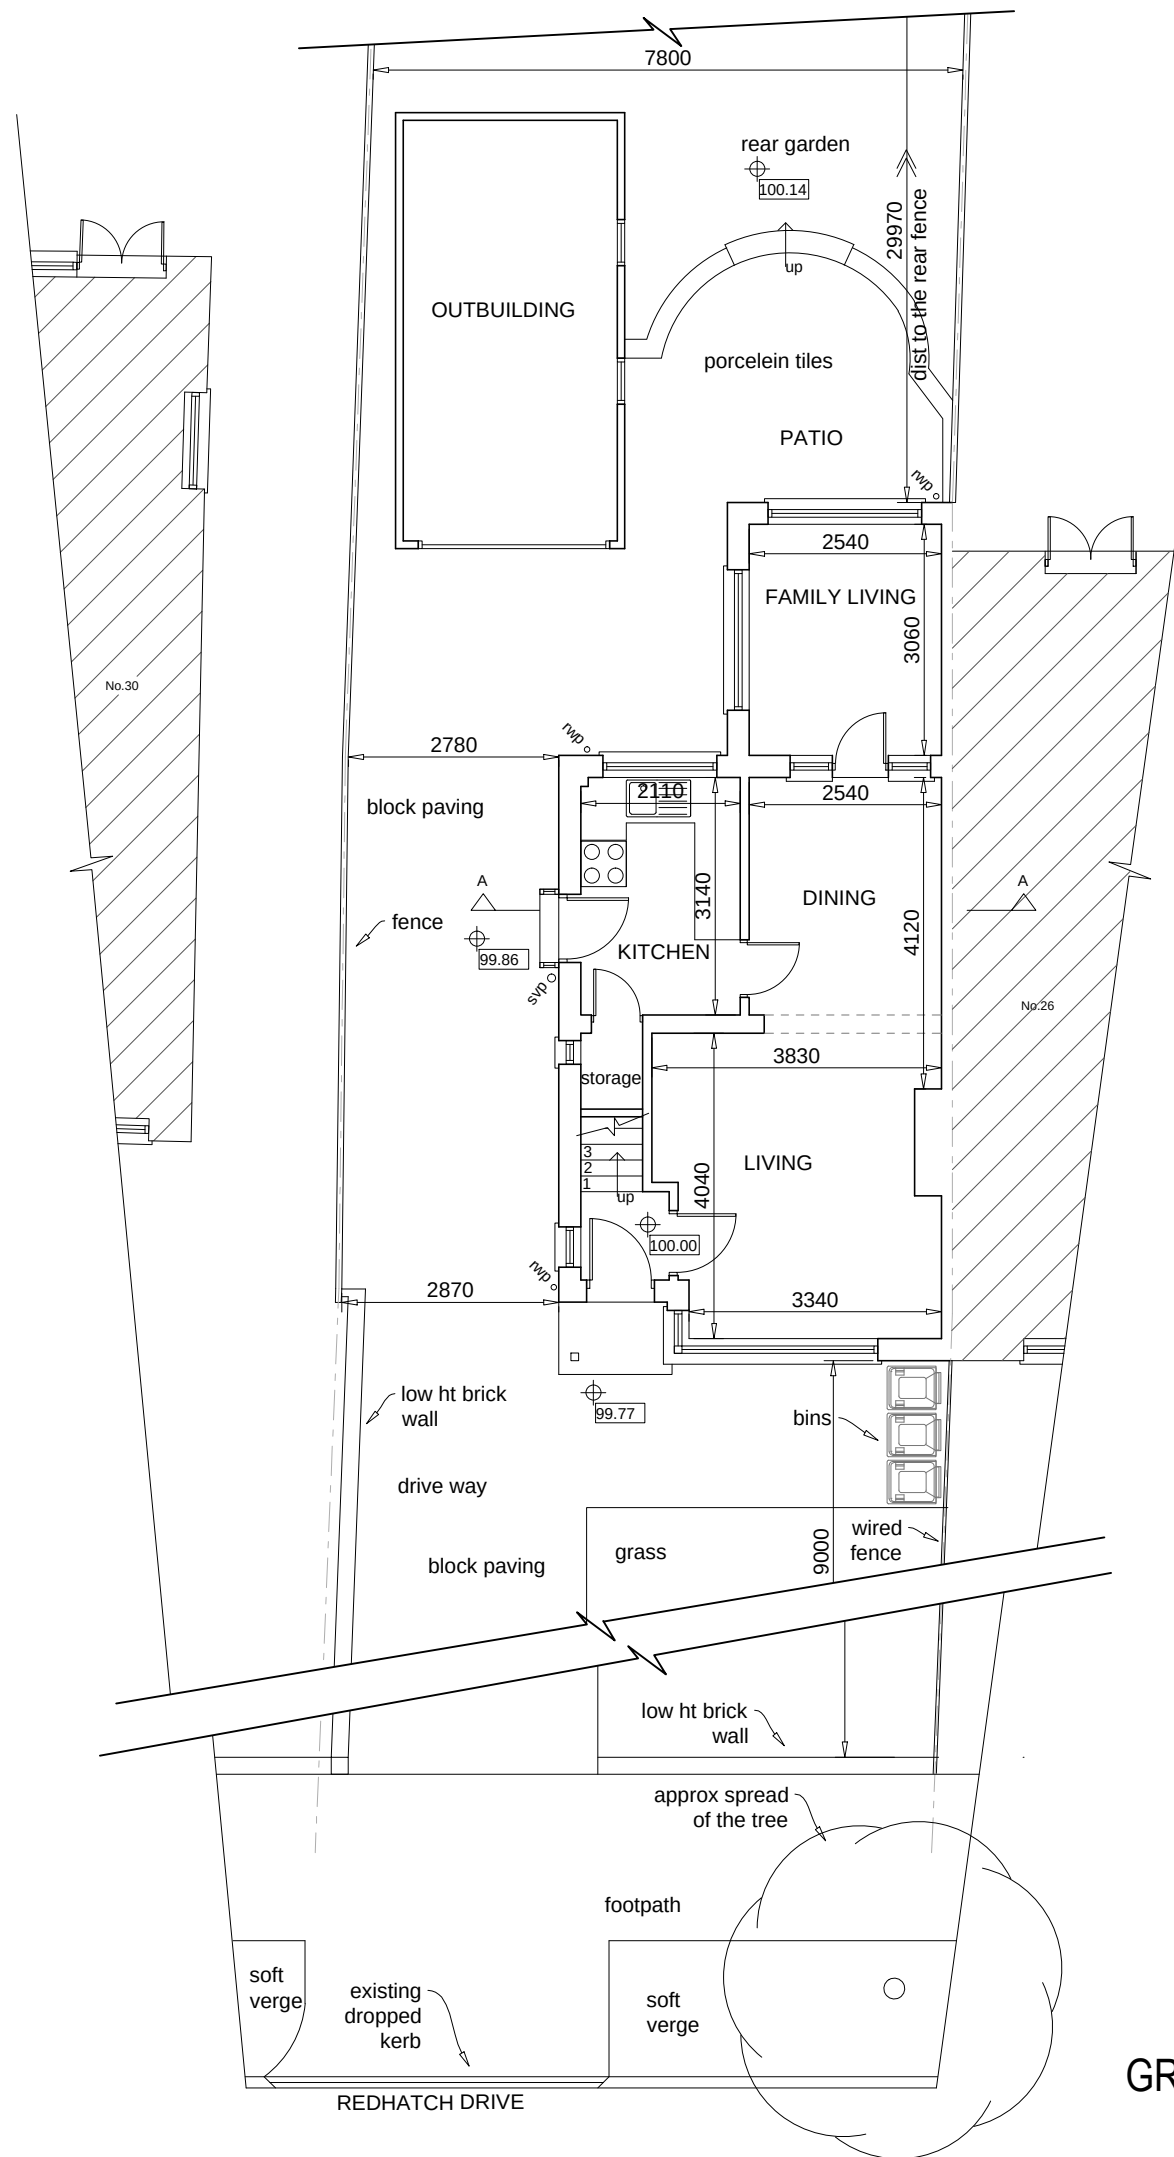



GROUND FLOOR PLAN

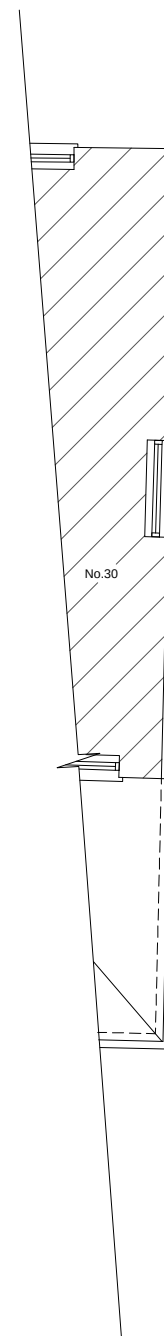

FIRST FLOOR PLAN

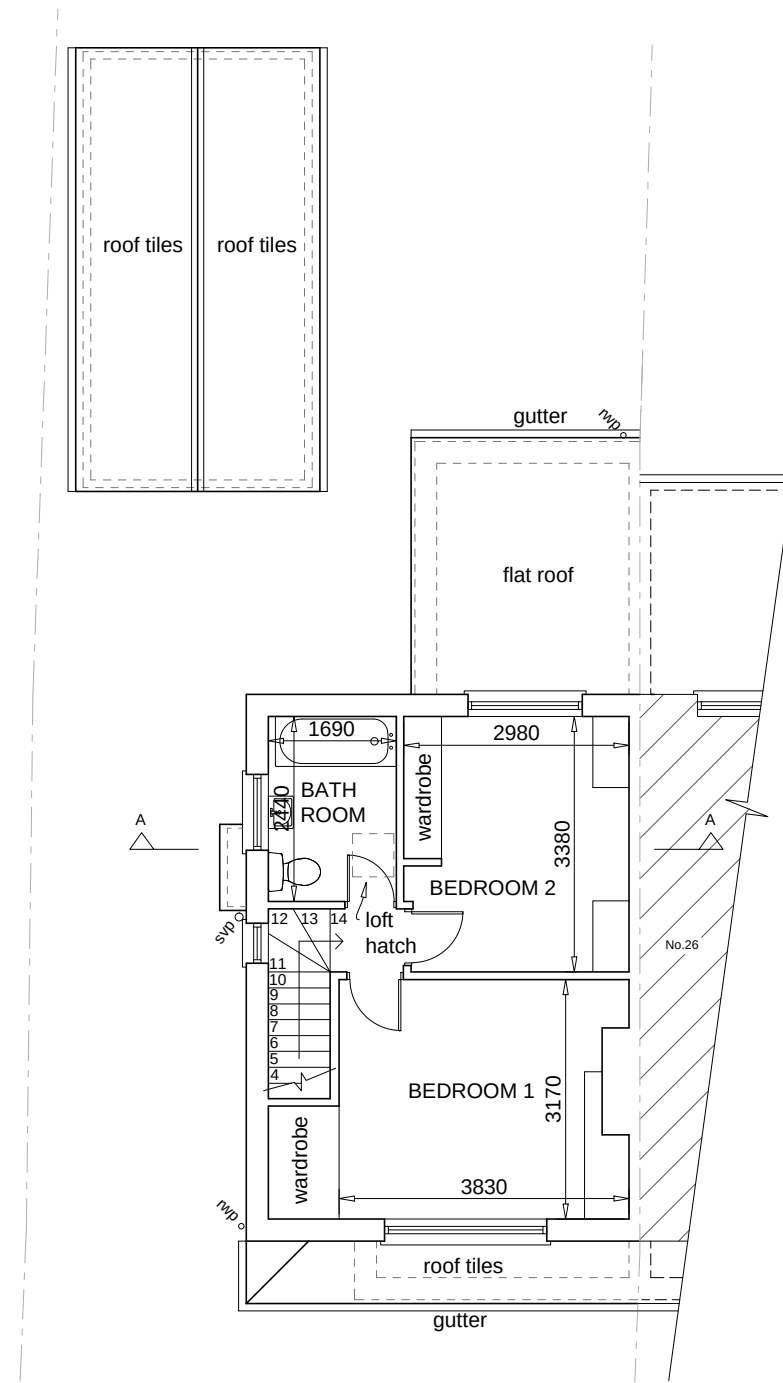

This drawing is the copyright of the Architect. and may not be reproduced without permission. Dimensions must not be scaled (except for planning purposes) and must be checked prior to construction and manufacture.

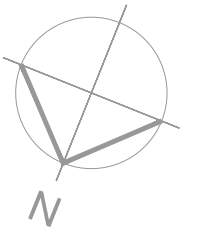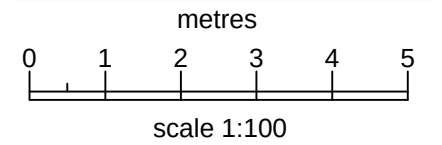

Project: GROUND FLOOR WRAP AROUND AND PART FIRST FLOOR SIDE EXTENSION

Location:
28, REDHATCH DRIVE, EARLEY,
RG6 5QP

Drawing Title:
FLOOR PLANS AS EXISTING

Date:
21 APR 2025

Scale:
1:100 @ A3

Drawn:
VK

Revision:

Job No:

Drg No:

1035

03