





This drawing is the copyright of the Architect. and may not be reproduced without permission. Dimensions must not be scaled (except for planning purposes) and must be checked prior to construction and manufacture.

 

scale 1:100

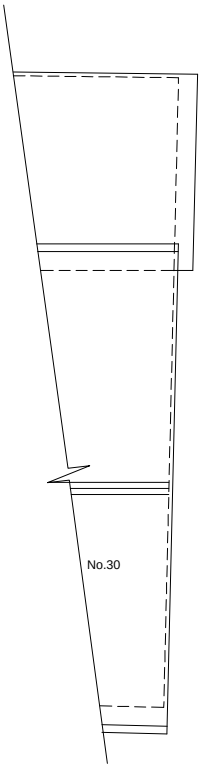

ROOF PLAN

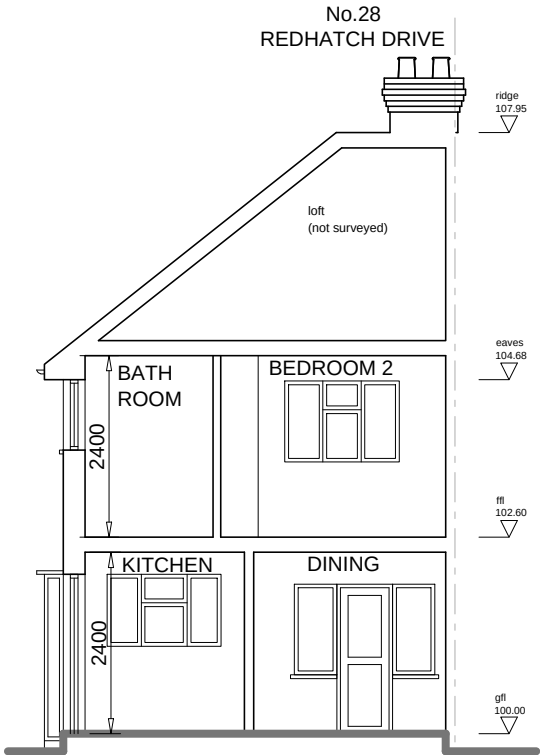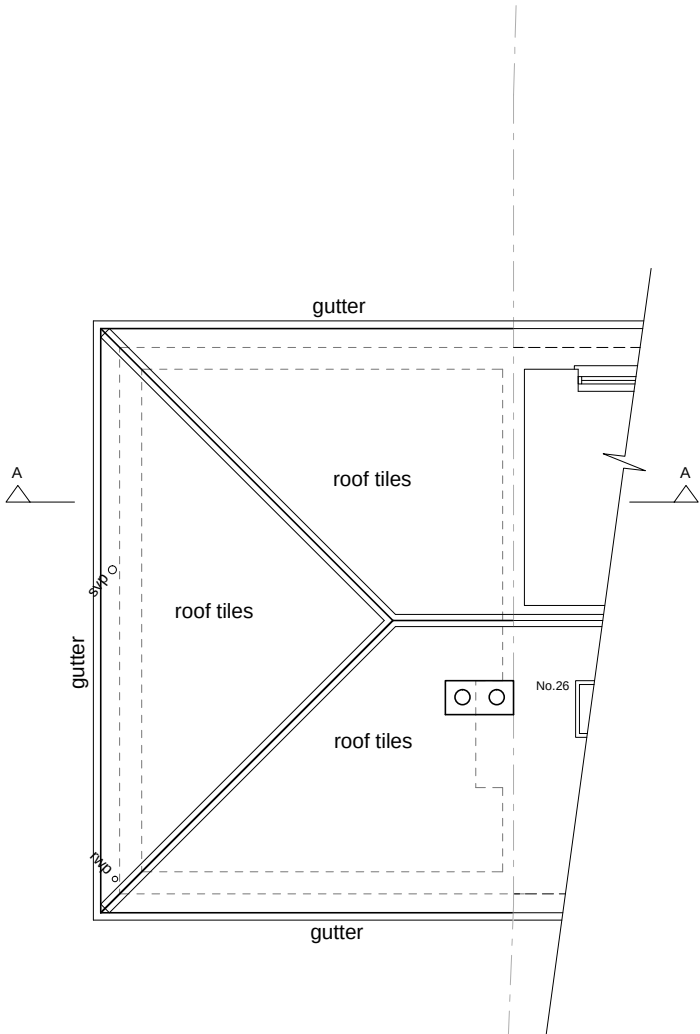

SECTION A A

Project: GROUND FLOOR WRAP AROUND AND PART FIRST FLOOR SIDE EXTENSION

Location: 28, REDHATCH DRIVE, EARLEY, RG6 5QP

Drawing Title: ROOF PLAN AND SECTION A A AS EXISTING

Date: 22 APR 2025

Scale: 1:100 @ A3

Drawn: VK

Revision:

Job No: 1035
Drg No: 04