

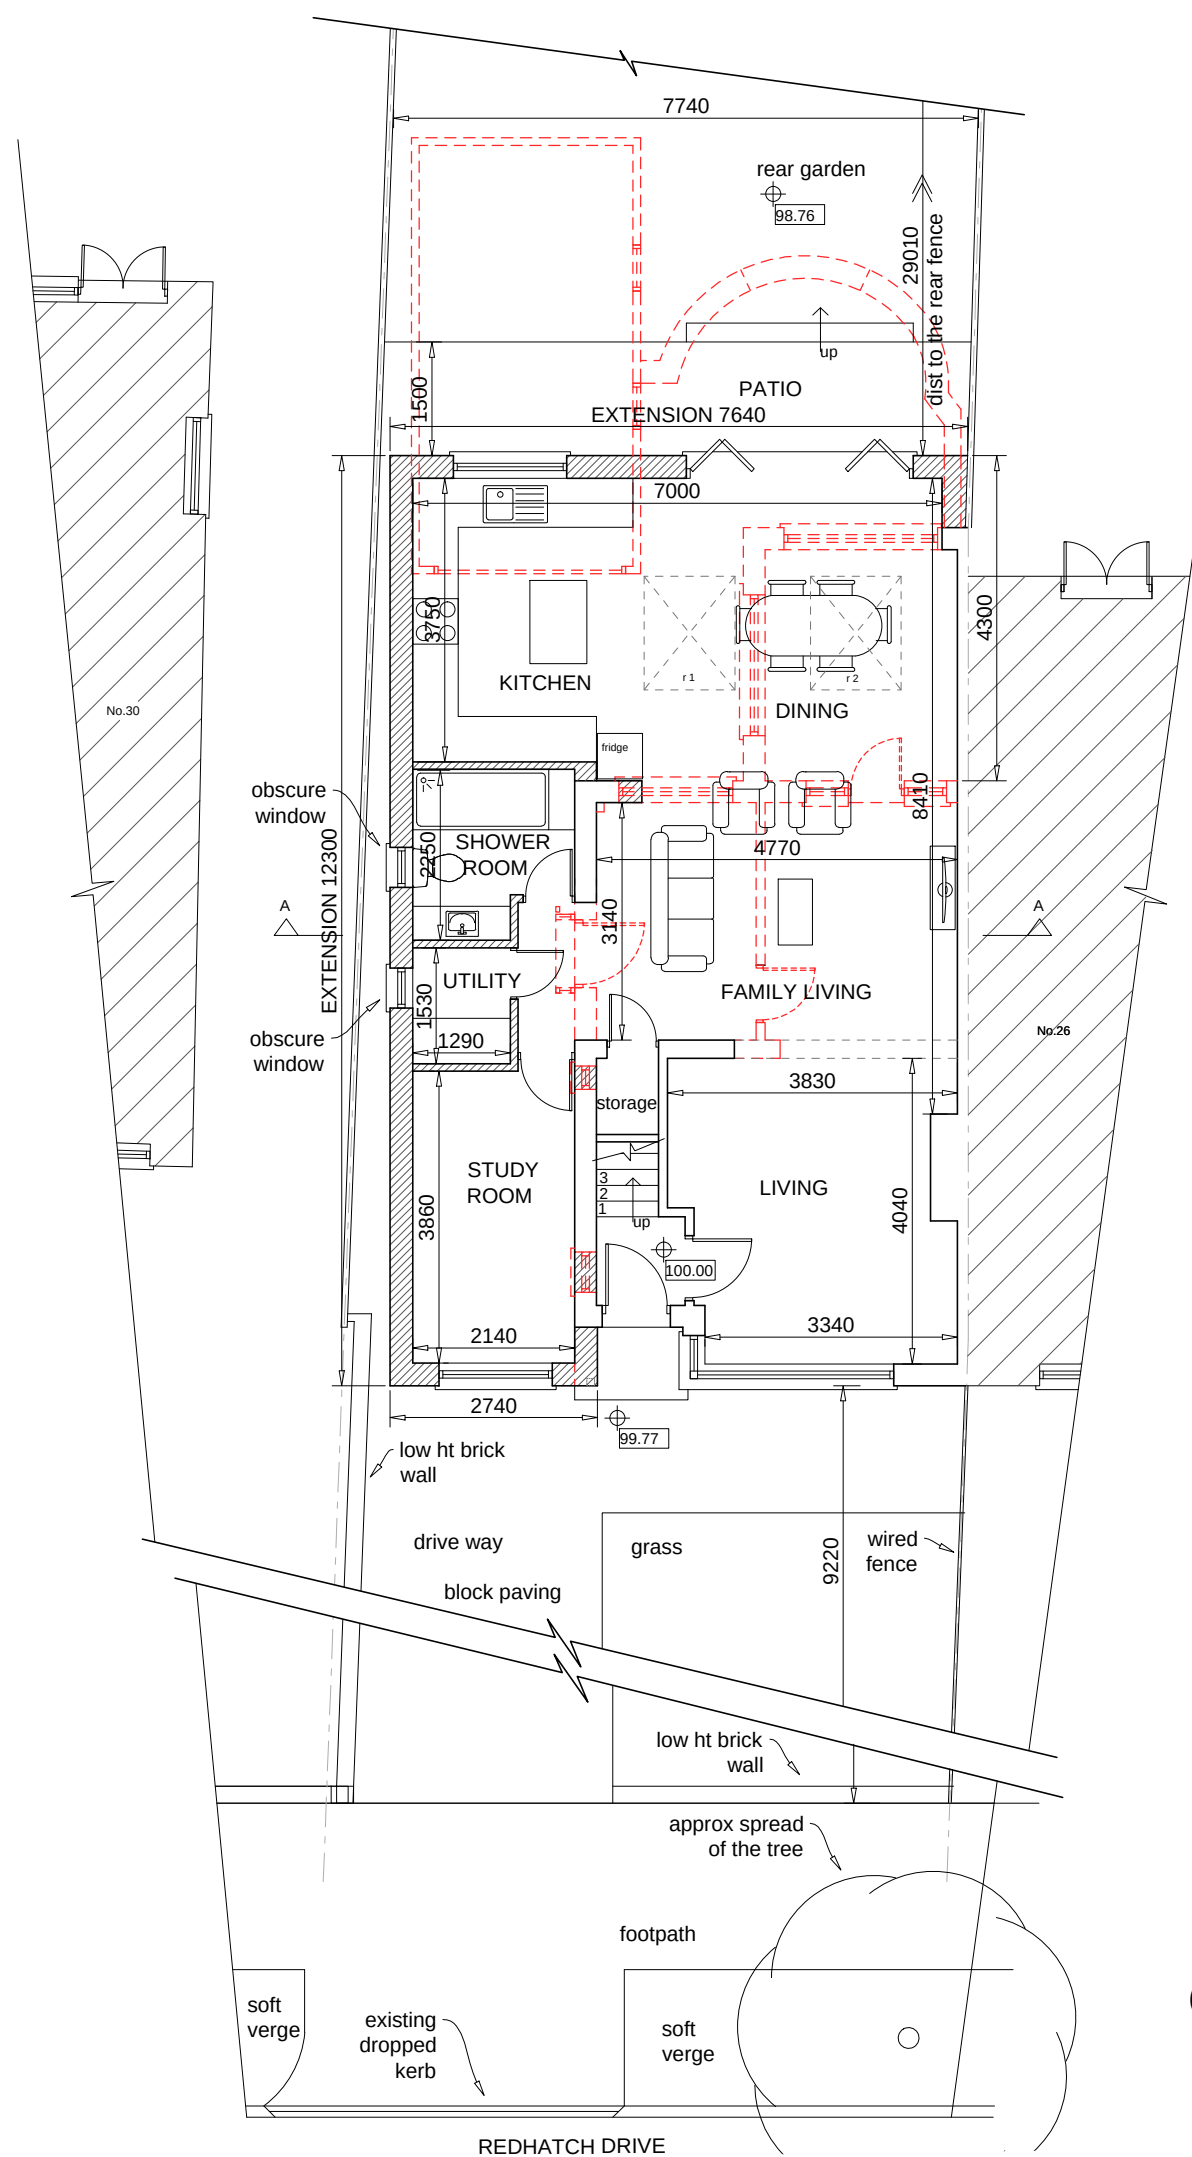
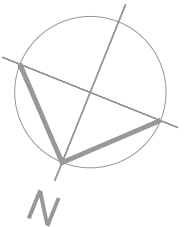


This drawing is the copyright of the Architect. and may not be reproduced without permission. Dimensions must not be scaled (except for planning purposes) and must be checked prior to construction and manufacture.

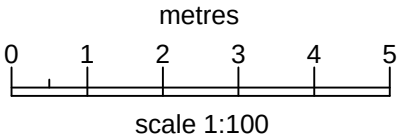

GROUND FLOOR PLAN

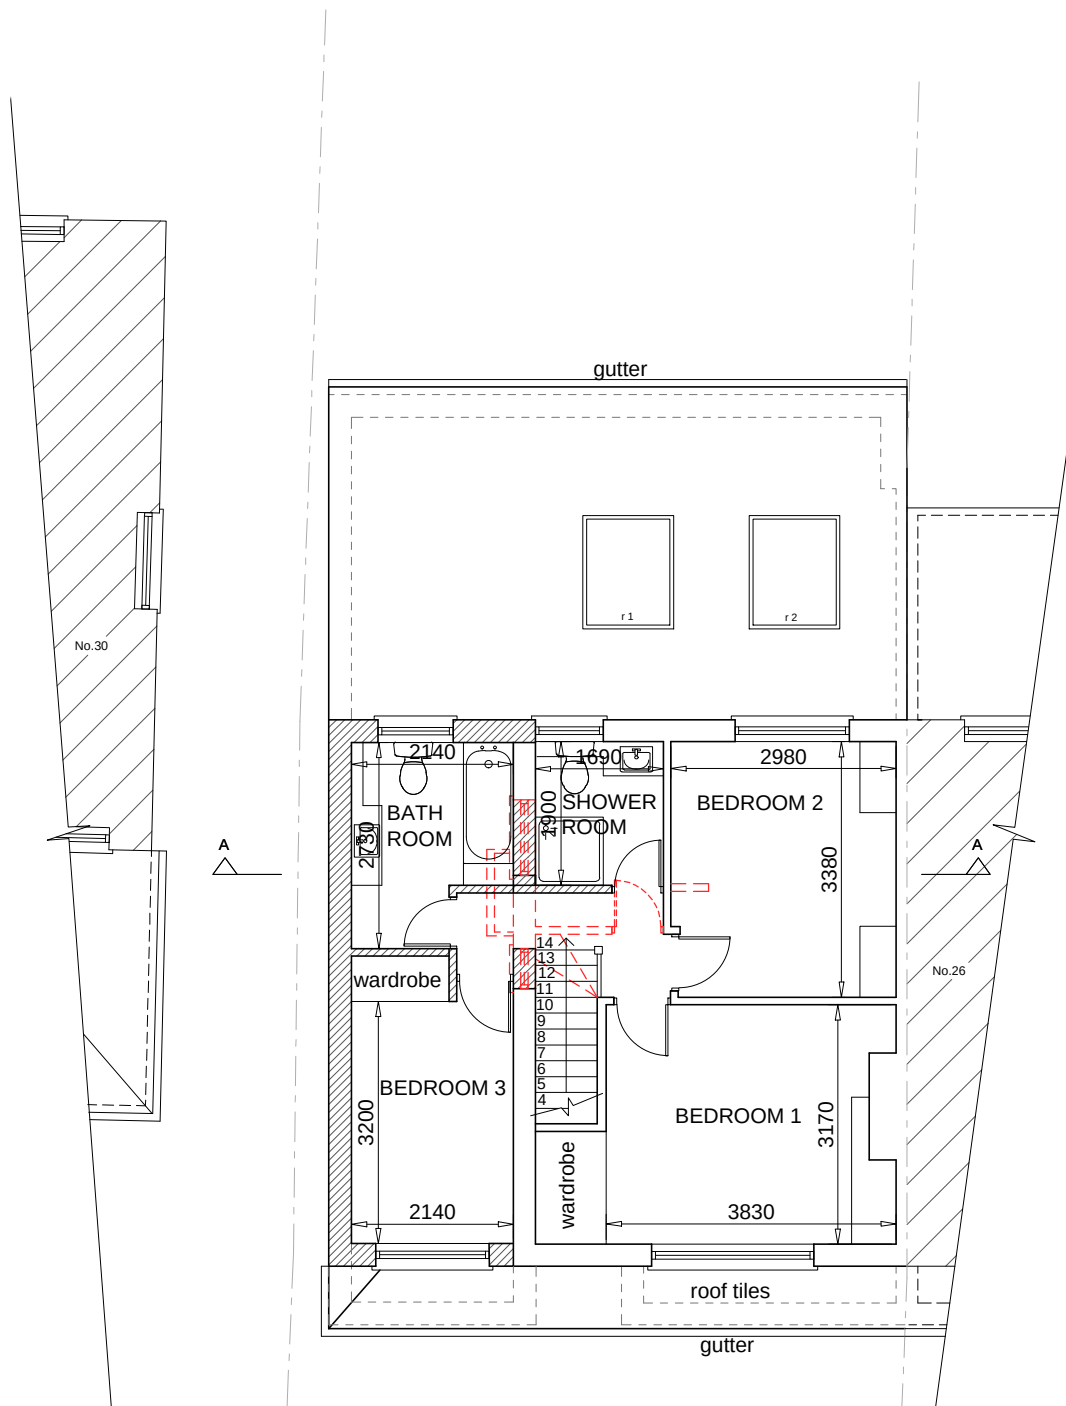

FIRST FLOOR PLAN

Project: GROUND FLOOR WRAP AROUND AND PART FIRST FLOOR SIDE EXTENSION		
Location: 28,REDHATCH DRIVE, EARLEY, RG6 5QP		
Drawing Title: GROUND FLOOR AND FIRST FLOOR PLAN AS PROPOSED		
Date: 04 MAY 2025	Scale: 1:100 @ A3	Drawn: VK
Revision: updated	08/07/25	Job No: 1035 Drg No: 08A