

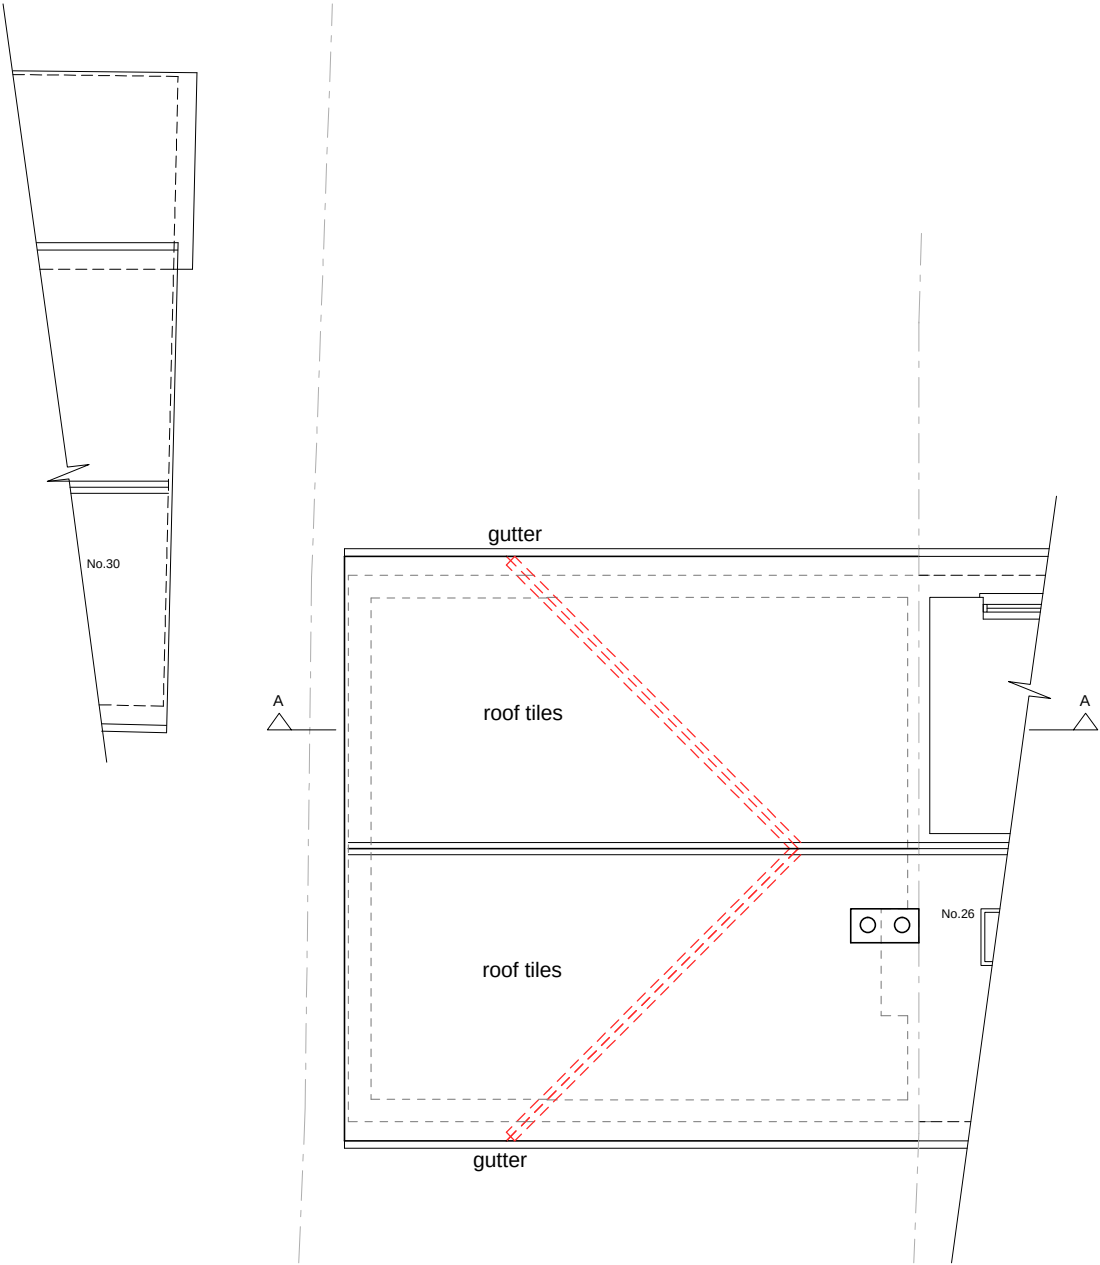


This drawing is the copyright of the Architect. and may not be reproduced without permission. Dimensions must not be scaled (except for planning purposes) and must be checked prior to construction and manufacture.

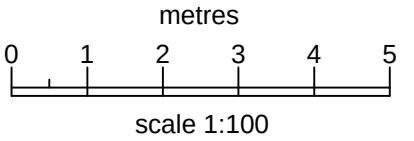

ROOF PLAN

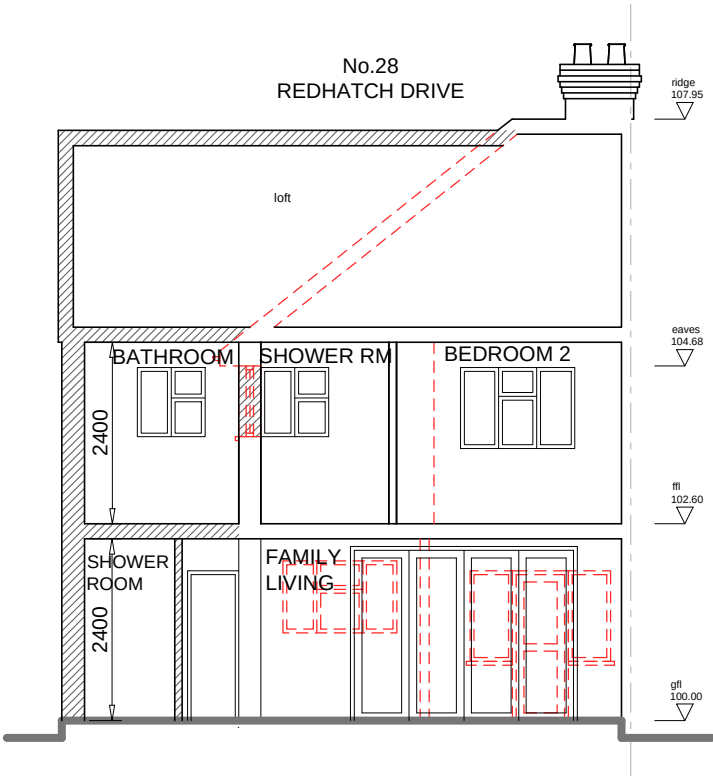

ROOF PLAN

Project: GROUND FLOOR WRAP AROUND AND PART FIRST FLOOR SIDE EXTENSION

Location:
28,REDHATCH DRIVE, EARLEY,
RG6 5QP

Drawing Title:
ROOF PLAN AND SECTION A A AS PROPOSED

Date: 04 MAY 2025 Scale: 1:100 @ A3 Drawn: VK

Revision: updated	08/07/25	Job No: 1035	Drg No: 09A
----------------------	----------	-----------------	----------------