



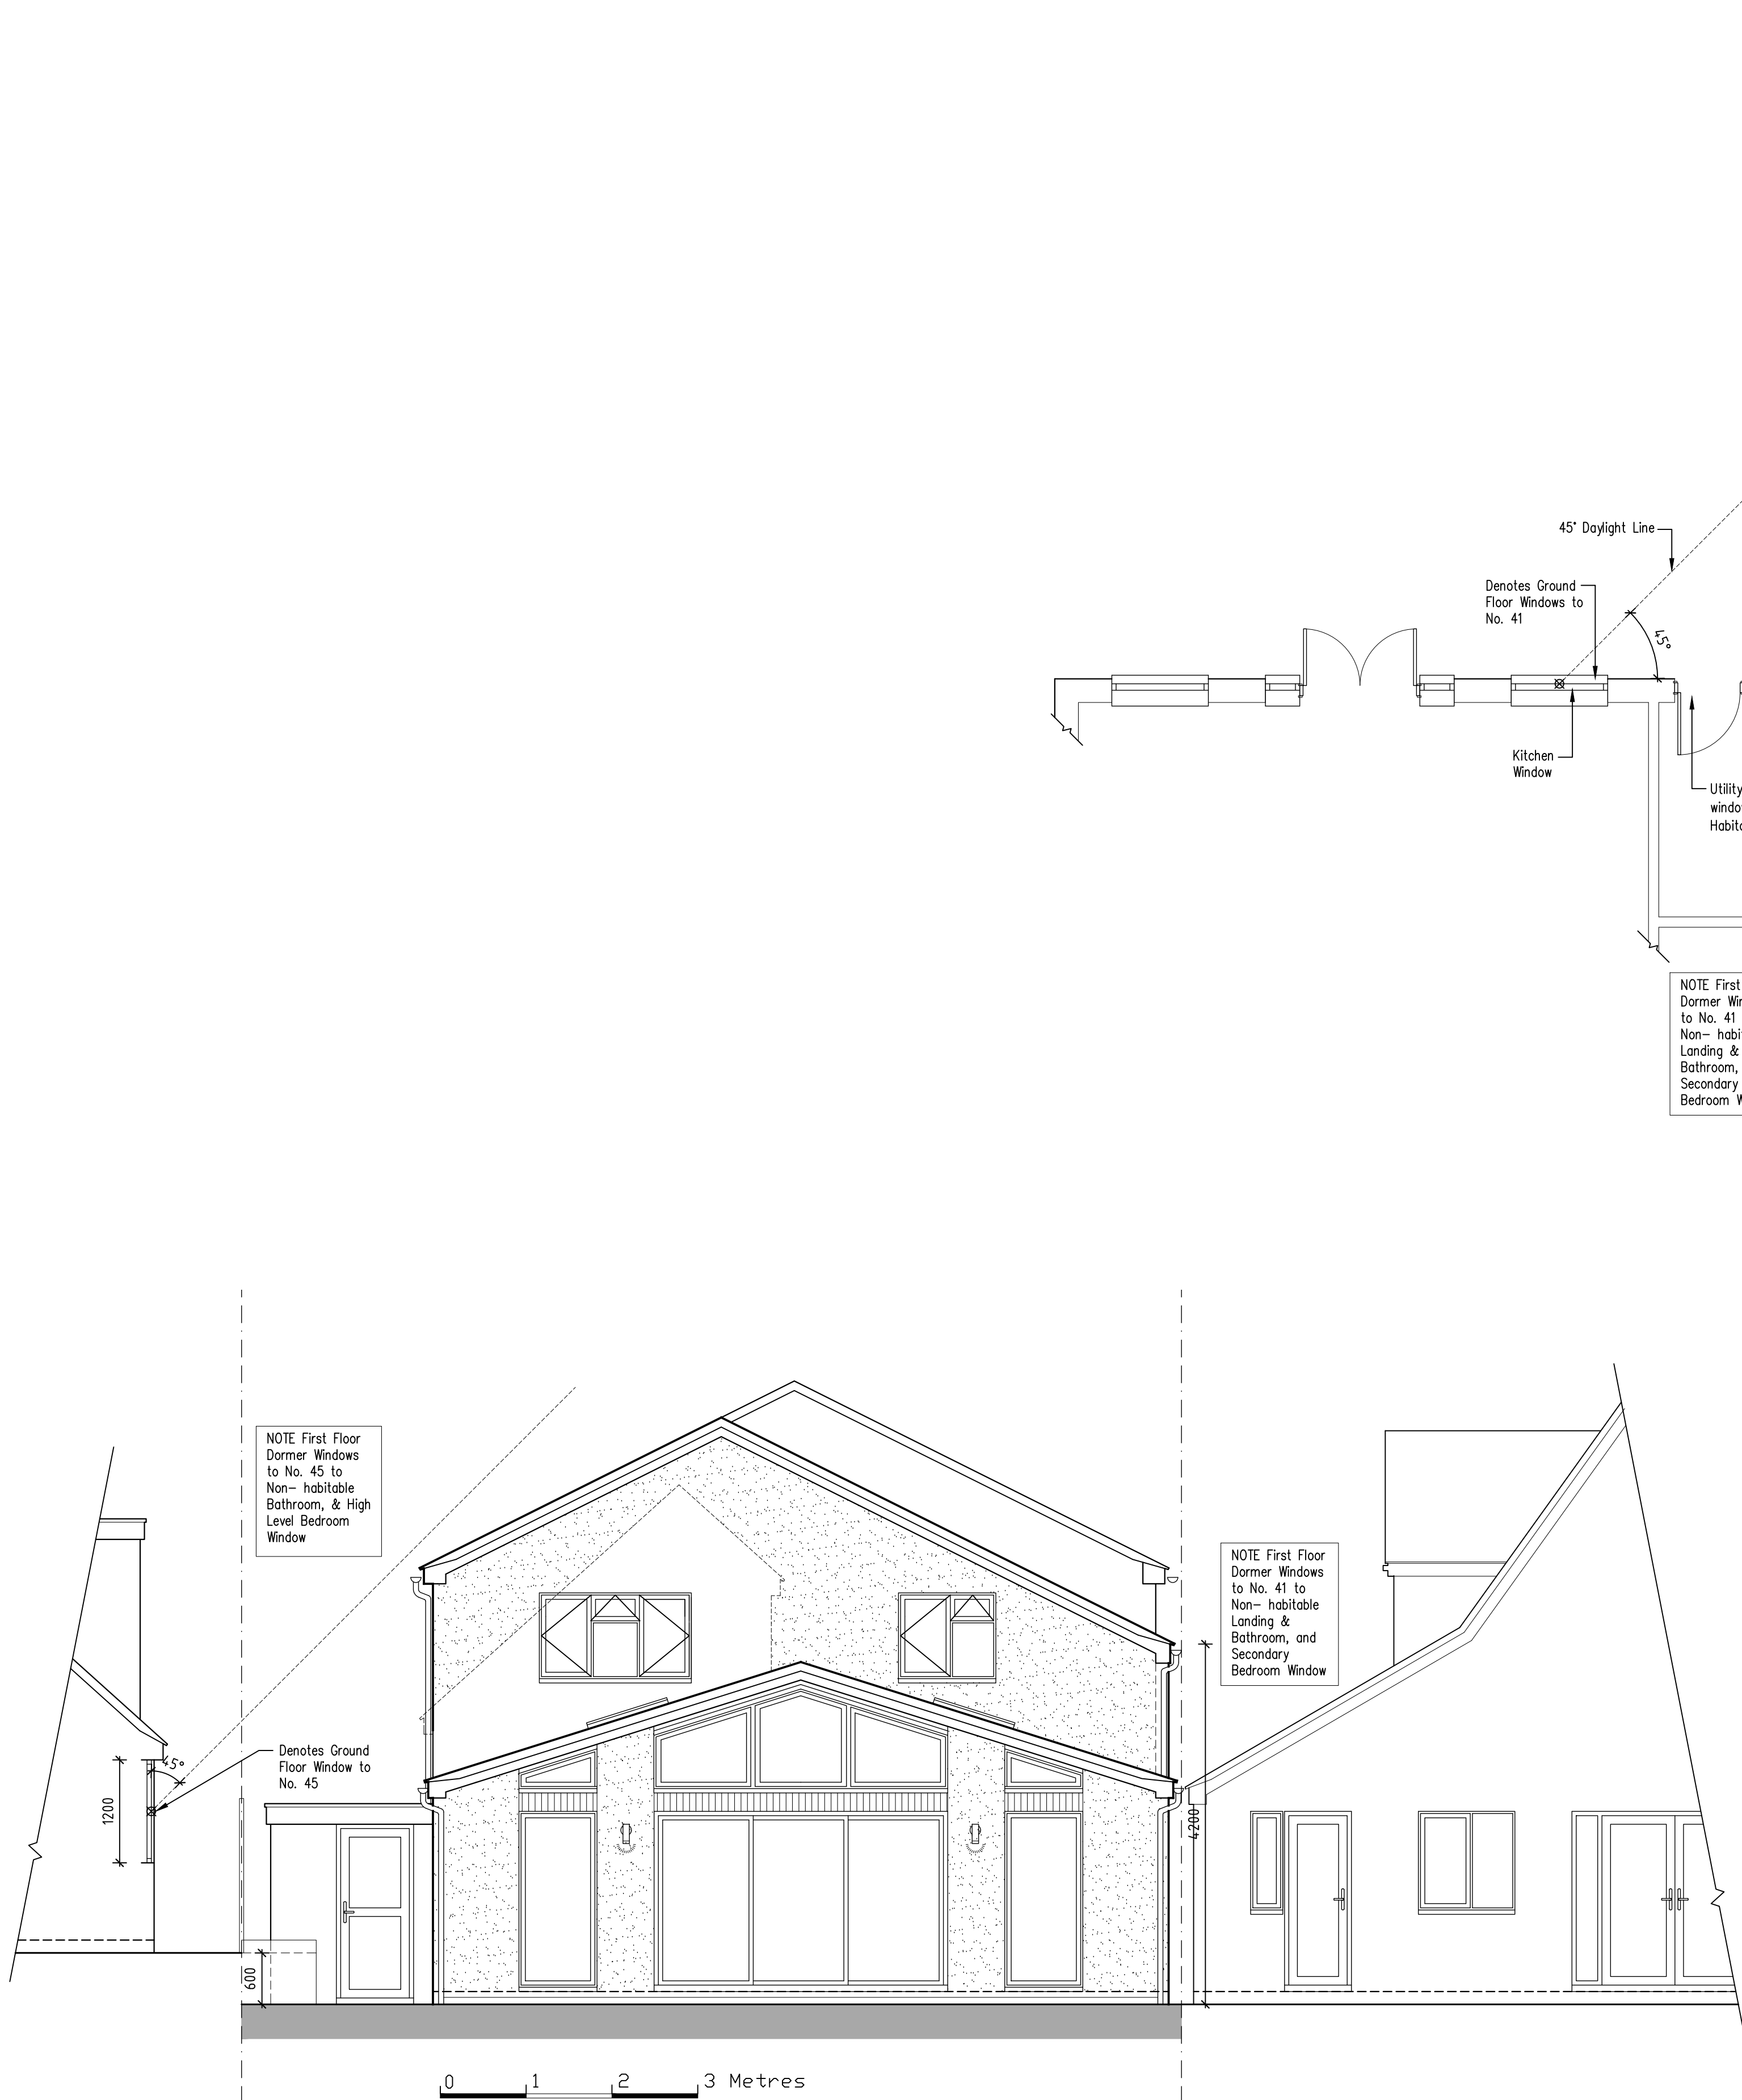

0 1 2 3 Metres
SCALE BAR @ 1-50
Proposed Rear Elevation

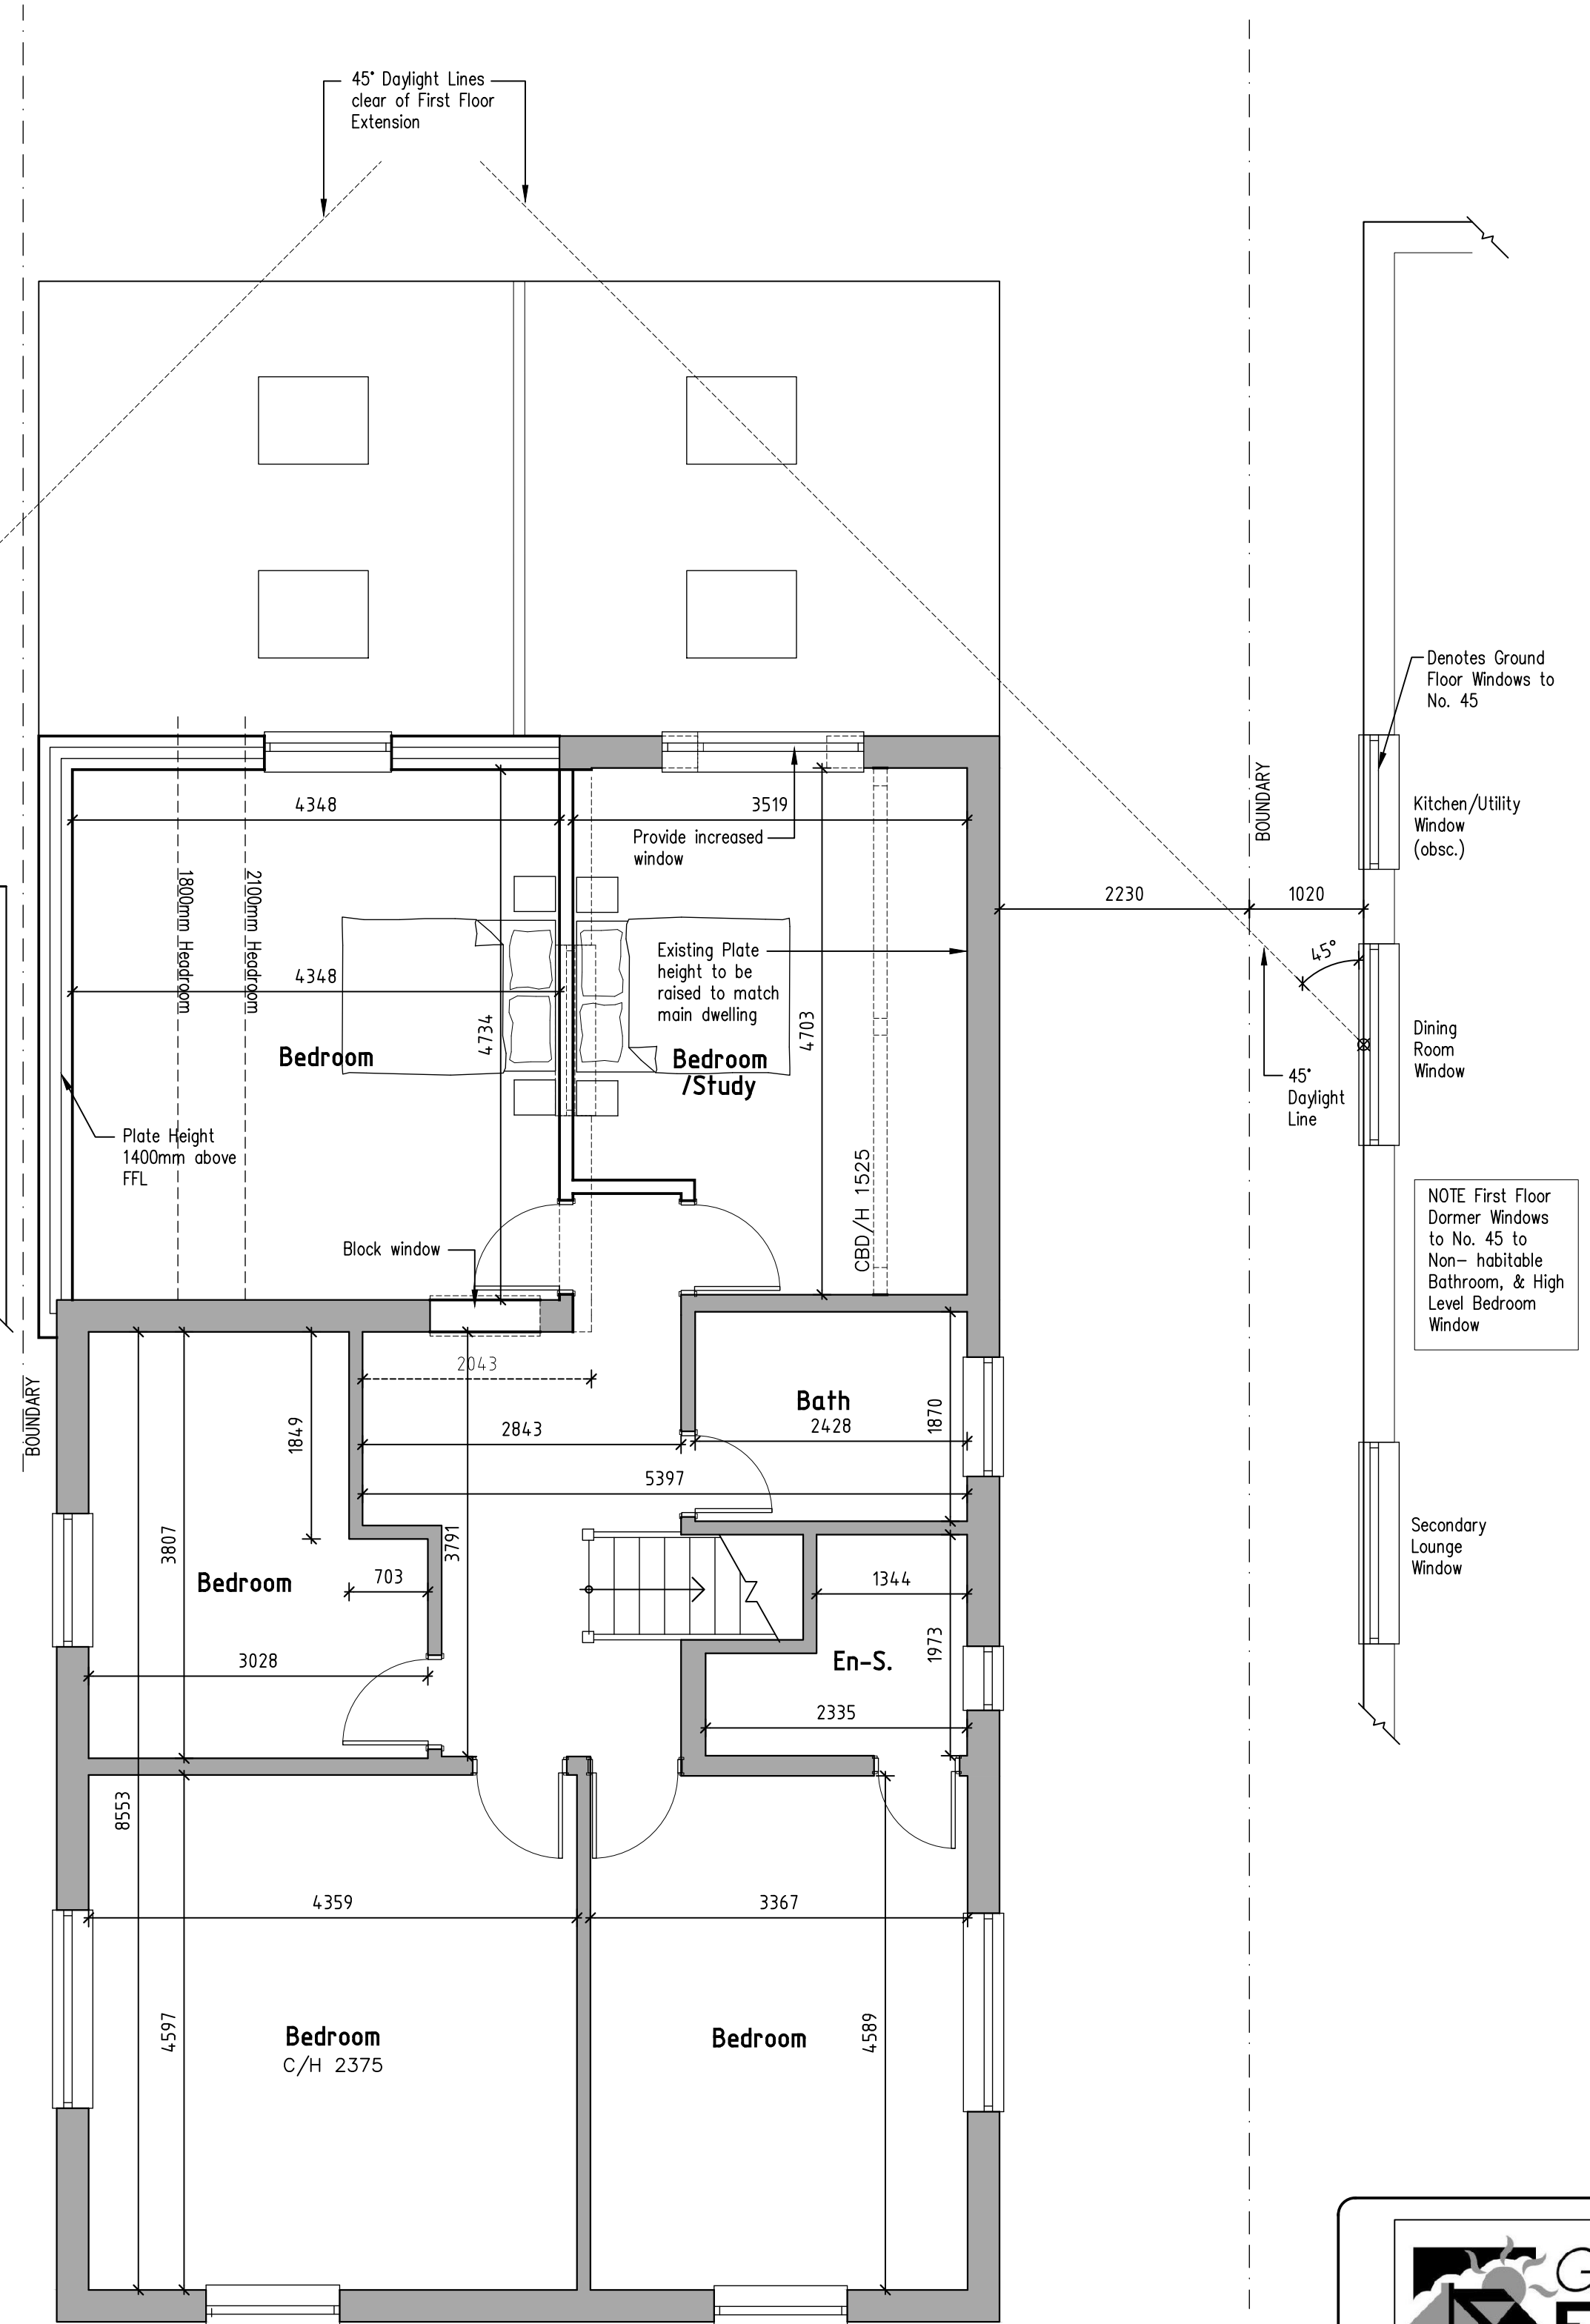

0 1 2 3 Metres
SCALE BAR @ 1-50
Proposed First Floor Plan



GREG Farrell
Building & Design Consultant

43 Wendover Way,
Tilehurst, Reading,
Berkshire RG30 4RU
Tel & Fax: 0118 941 6249
Mobile: 07967 009862
greg@gregfarrell.co.uk

Planning, Building Regulations & Structural Design

REVISIONS		
Rev.	Description	Date
A	Daylighting Diagram added	31-03-2026
B	Roof amendments	23-06-2026

JOB TITLE

43 Colemansmoor Road
Woodley

TITLE

Daylighting Diagrams

SCALE	DATE	DRAWING No.
1:50 1:100	March 2026	03 B