




PROPOSED FRONT ELEVATION


* EXISTING FENCE GATE TO 16 ARMSTRONG WAY TO REMAIN IN EXISTING POSITION.*
NO 24 DOUBLING CLOSE EXISTING FENCE.

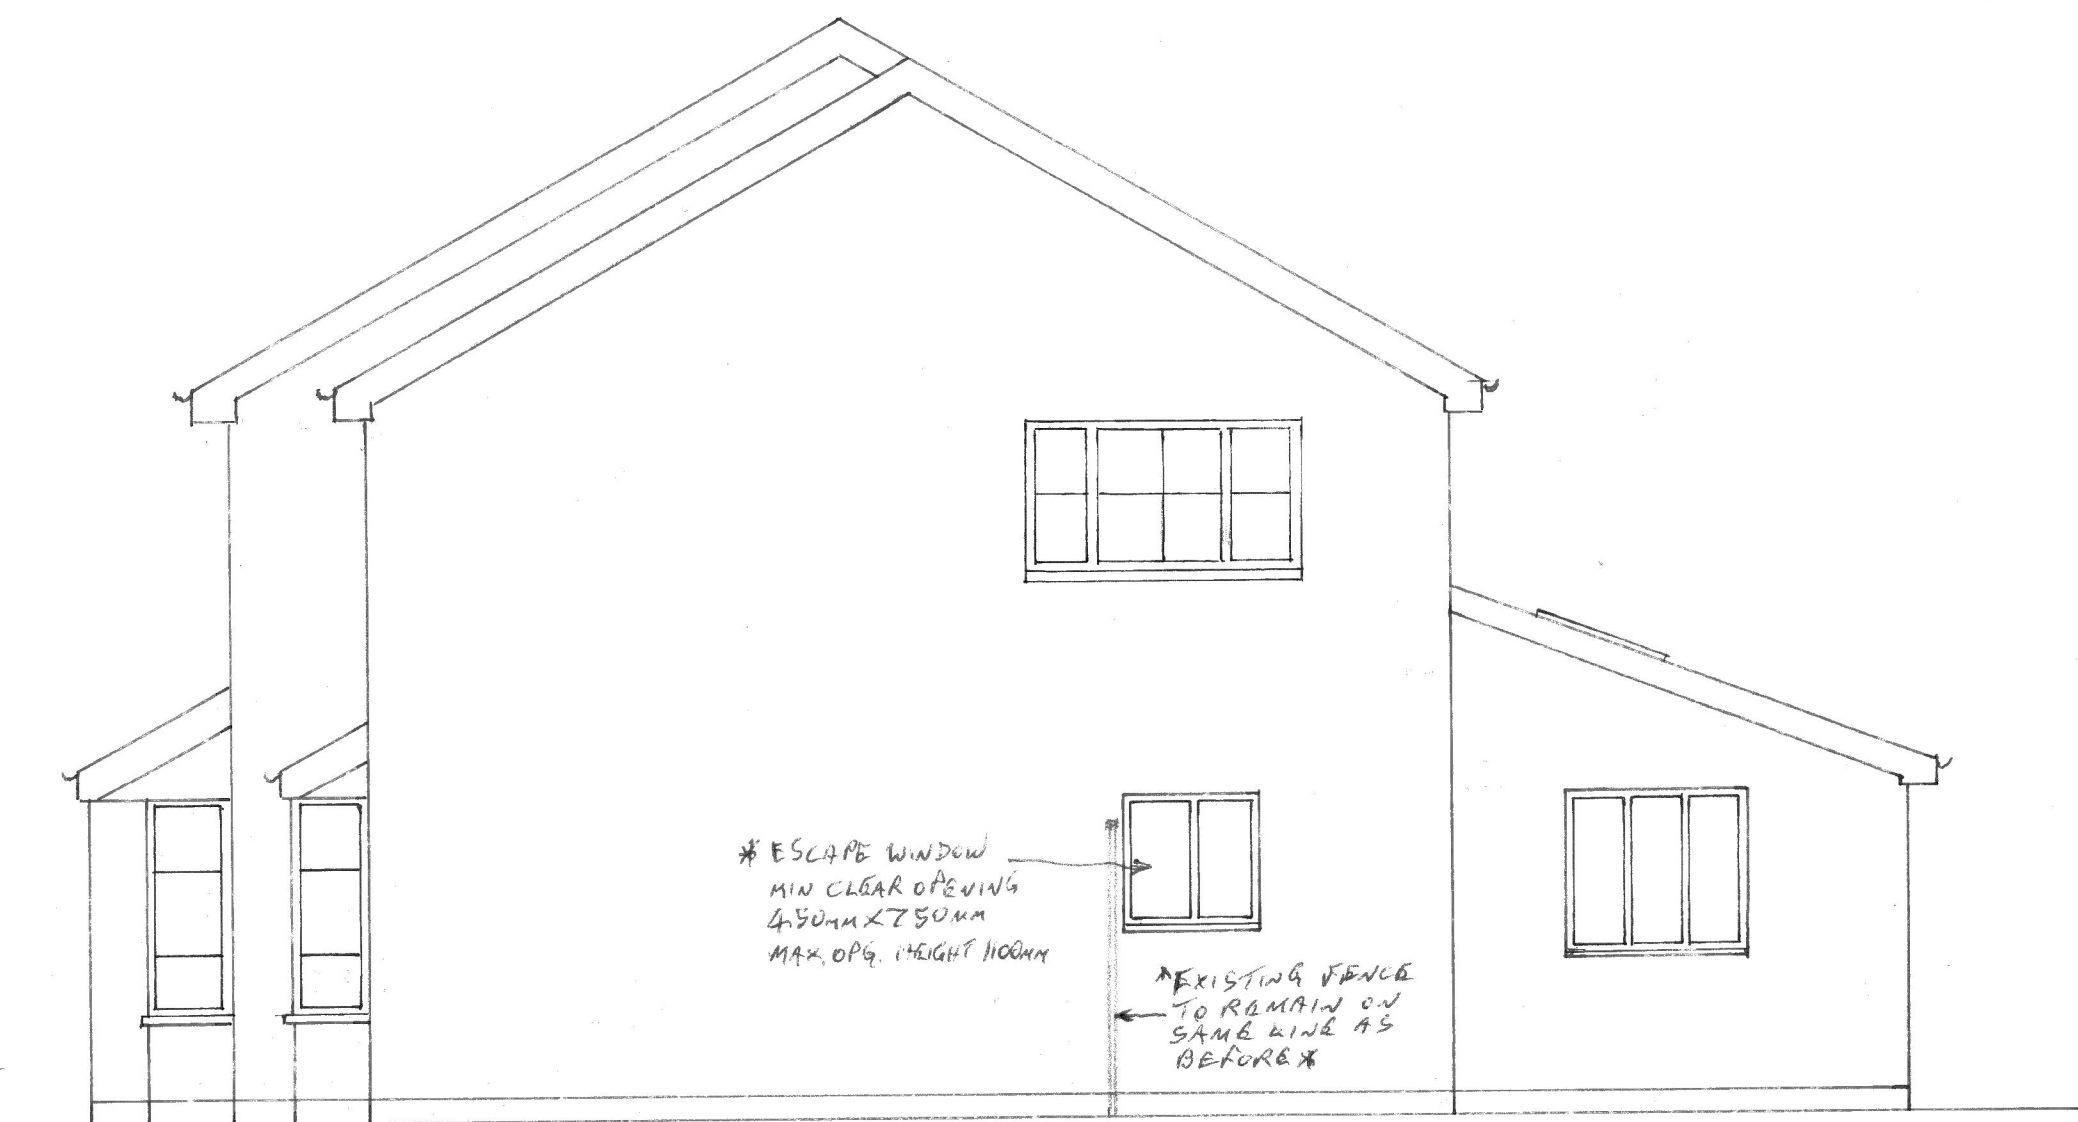


PROPOSED SOUTH ELEVATION



PROPOSED REAR ELEVATION

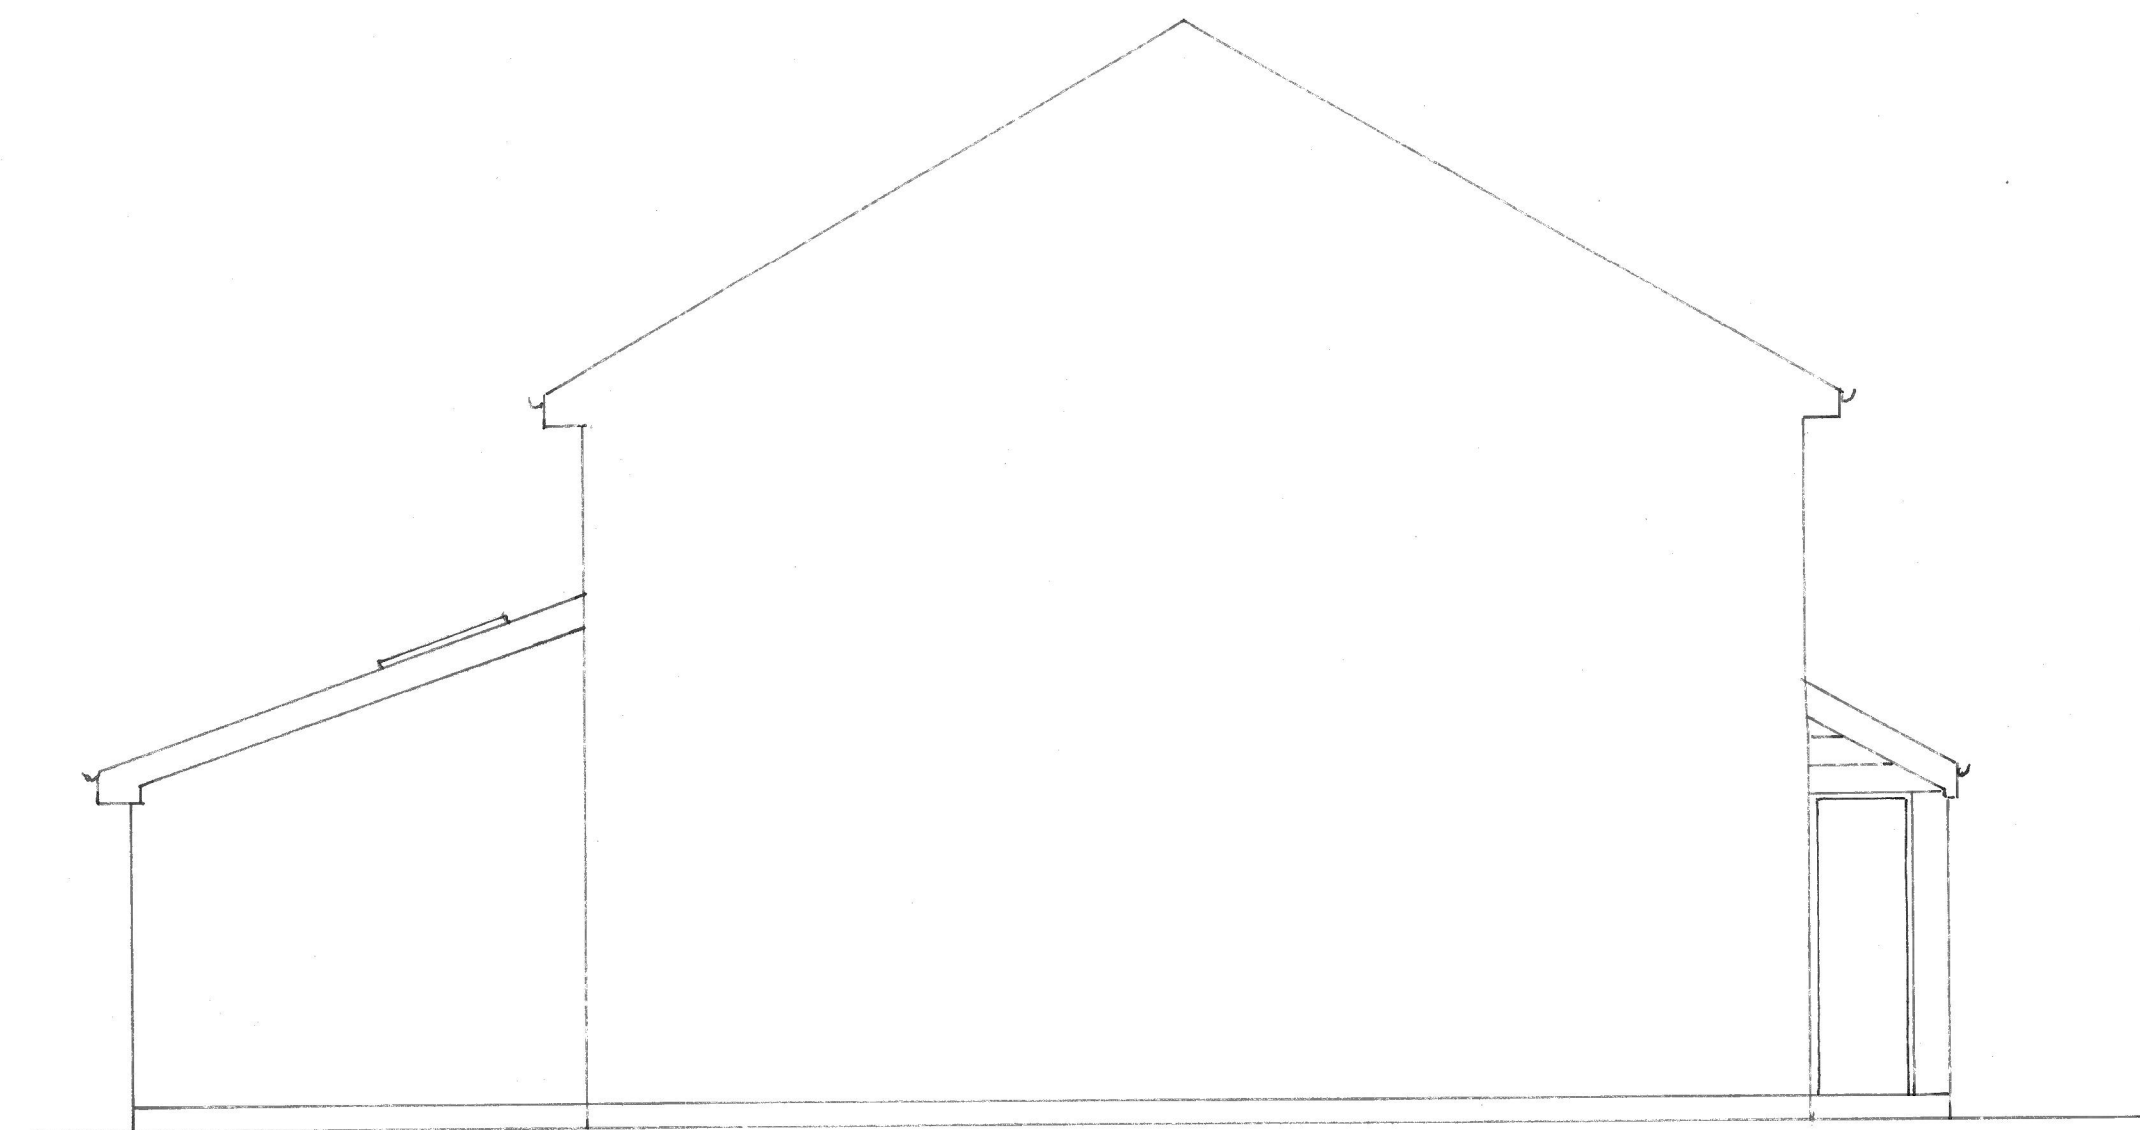

PROPOSED NORTH ELEVATION

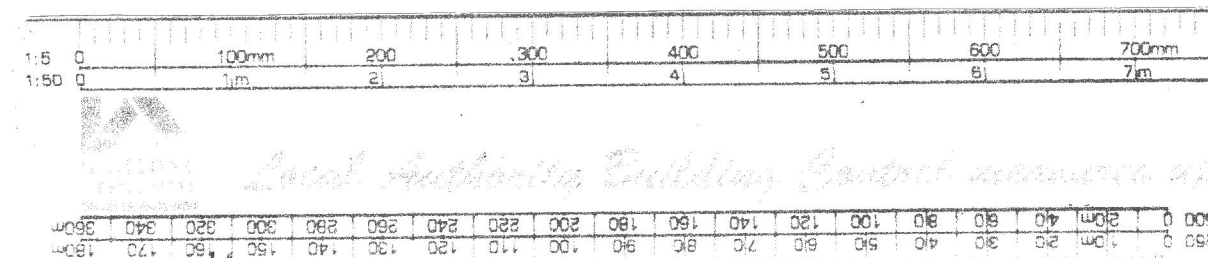

PROPOSED ELEVATIONS
16 ARMSTRONG WAY
Dwg. No. DC/03B Scale: 1:50
REVISION B 18/06/26 STUDY W/W
MOVED FROM REAR ELEV TO S/E ELEVATION.