


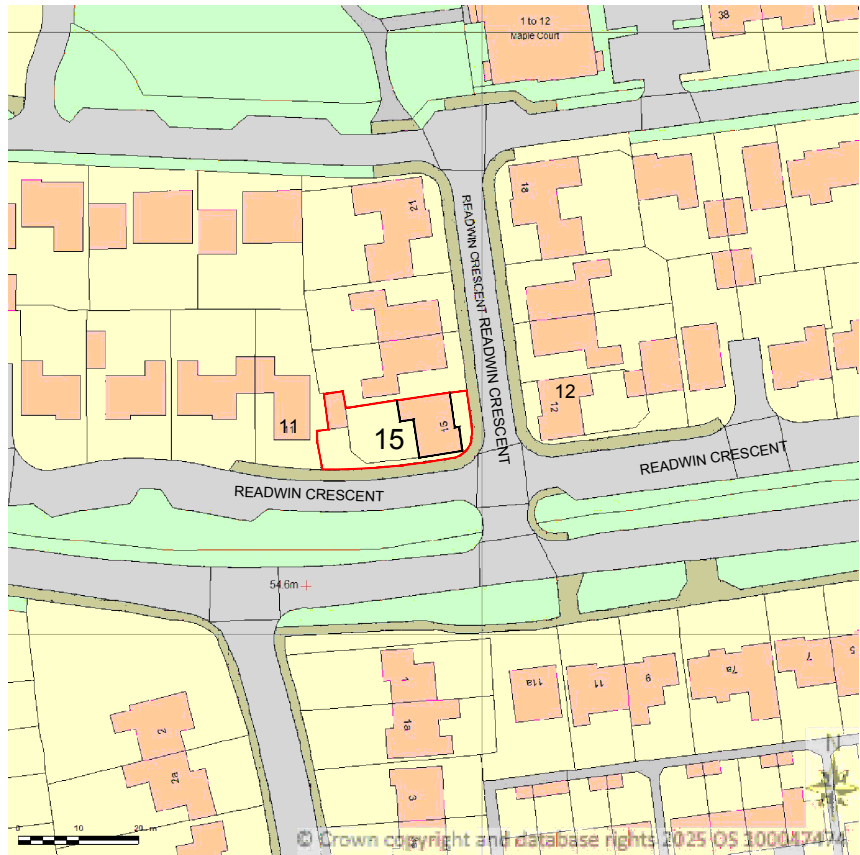


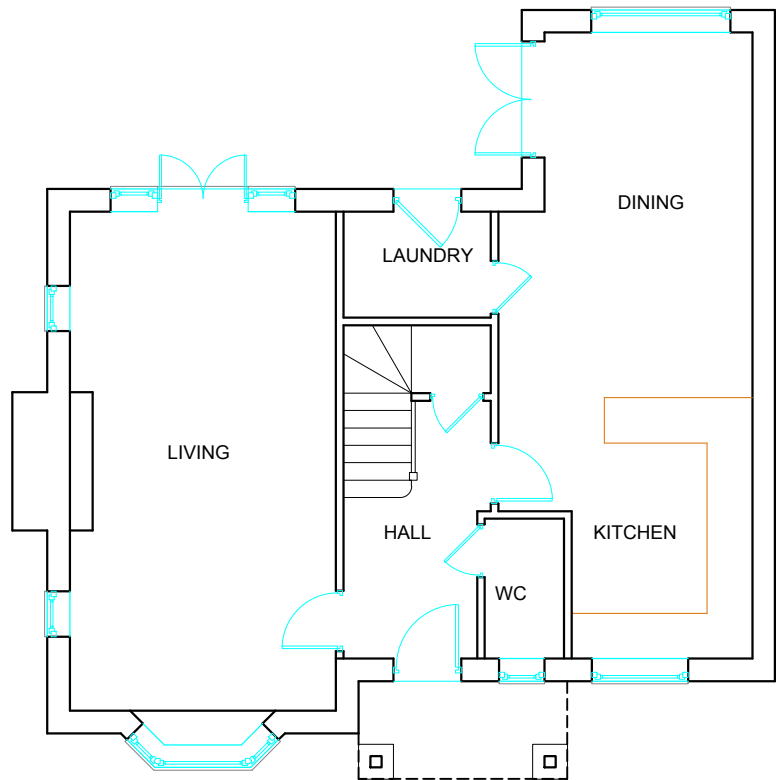


SITE PLAN SCALE 1:1250

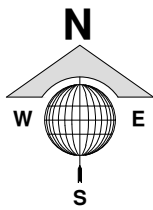

EXISTING GROUND FLOOR PLAN
1:100

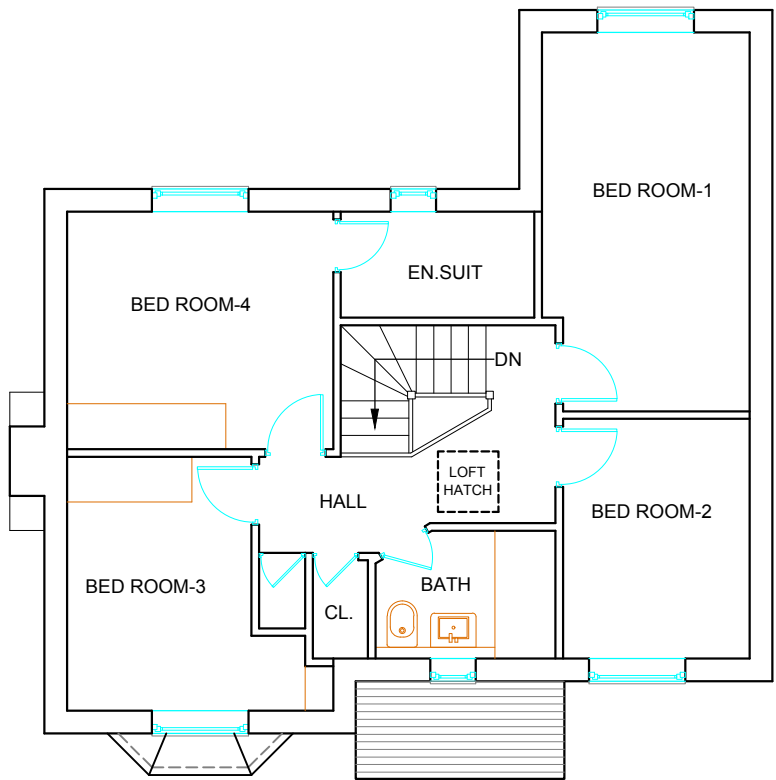


EXISTING FIRST FLOOR PLAN
1:100

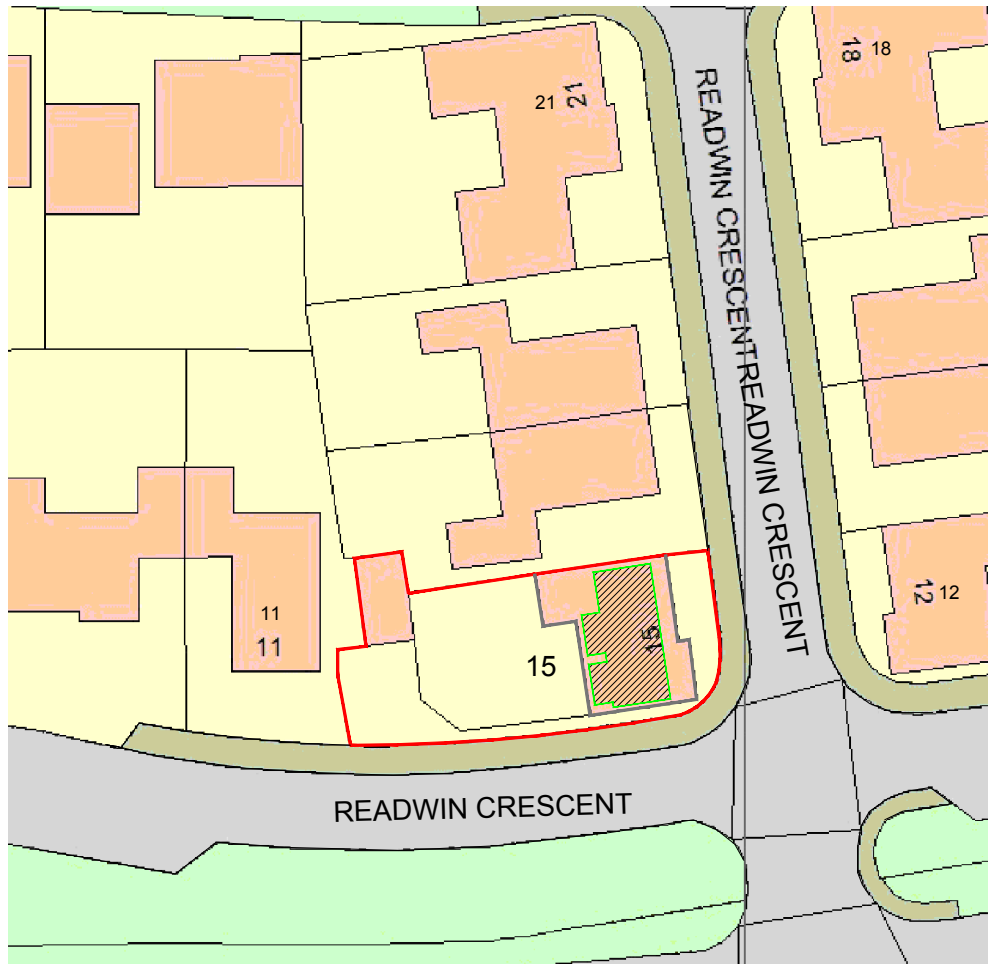

BLOCK PLAN SCALE 1:500

LEGEND:

PROPOSED LOFT
EXTENSION

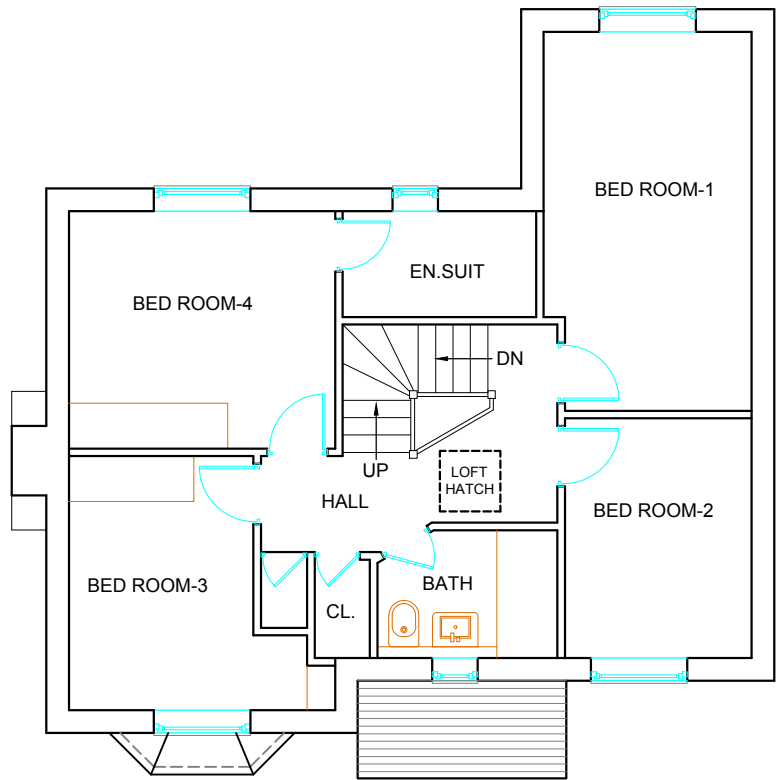

PROPOSED FIRST FLOOR PLAN
1:100



CONSULTANT: S A DESIGN AND MANAGEMENT LTD. Mob: +44 07930 880404 Add: 65 HUNTERS GROVE, HAYES, MIDDLESEX, UB3 3JE Email: saudahmad67@gmail.com	PROJECT TITLE LOFT CONVERSION WITH TWO DORMER WINDOWS TO REAR	LAYOUT NAME EXISTING & PROPOSED FLOOR PLANS & SITE/BLOCK PLANS	DRAWING NO. 15RCWA-001
		Client	MR. VLADIMIR RUSOL
	15 READWIN CRES, WOKINGHAM, RG40 5BD.	DESIGN BY:	SA
		DRAWN BY:	MA
THIS DRAWING IS A COPYRIGHT OF S A DESIGN & MANAGEMENT LTD AND MUST NOT BE DUPLICATED OR REPRODUCED WITHOUT PERMISSION FROM THE COMPANY.			Date 01 MAY 2025
			Scale: 1:100, 1:500 & 1:1250