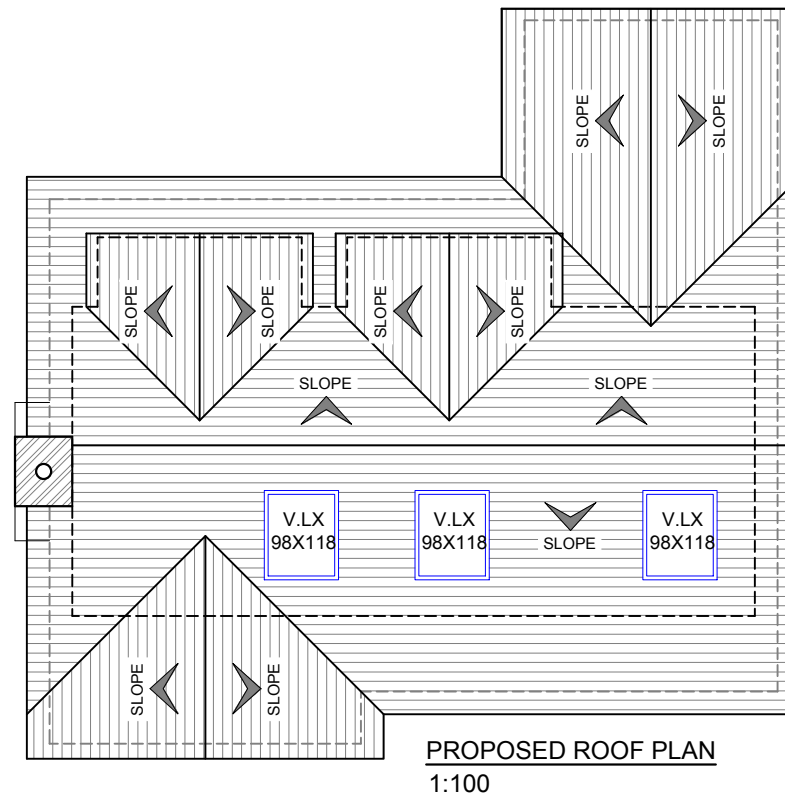
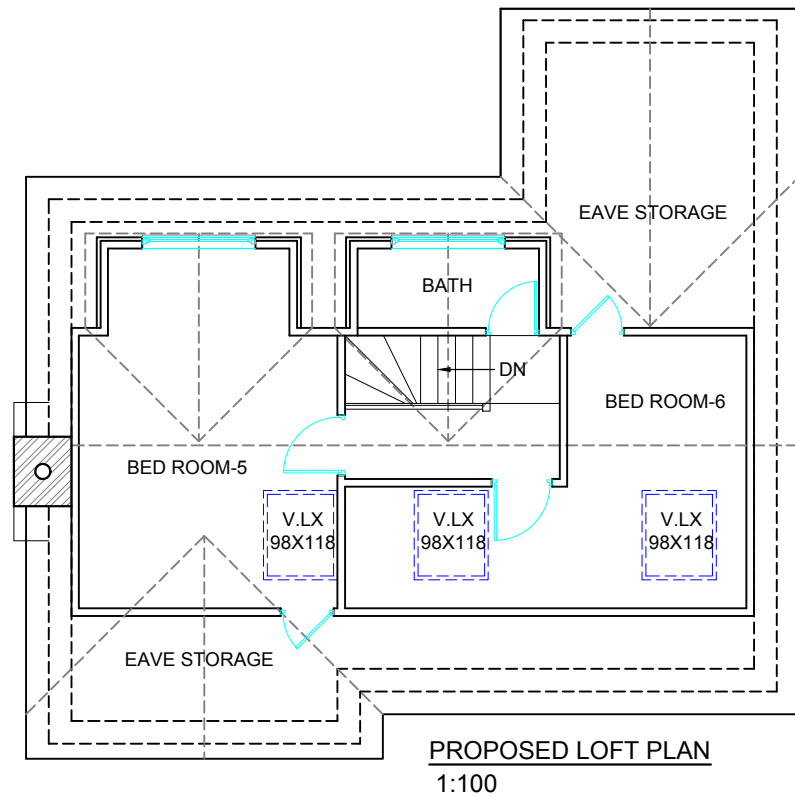
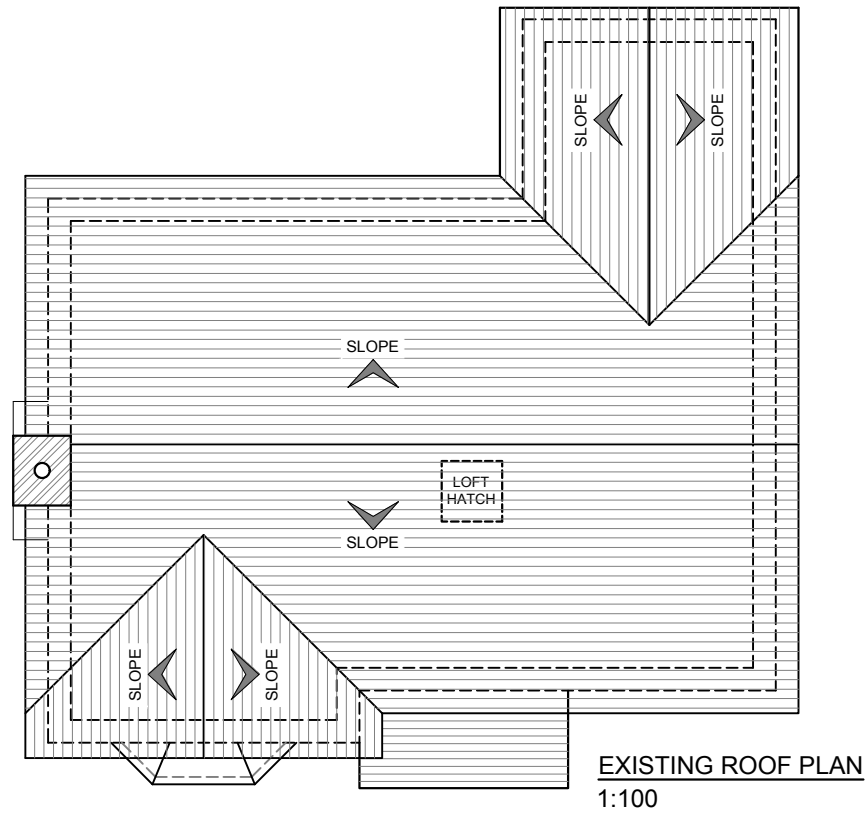


CONSULTANT: S A DESIGN AND MANAGEMENT LTD. Mob: +44 07930 880404 Add: 65 HUNTERS GROVE, HAYES, MIDDLESEX, UB3 3JE Email: saudahmad67@gmail.com	PROJECT TITLE		LAYOUT NAME		DRAWING NO.
	LOFT CONVERSION WITH TWO DORMER WINDOWS TO REAR		EXISTING & PROPOSED LOFT FLOOR PLAN & ROOF PLANS		15RCW/A-002
	15 READWIN CRES, WOKINGHAM, RG40 5BD.		Client	MR. VLADIMIR RUSOL	Date 01 MAY 2025
	THIS DRAWING IS A COPYRIGHT OF S A DESIGN & MANAGEMENT LTD AND MUST NOT BE DUPLICATED OR REPRODUCED WITHOUT PERMISSION FROM THE COMPANY.		DESIGN BY: SA	DRAWN BY: MA	Scale 1:100@A3