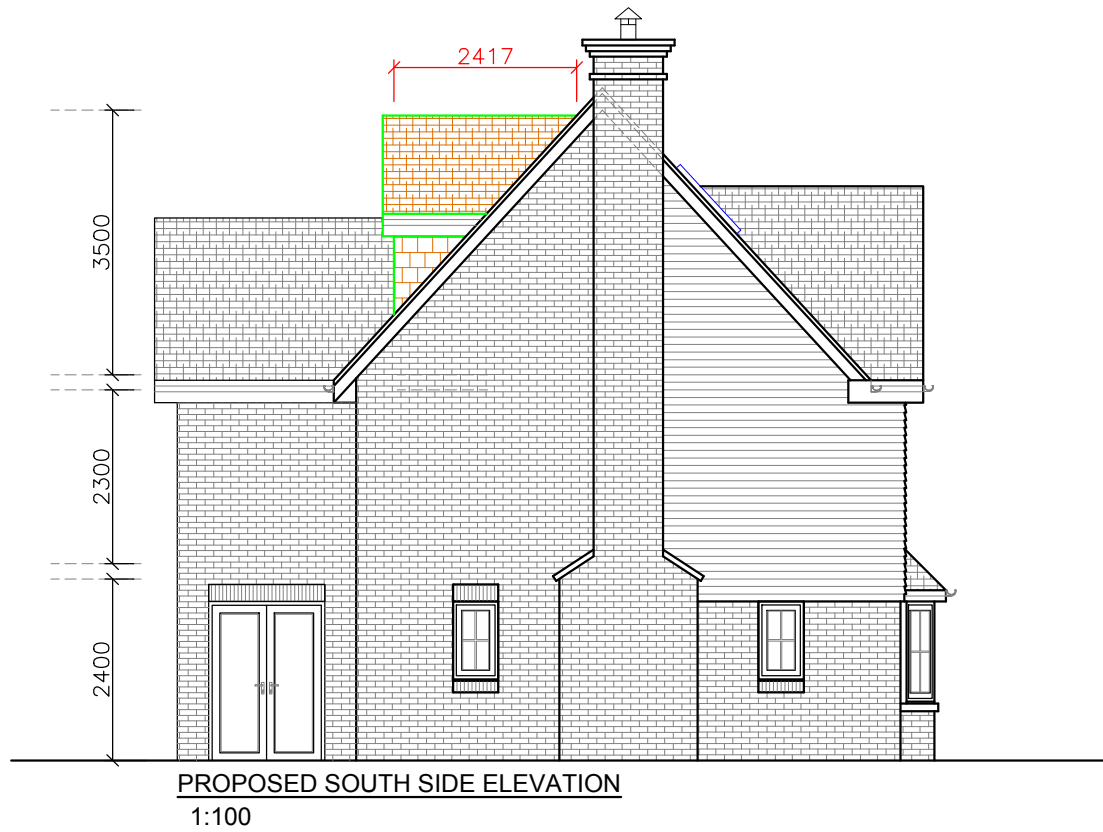


CONSULTANT: S A DESIGN AND MANAGEMENT LTD. Mob: +44 07930 880404 Add: 65 HUNTERS GROVE, HAYES, MIDDLESEX, UB3 3JE Email: saudahmad67@gmail.com THIS DRAWING IS A COPYRIGHT OF S A DESIGN & MANAGEMENT LTD AND MUST NOT BE DUPLICATED OR REPRODUCED WITHOUT PERMISSION FROM THE COMPANY.	PROJECT TITLE		LAYOUT NAME		DRAWING NO.
	LOFT CONVERSION WITH TWO DORMER WINDOWS TO REAR		EXITING & PROPOSED FRONT & SOUTH ELEVATIONS		15RCW/A-003
			Client	MR. VLADIMIR RUSOL	Date
	15 READWIN CRES, WOKINGHAM, RG40 5BD.		DESIGN BY: SA		01 MAY 2025
			DRAWN BY: MA		Scale 1:100@A3