



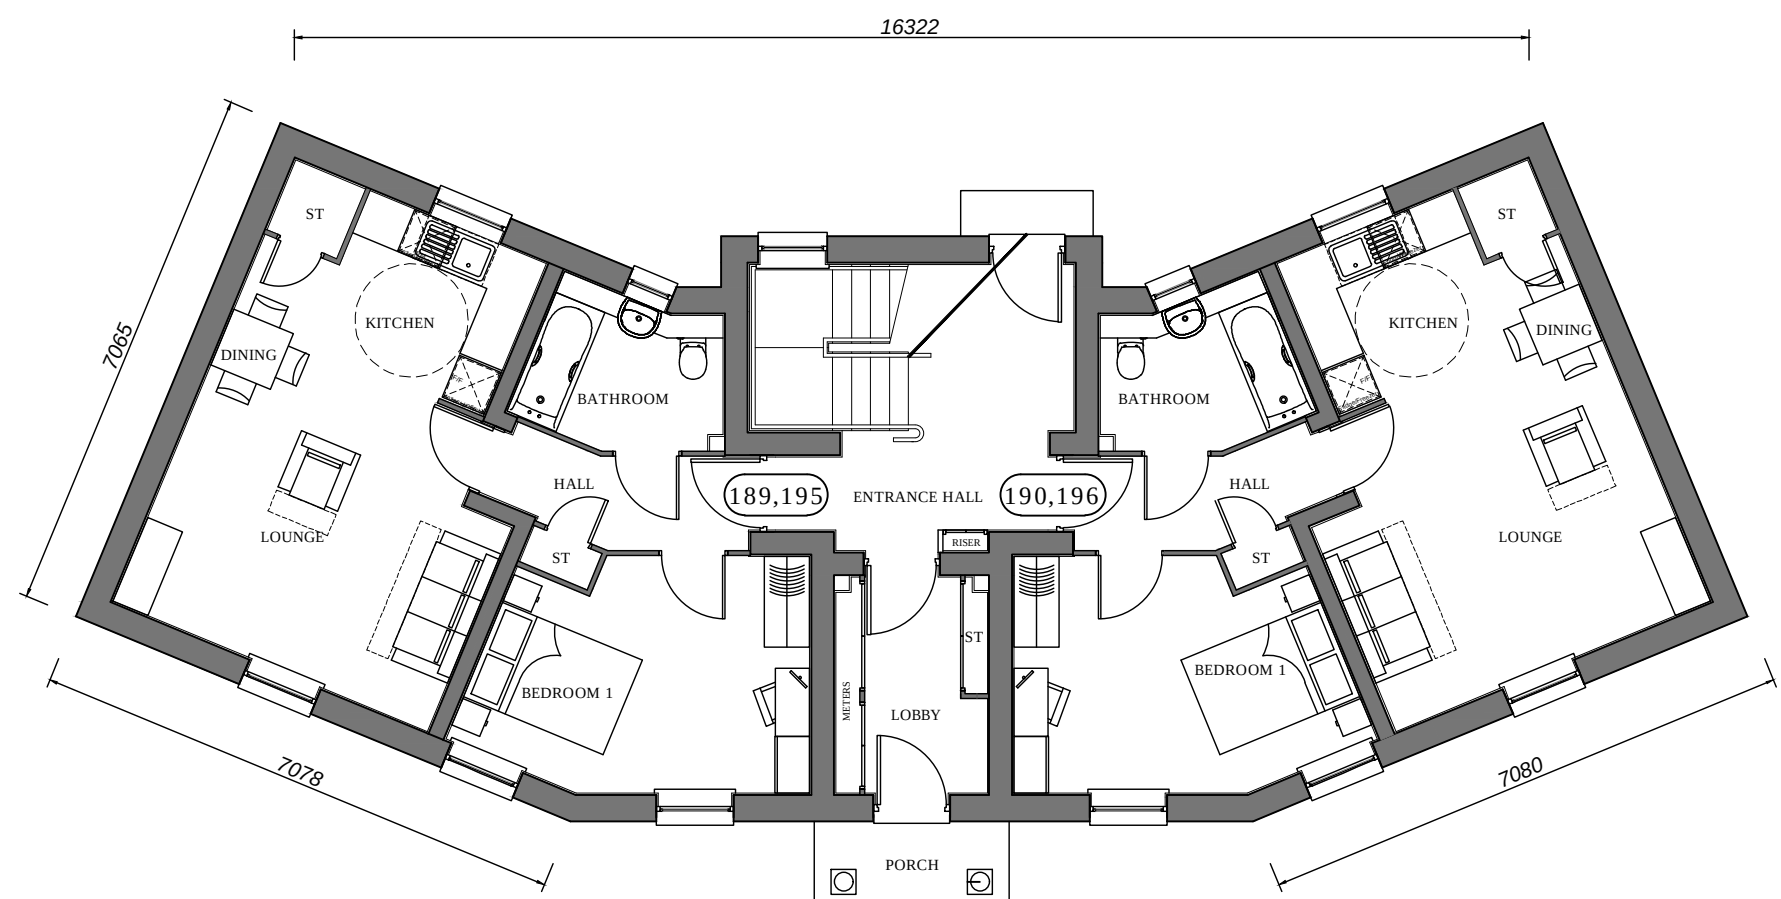


GROUND FLOOR (1:100)
1BF A

1BF A

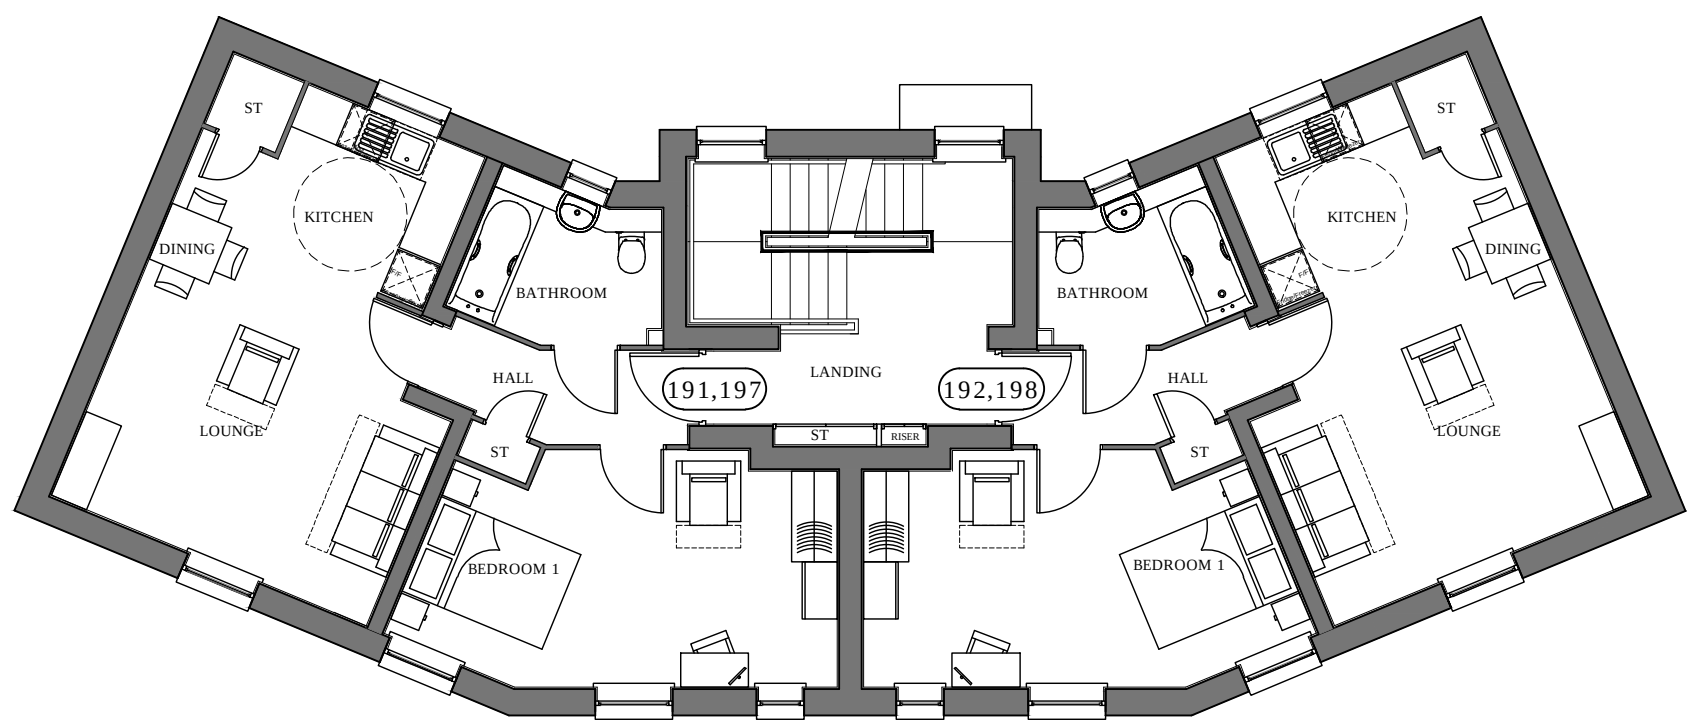

FIRST FLOOR
1BF B

1BF B

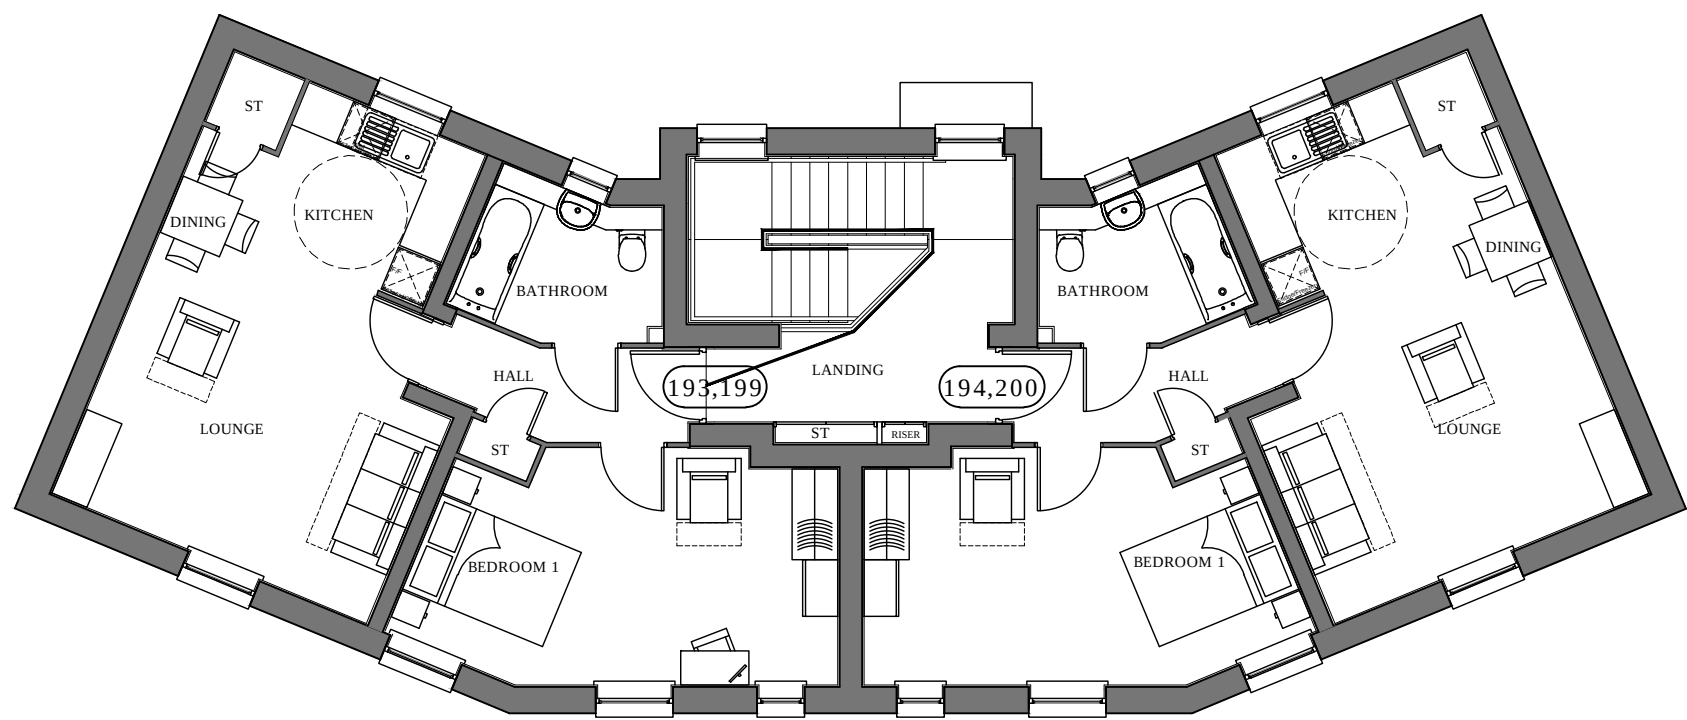


SECOND FLOOR
1BF B

1BF B



FRONT ELEVATION (1:100)
AS: 189-194, 195-200
OPP:

SIDE ELEVATION

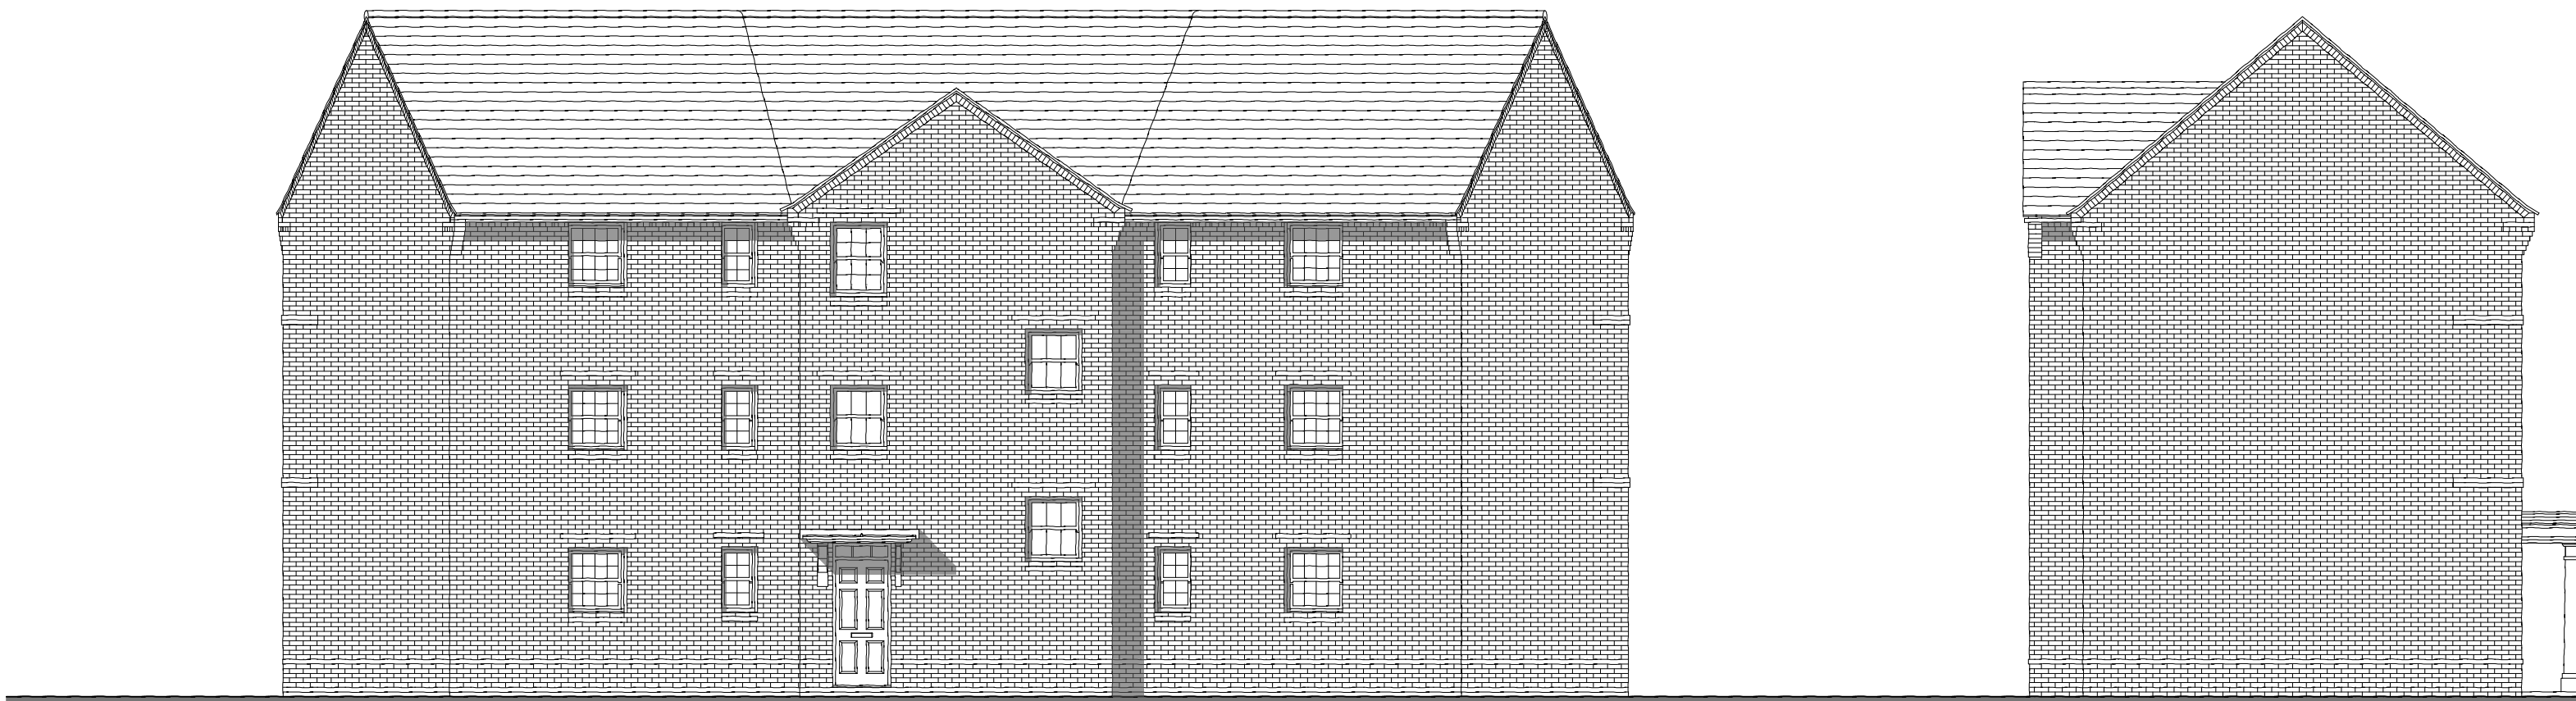

REAR ELEVATION

SIDE ELEVATION



LOCATION PLAN (NOT TO SCALE)
● BRICK: PLOT LOCATION

KEY

1BF A - PLOTS 189,190,195,196		
Nationally Described Space Standard		
Occupancy	1B2P	
	Required	Achieved
Total Area (SQ/M)	50	50.21
Bedroom 1	11.5	13.48
Bedroom 2		
Bedroom 3		
Bedroom 4		
Storage	1.5	3.49

1BF B - PLOTS 191,192,193,194,197, 198,199,200		
Nationally Described Space Standard		
Occupancy	1B2P	
	Required	Achieved
Total Area (SQ/M)	50	53.58
Bedroom 1	11.5	16.48
Bedroom 2		
Bedroom 3		
Bedroom 4		
Storage	1.5	3.49


THESE PLOTS HAVE BEEN
DESIGNED TO ACHIEVE
NATIONALLY DESCRIBED
SPACE STANDARDS.

1BF 2 BEDROOM FLAT	
Primary Material	BRICK
Feature Material	
Window and Door Frames	WHITE UPVC
Face Soffits	WHITE UPVC
Joining	BLACK

PLOTS	
AS: 189-194, 195-200	
OPP:	

1BF A - PLOTS 189,190,195,196		
Bedrooms	1	2
Sq. M	548	50.95
Sq. M	540	50.21

1BF B - PLOTS 191,192,193,194,197, 198,199,200		
Bedrooms	1	2
Sq. M	585	54.38
Sq. M	577	53.58

 

B	Stone banding amended to protruding	10.12.24	LAH	-
A	Feature brick coursing	13.01.23	LAH	-
	Amended to client comments		LAH	

REV	DESCRIPTION	DATE	AUTHOR	CHECKD
-----	-------------	------	--------	--------



PROJECT

Finchwood Park
Finchampstead

DRAWING

Parcel 7
1 Bedroom Flats
Plans and Elevations

SCALE	DATE	AUTHOR	CHECKED
1:100 @ A1	25.10.22	LAH	-

DRAWING NO	REV
PLN-3	B

BRIMSTONE
DESIGN LTD