



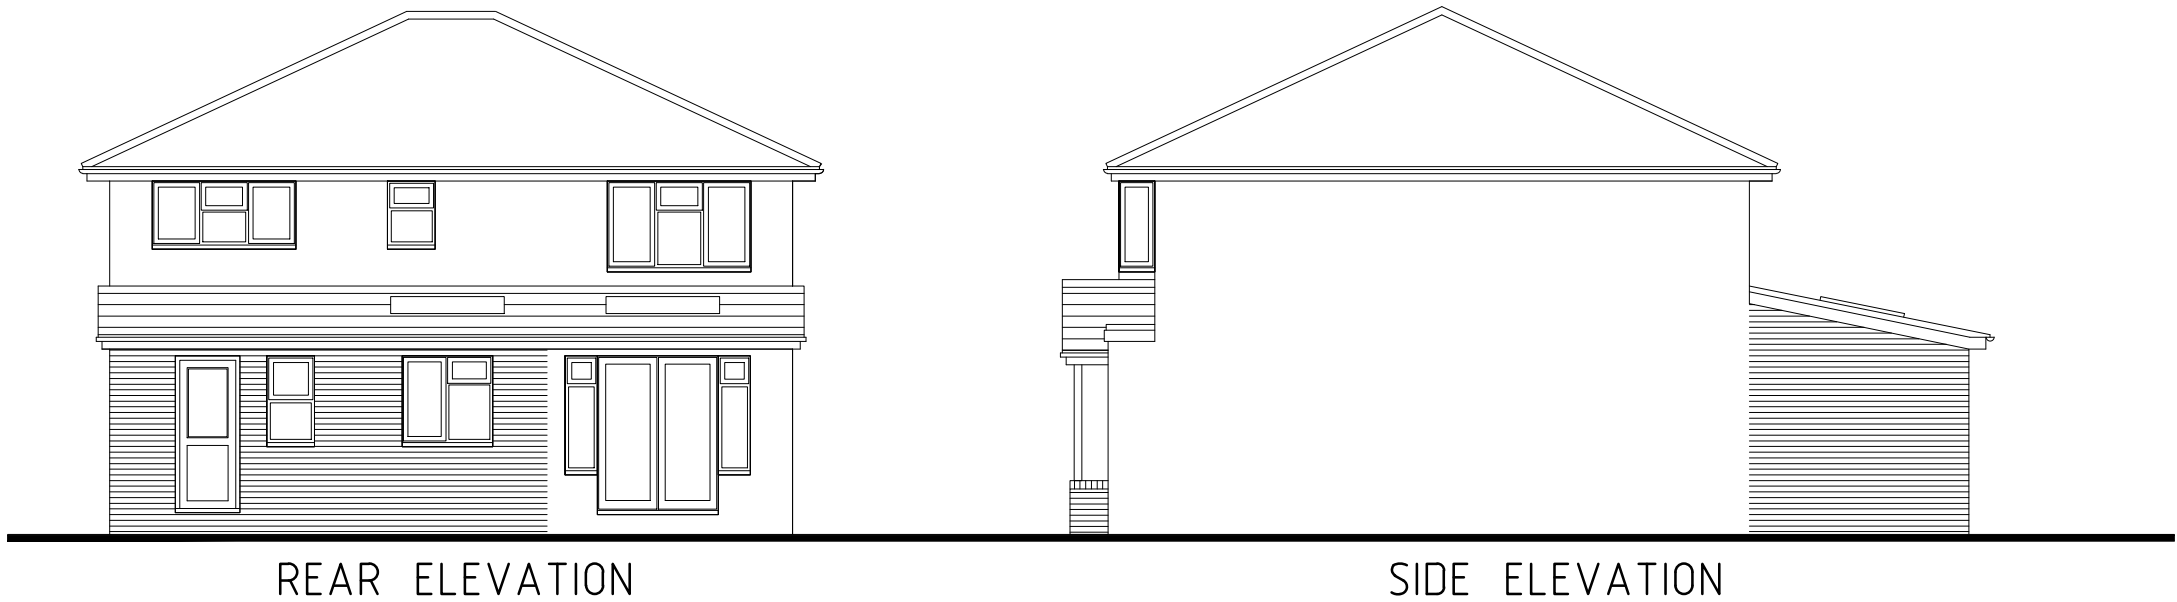


REAR ELEVATION


SIDE ELEVATION

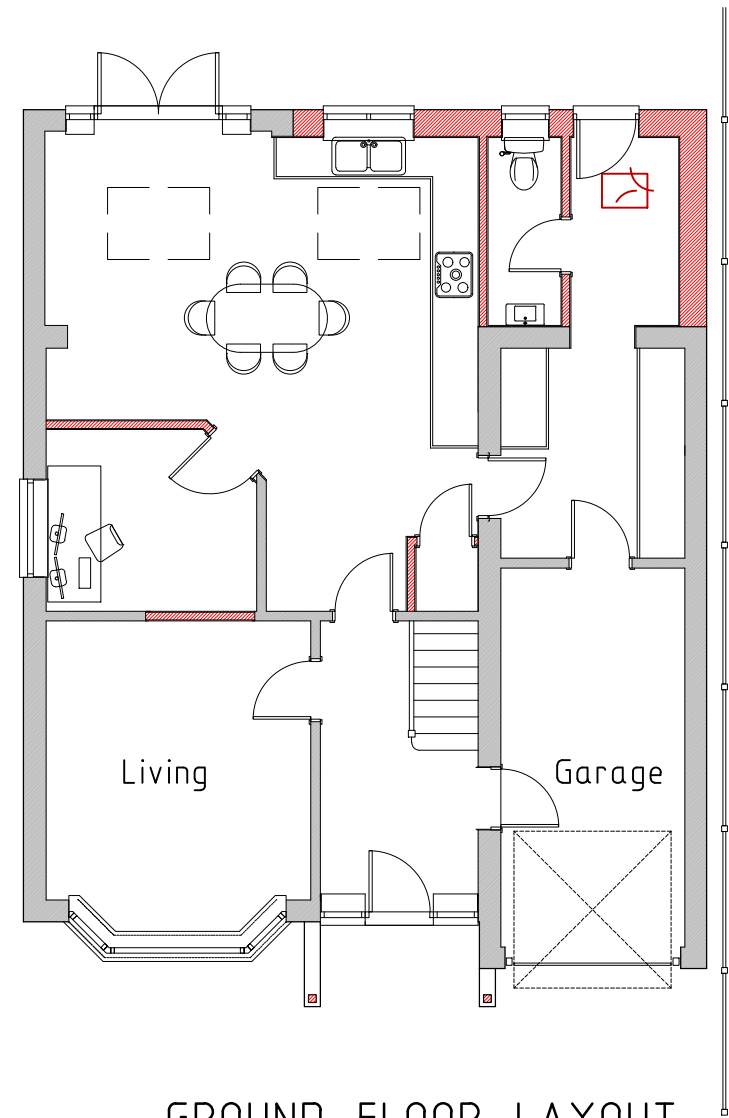

GROUND FLOOR LAYOUT

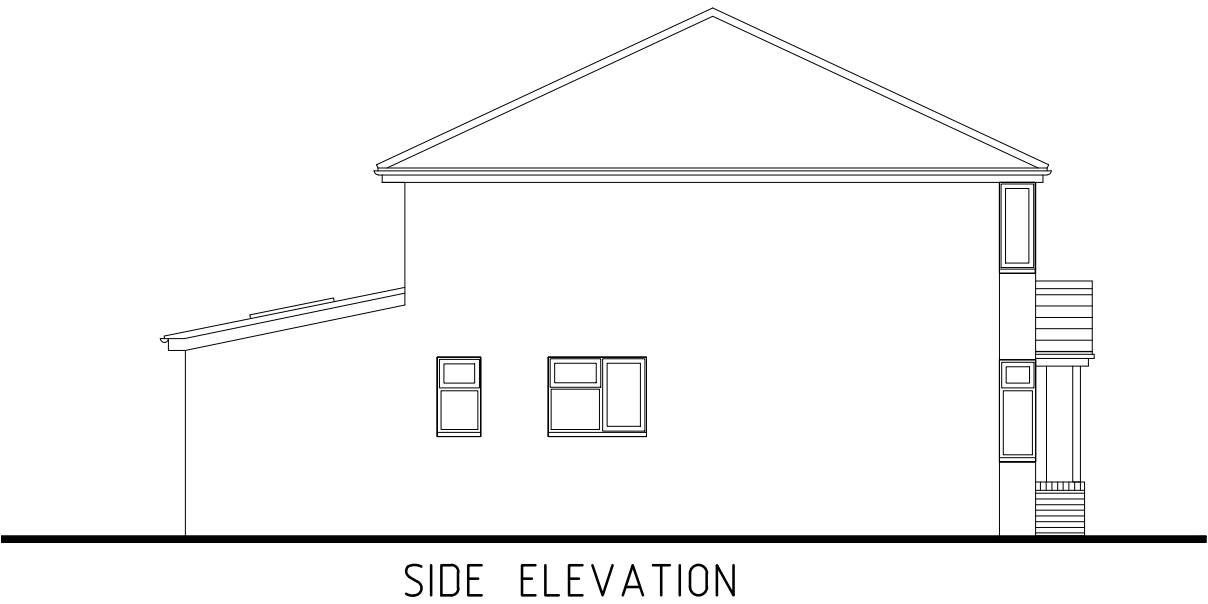

SIDE ELEVATION

 

REV.	DATE	COMMENTS
PROJECT		
41 Duncan Road, Woodley, RG5 4HS		
PROJECT TITLE		
Single storey rear extension and open porch		
DRAWING TITLE		
PROPOSED PLAN & ELEVATIONS		
SK-tec Ltd		
Planning & Technical Services 58 Hilltop Road, earley, Reading, Berkshire, RG6 1DA tel: 01183 759987, mob: 07714 100537 e-mail: steve@sk-tec.co.uk		
CLIENT		
Mr & Mrs Thorpe		
SCALE 1:100 (A2)		DATE June '23
DRG. No. 23/918-02		REV. A