

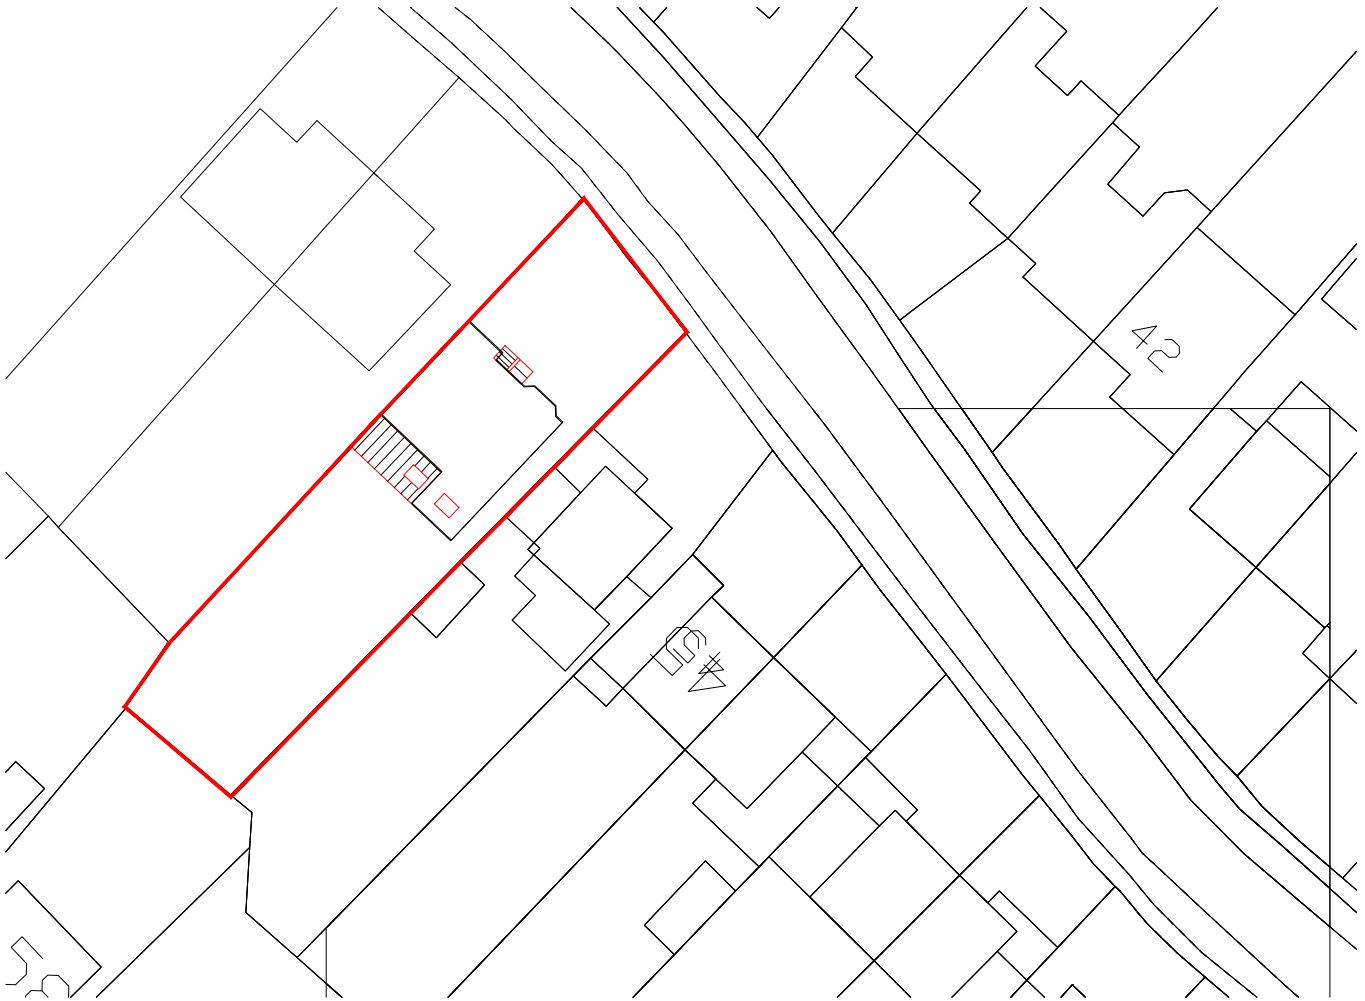


NOTE

Any discrepancies between this drawing, specialist contractor's drawings and client's specification should be notified immediately. All specialist contractors must visit site and be responsible for their own dimensions

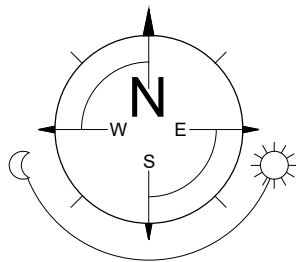

SITE PLAN (1:500)

 

REV. | DATE | COMMENTS

PROJECT

41 Duncan Road,  
Woodley,  
RG5 4HS

PROJECT TITLE

Single storey rear extension and  
open porch

DRAWING TITLE

SITE PLAN

**SK-tec Ltd**

Planning & Technical Services  
58 Hilltop Road, earley, Reading, Berkshire, RG6 1DA  
tel: 01183 759987, mob: 07714 100537  
e-mail: [steve@sk-tec.co.uk](mailto:steve@sk-tec.co.uk)

CLIENT

Mr & Mrs Thorpe

SCALE 1:500 (A4)

DATE June '23

DRG. No. 23/918-03

REV. A