



Existing Plan and Elevations

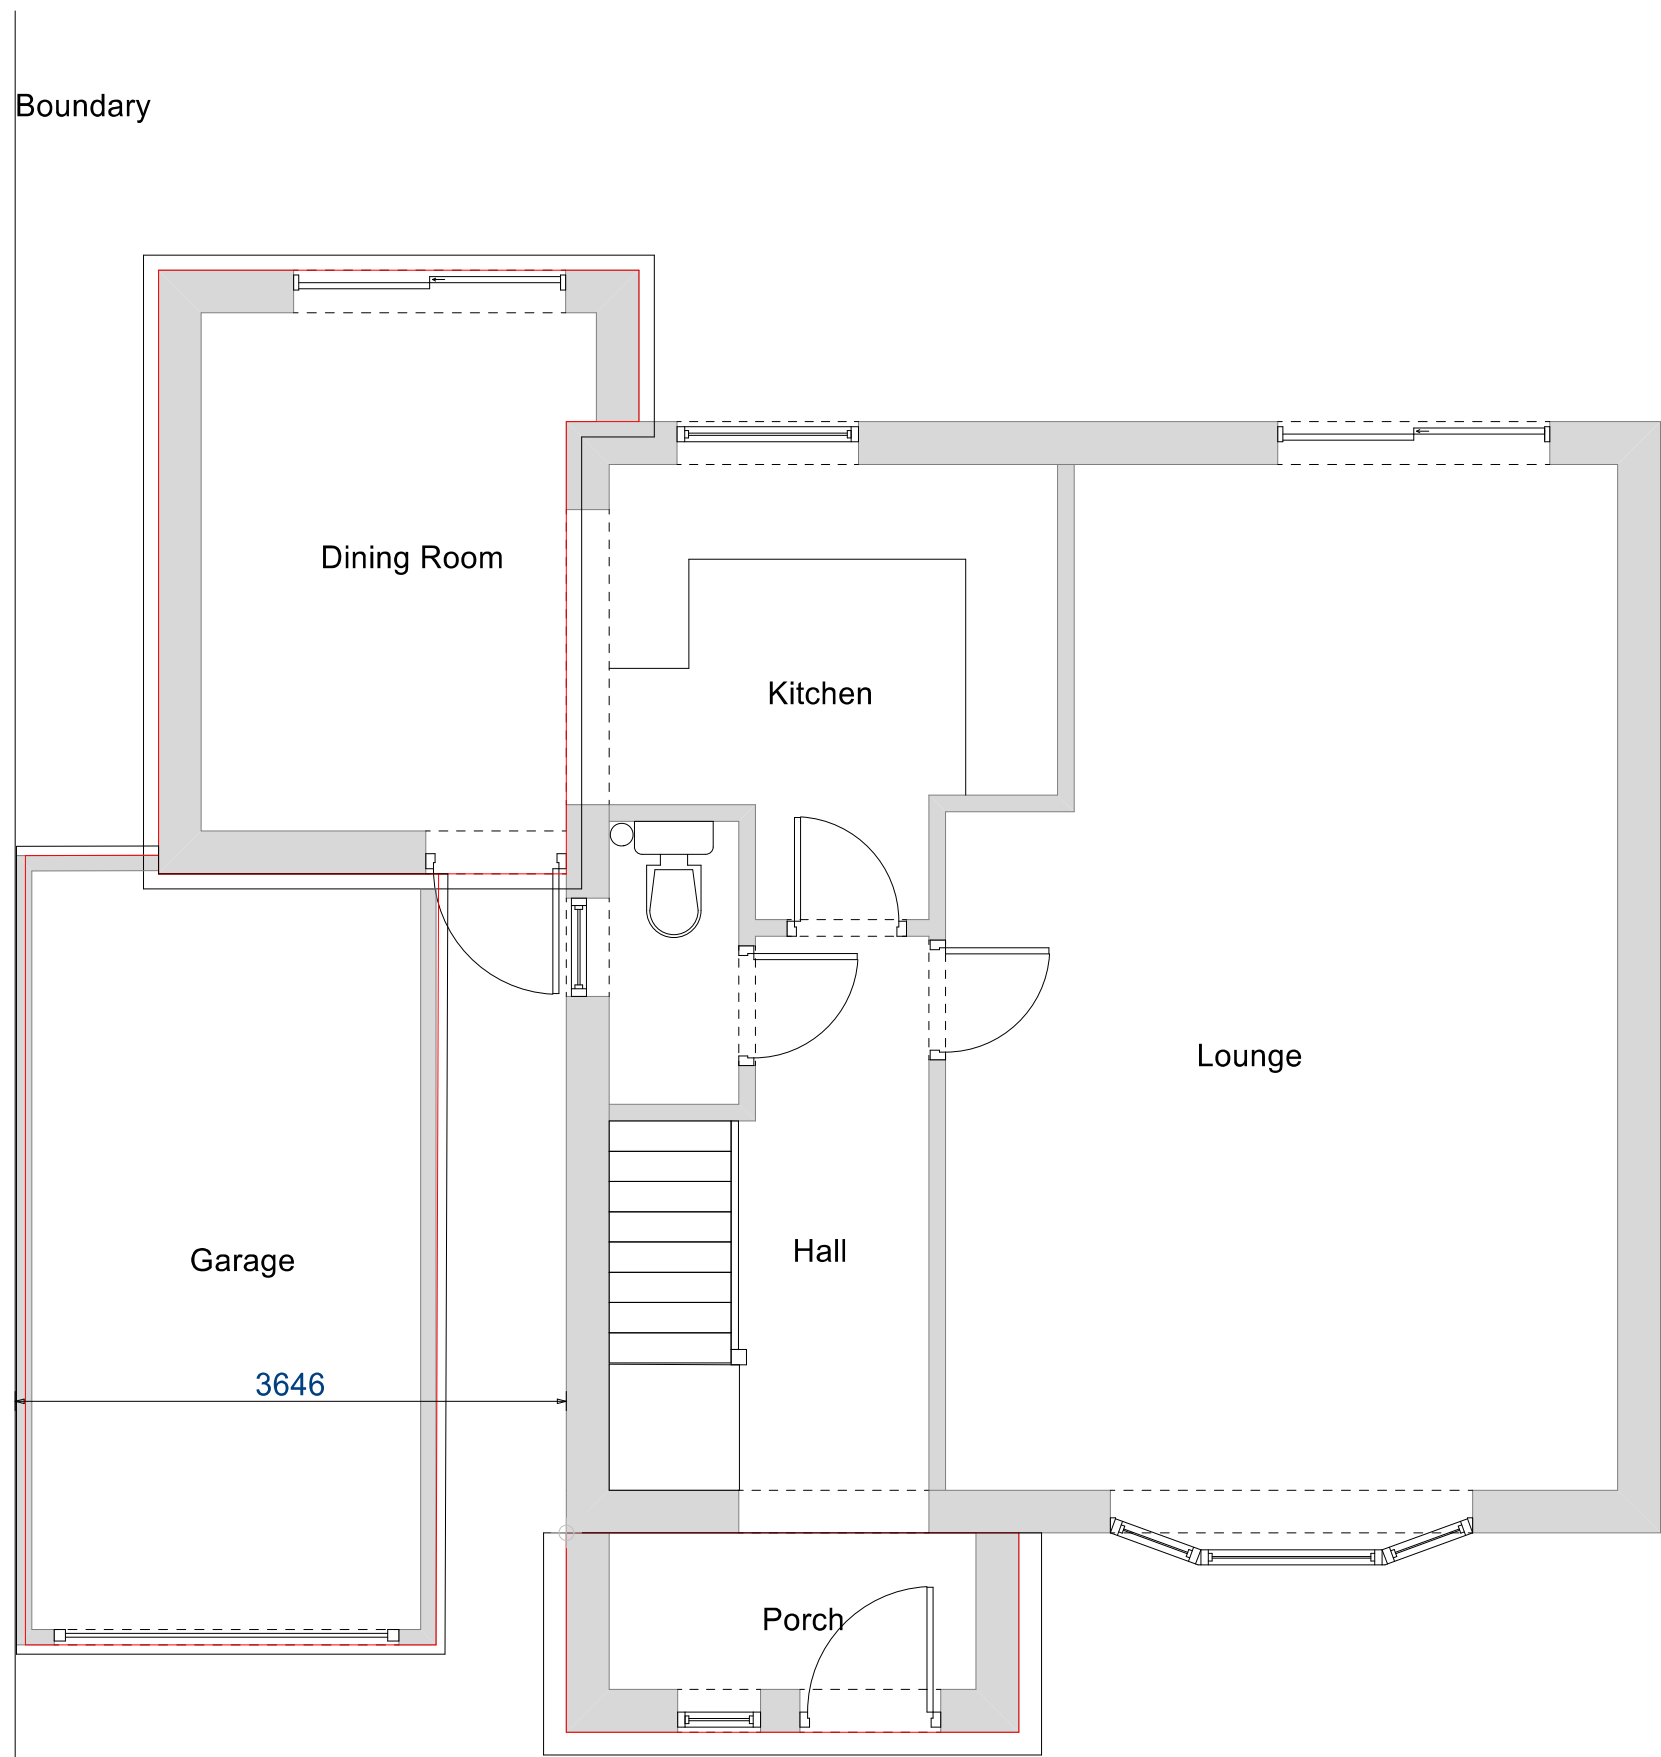

Ground Floor

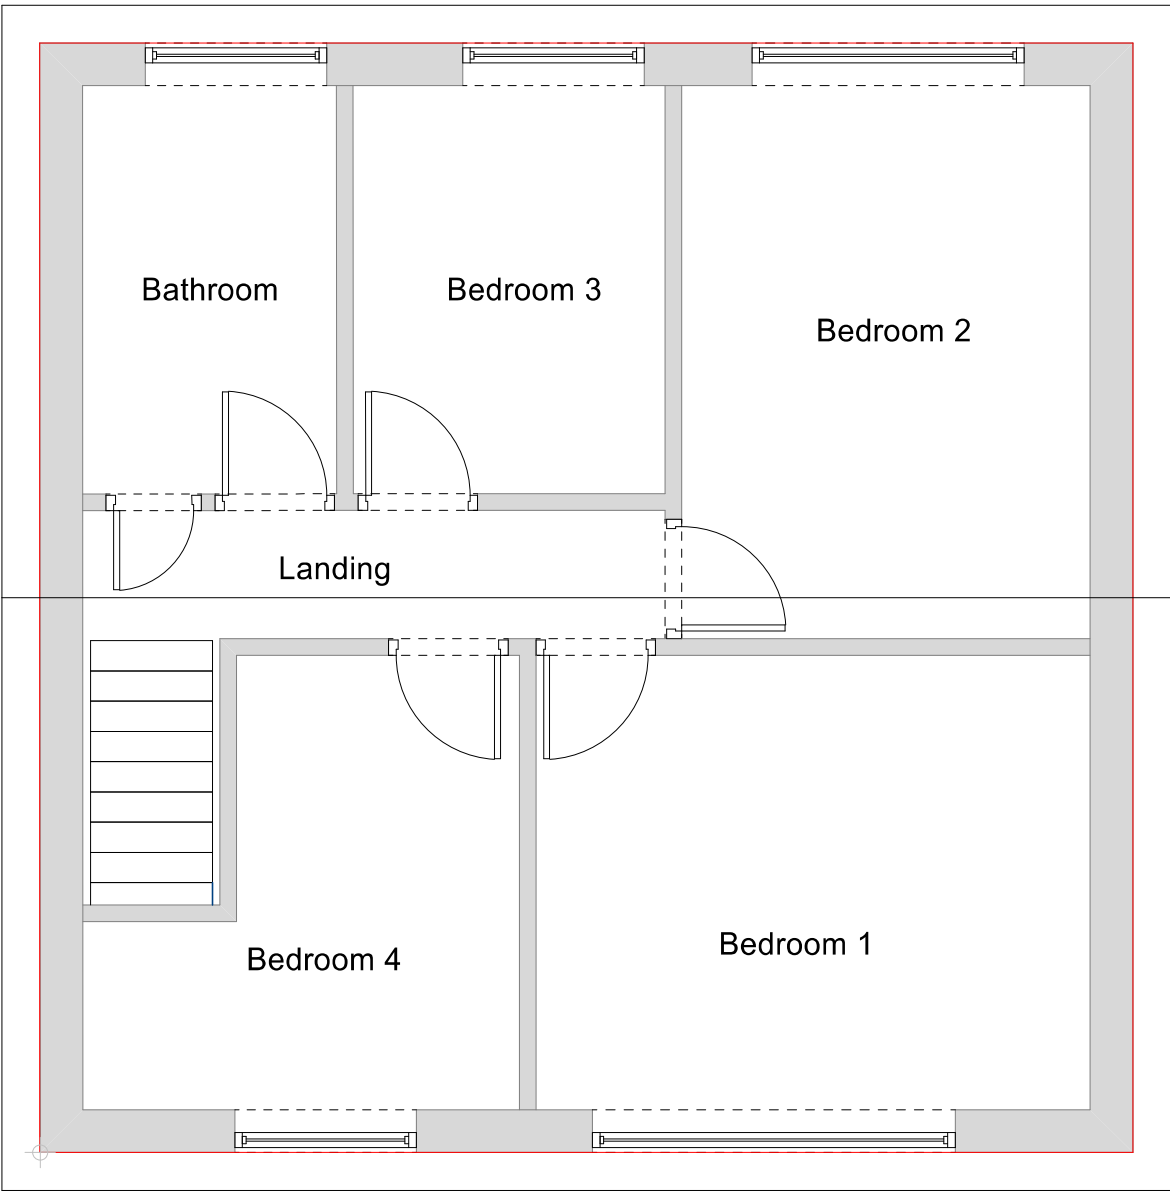

First Floor

1: 100 @ A1



Front Elevation

Side Elevation

Side Elevation

Rear Elevation

All Works Subject To Building Control All Dimensions and Roof Angles To Be Checked on Site

Page Size - A1
1: 50 @ A1

3000 mm

1000

Notes

Cantley Design

Cantley Design

Project
Extension
13 Headington Drive
Wokingham
RG40 1XB

Drawing Type
Existing
Client
Mr and Mrs S. Cruttenden

Drawing Number
RDO/13H/ D1

Date
August 2024
Drawn by
Bob Owles

Scale
1:50 @ A1
Checked by
NCO

Cantley Drawing Services
20 Cantley Crescent
Wokingham
RG41 1NX
0781 803 2212