



Proposed Plan and Elevations

Boundary

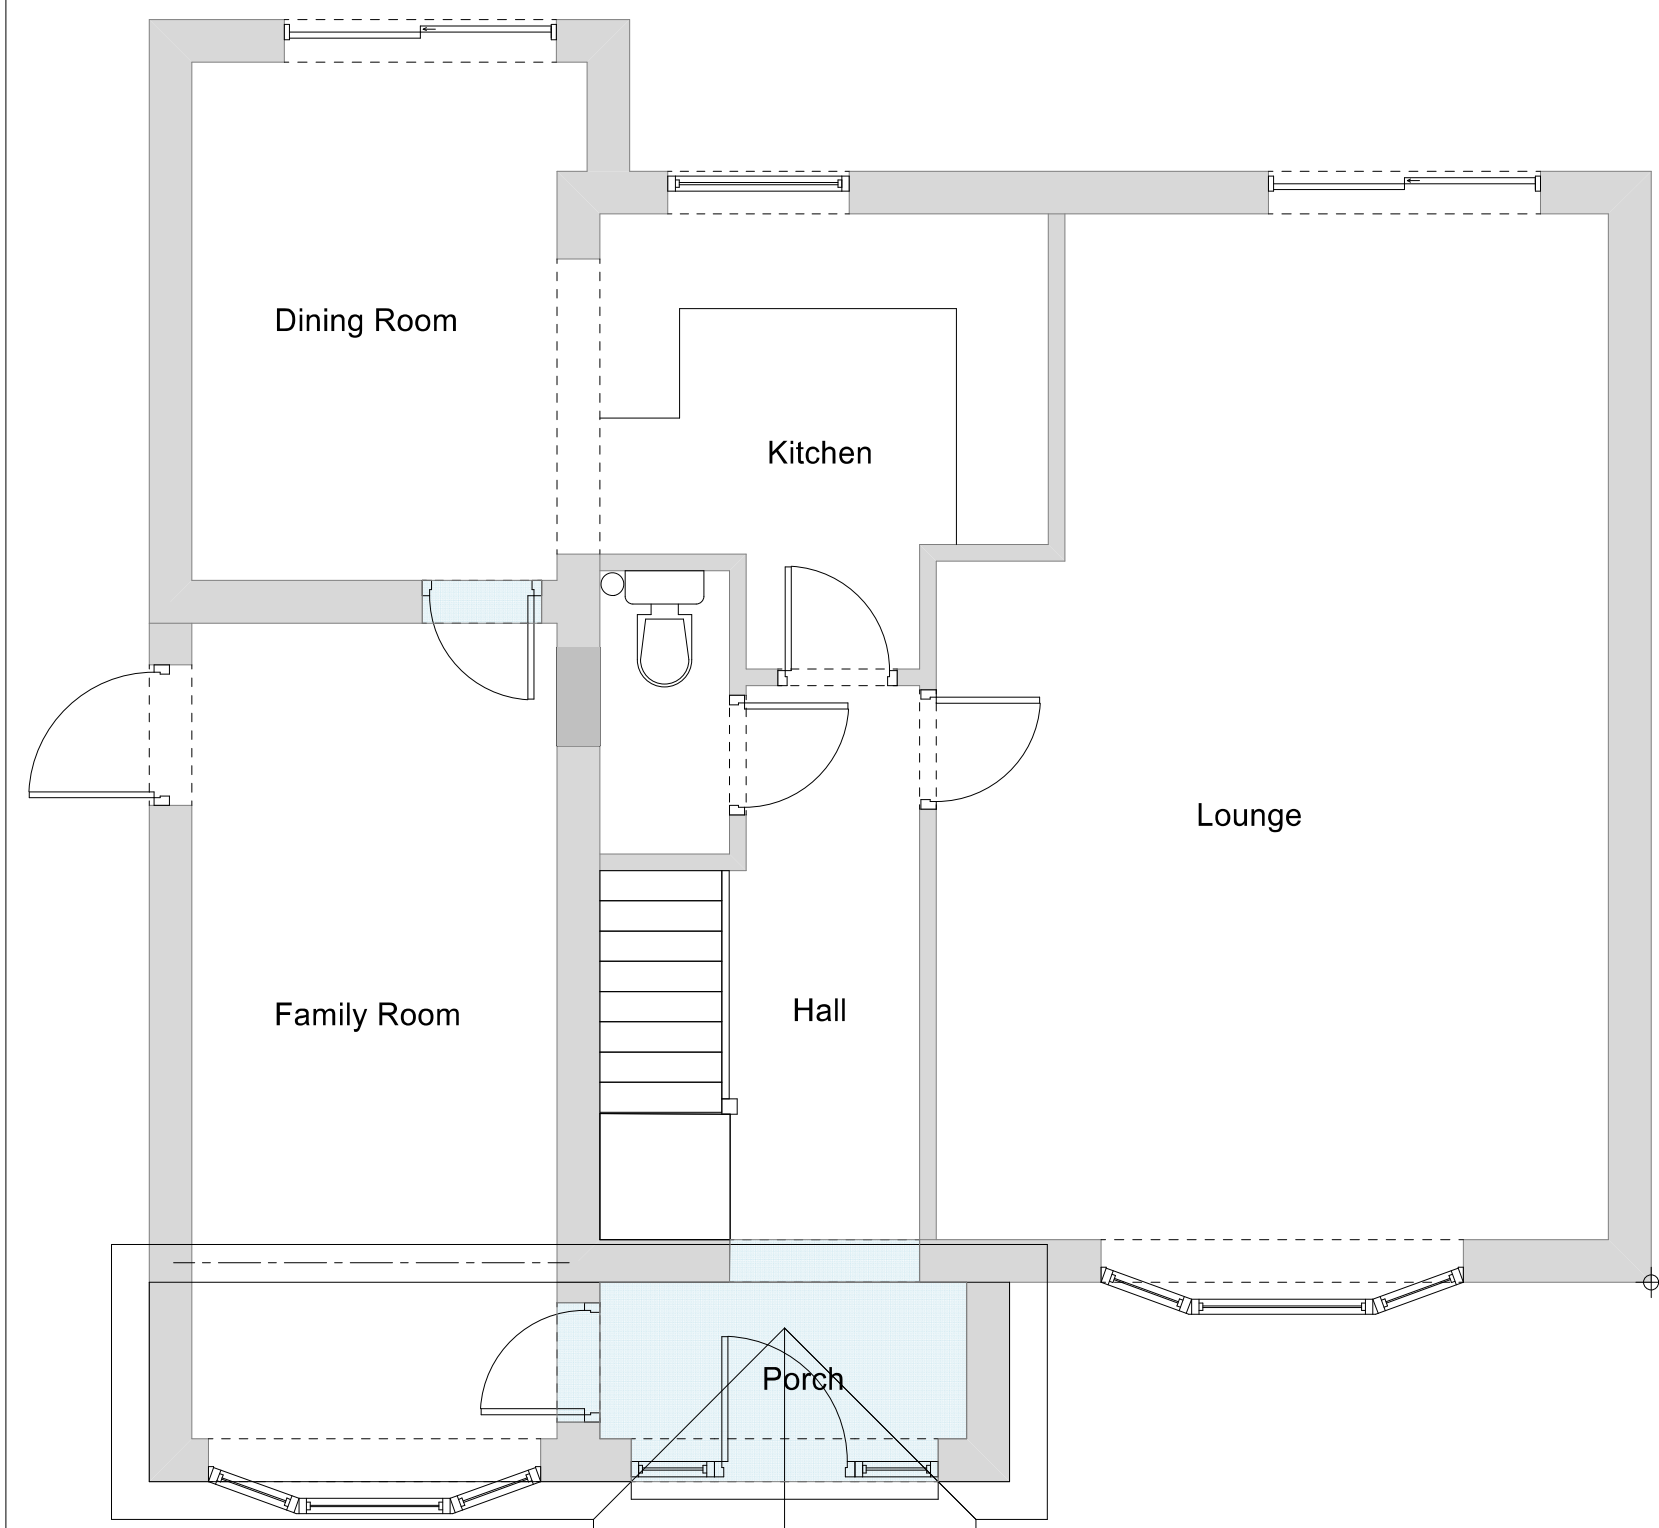


Boundary

Ground Floor

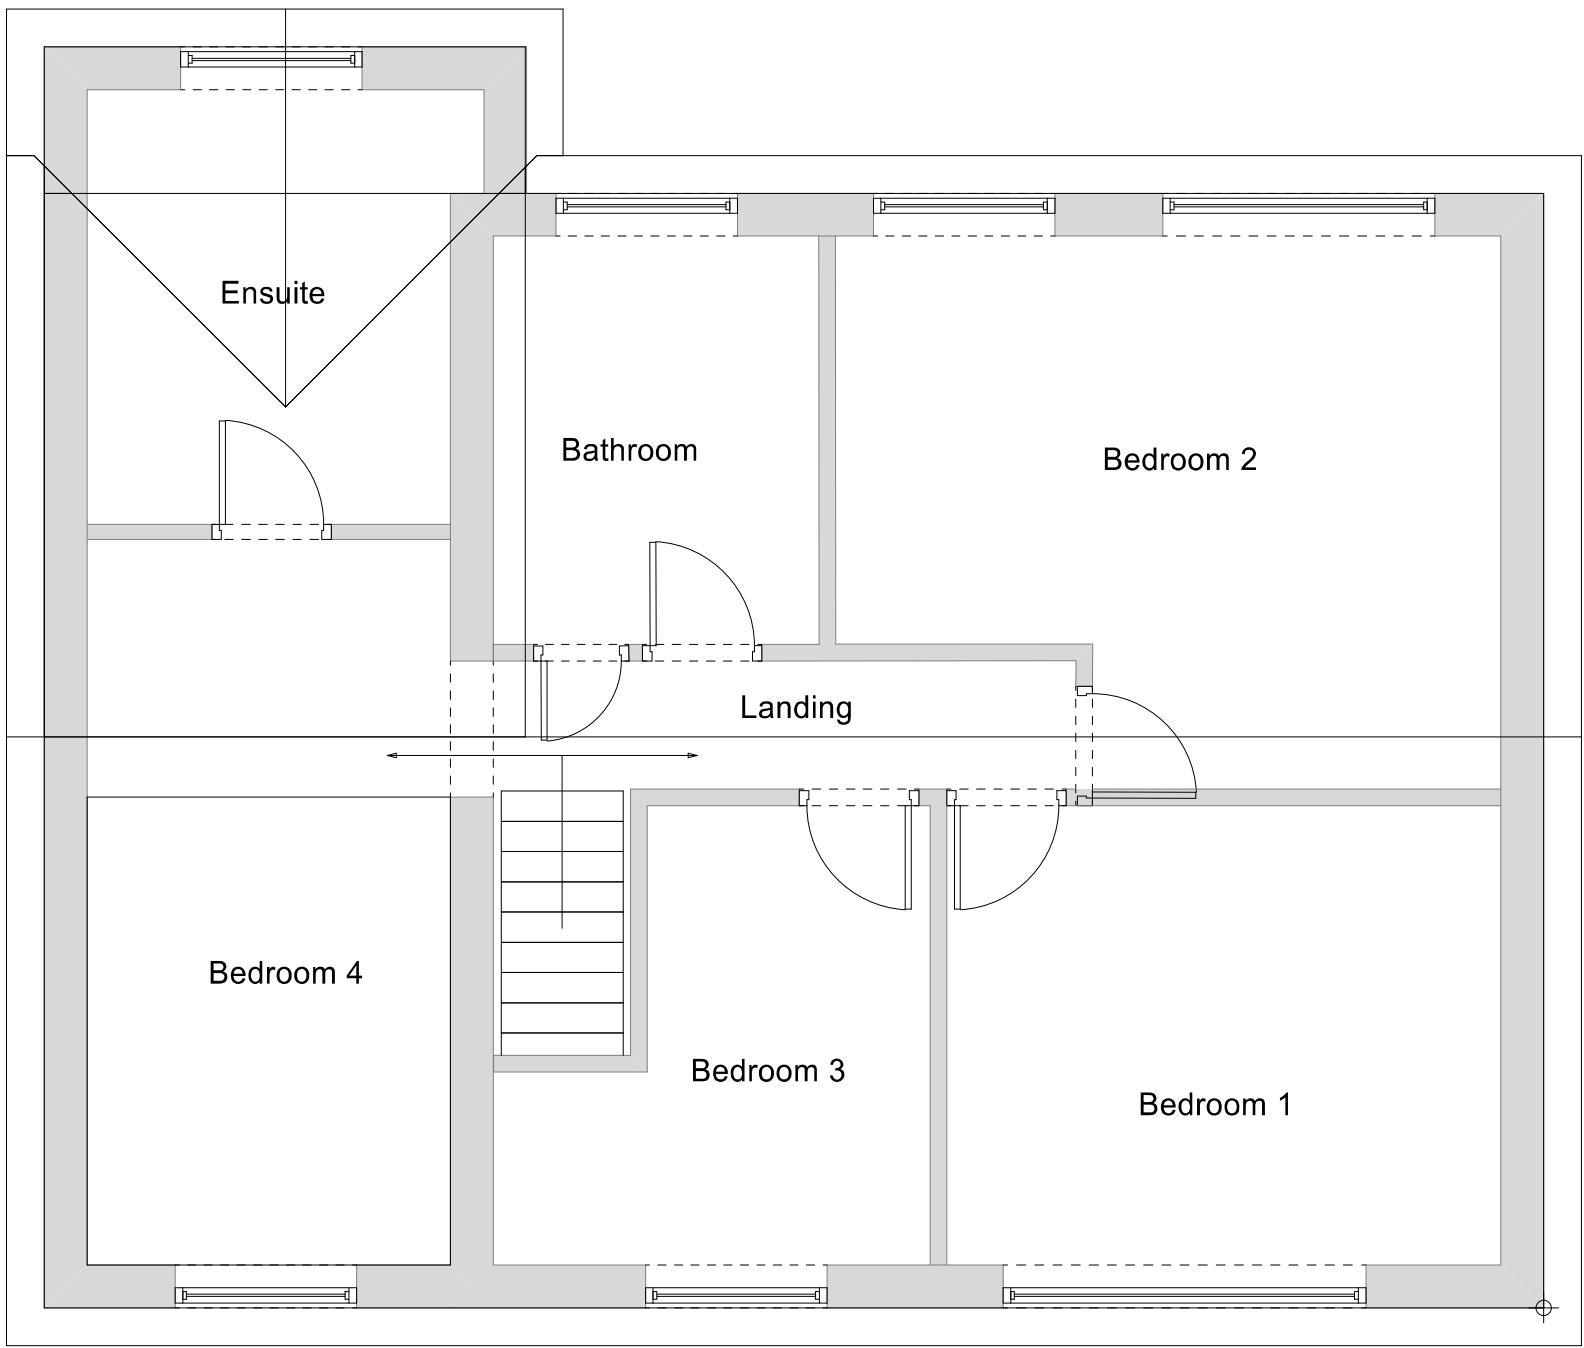

First Floor

1: 100 @ A1

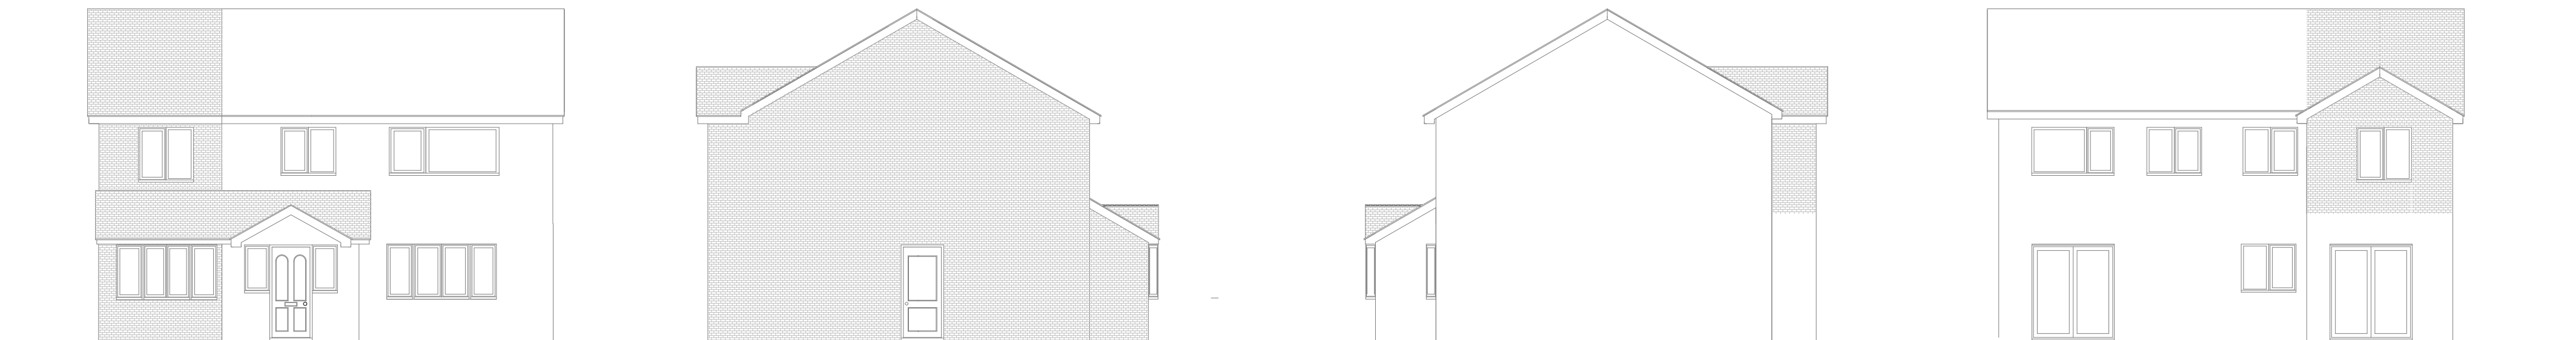

Front Elevation

Side Elevation

Side Elevation

Rear Elevation

Notes

[Cantley Design](#)

Cantley Design

Project

Extension
13 Headington Drive
Wokingham
RG40 1XB

Drawing Type

Proposed Plan

Client

Mr and Mrs S. Cruttenden

Drawing Number

RDO/13H/ D2/PP

Date

August 2024

Drawn by

Bob Owles

Scale

1:50 @ A1

Checked by

NCO

Cantley Drawing Services
20 Cantley Crescent
Wokingham
RG41 1NX
0781 803 2212