



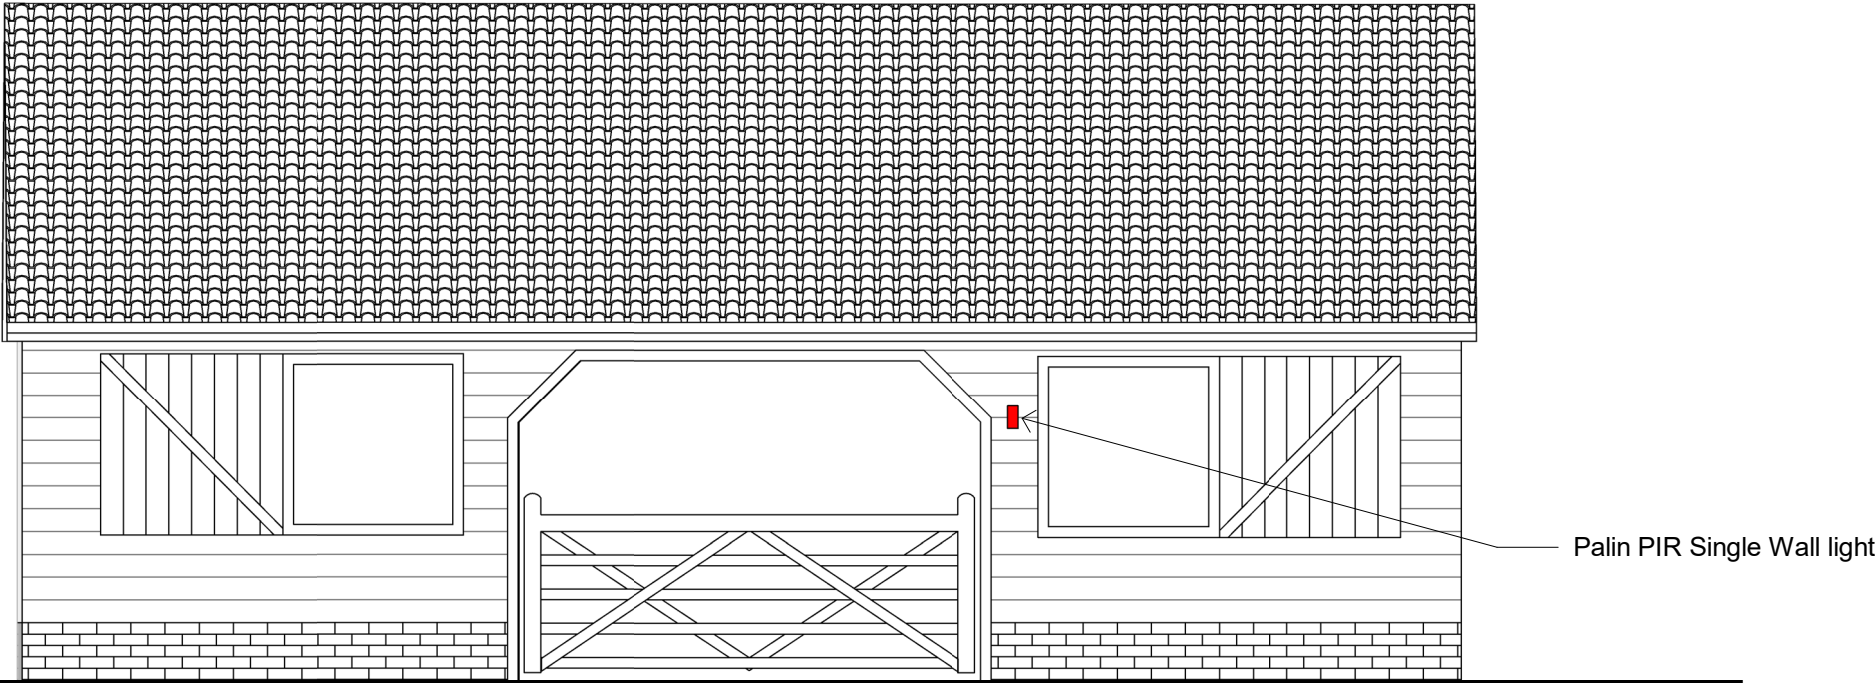


Proposed Small Barn South Elevation
1 : 50

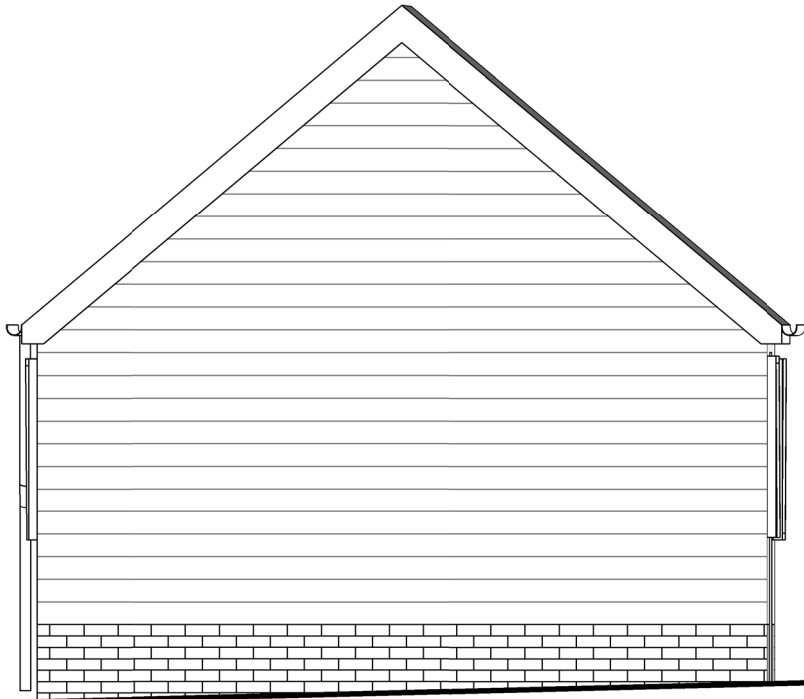

Proposed Small Barn West Elevation
1 : 50

SCALE : 1 to 50

 

Note: This maybe a reduced sized print, check scales below

P1	Light shown	LPA	27/03/25	MP
Revision	Description	Drawn	Date	Checked

Client's Name

Mr & Mrs Close

Job Title
Riseley Farm, Part Lane,
Swallowfield, RG7 1TB

Drawing Title
Proposed Small Barn Front and
Side Elevations

Scale
1 : 50 @A3

Job No
2198

Drawing No
P23

Status
P1