
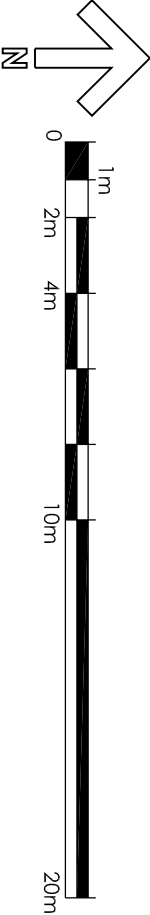


PROPOSED

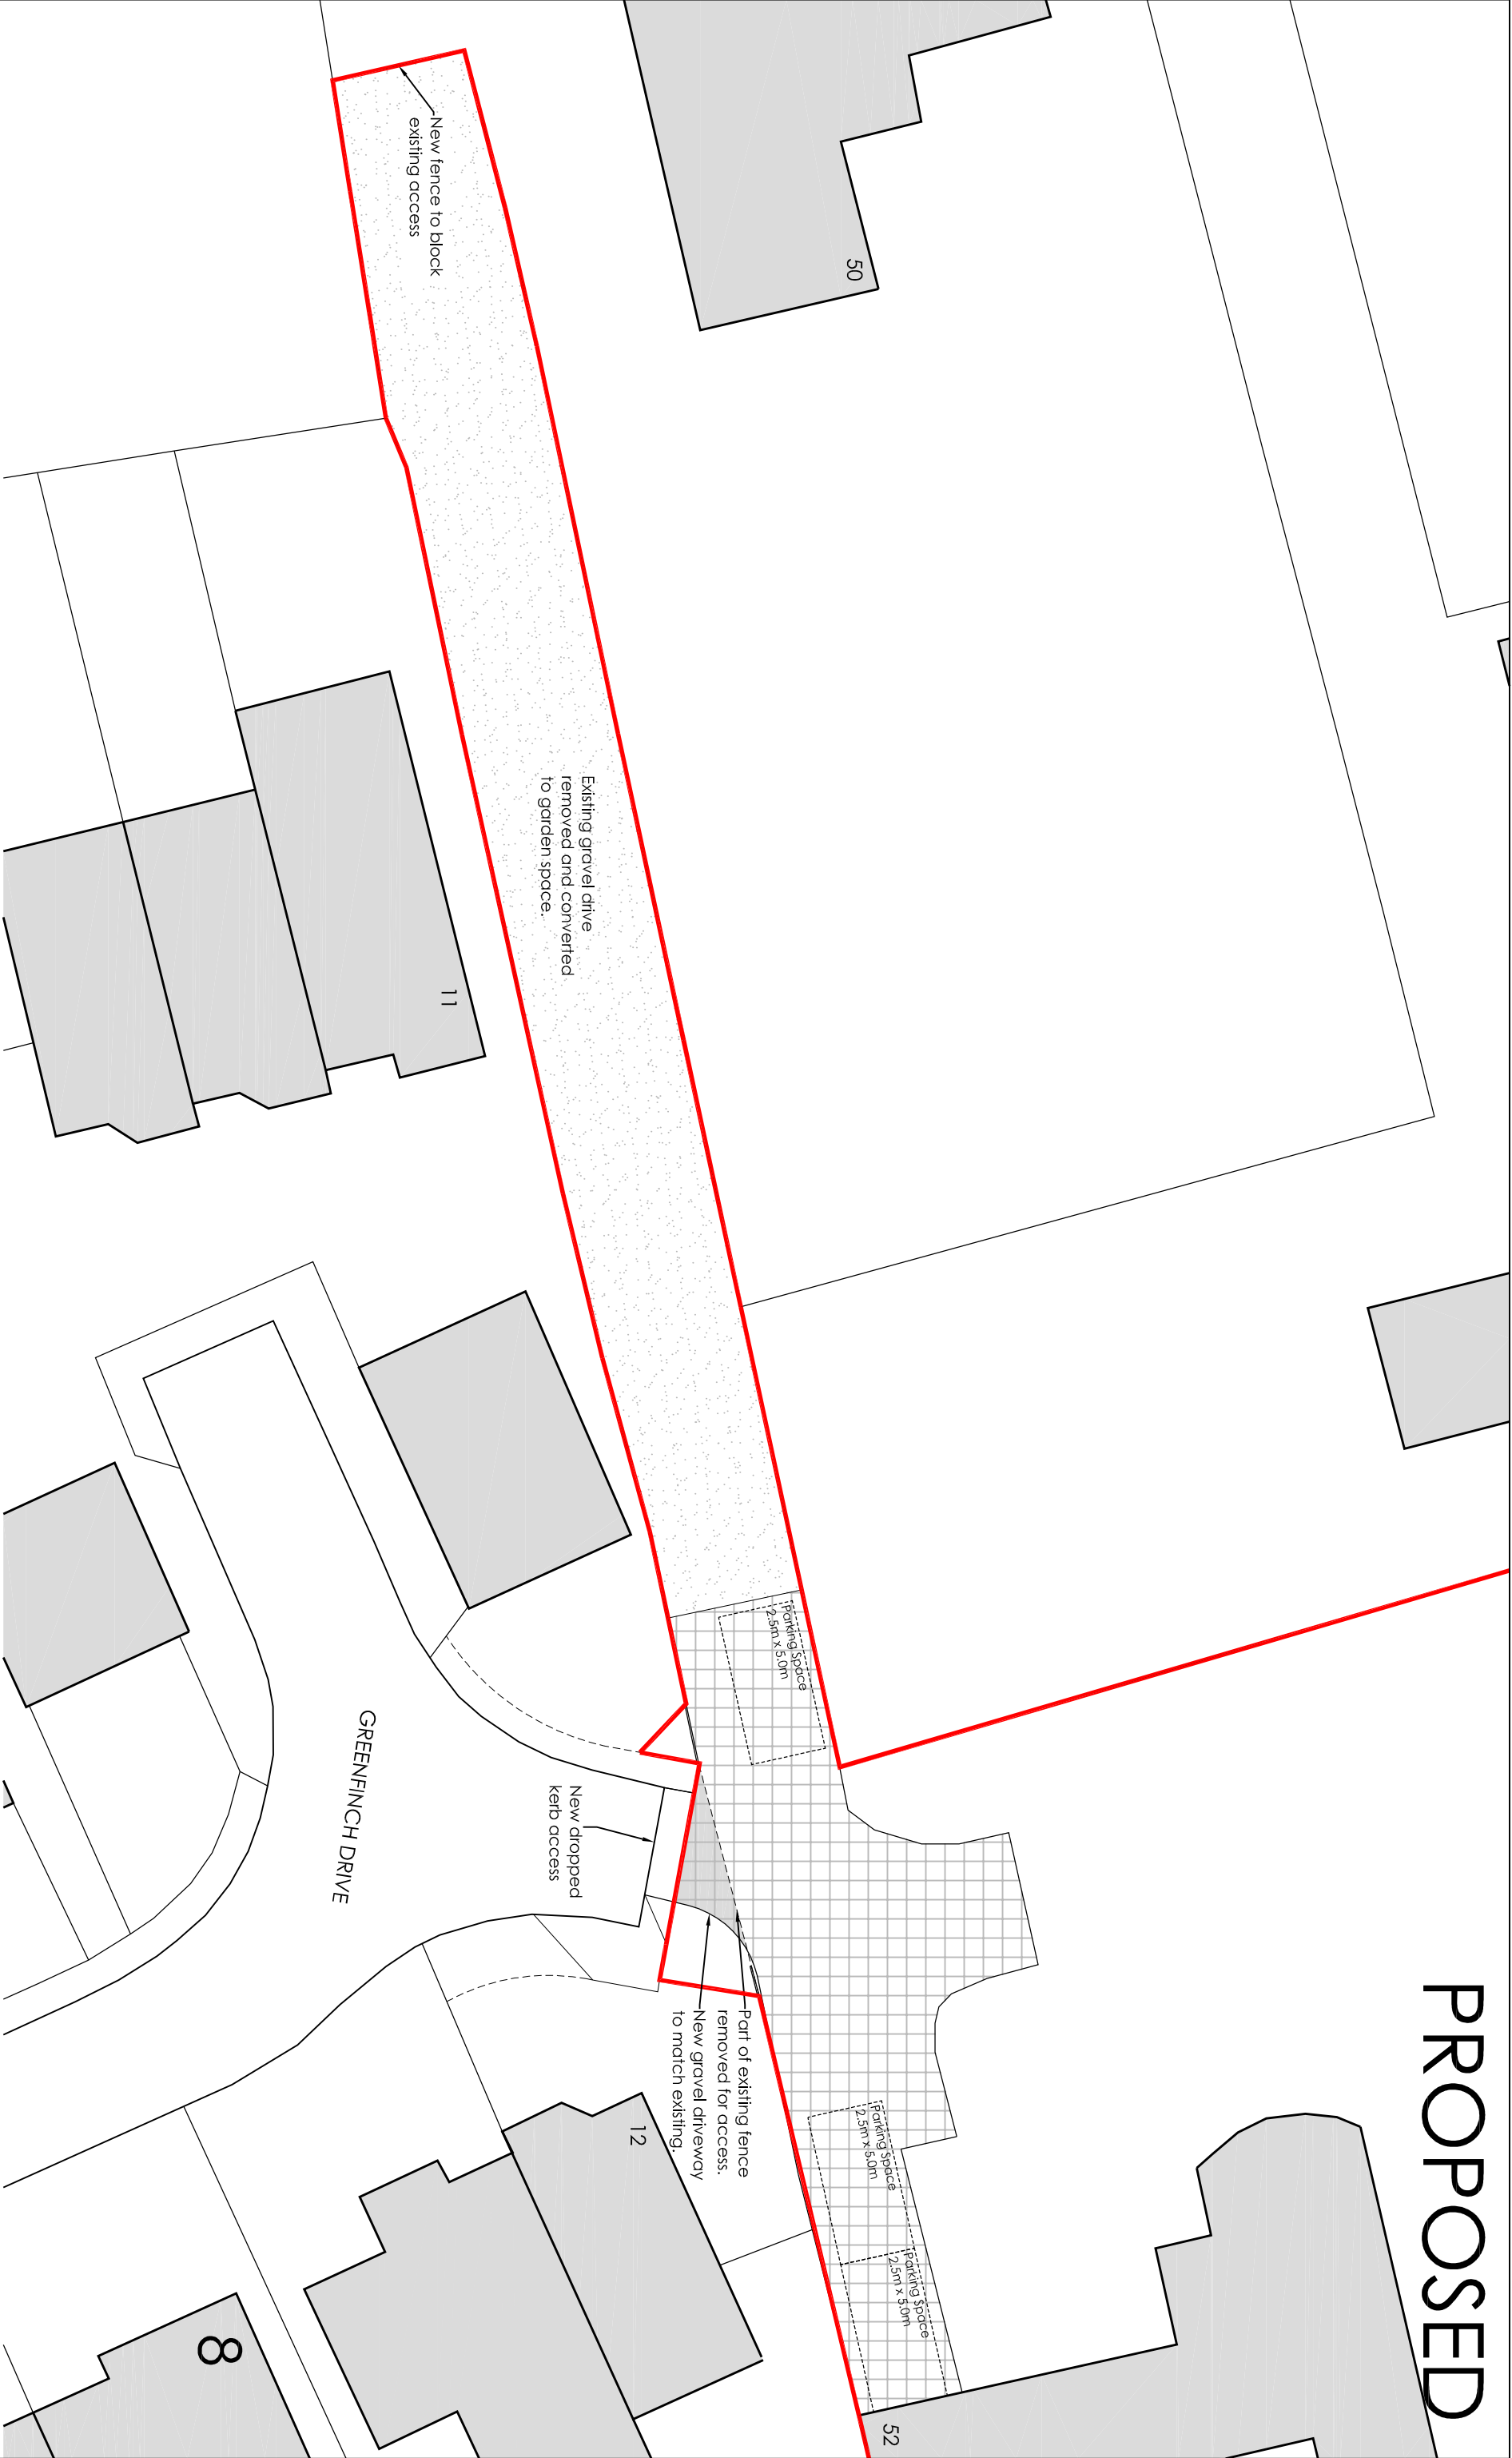

Handstanding for vehicular use in 52 Wargrave Road's ownership.

Existing handstanding removed and converted to garden space.

Project Title		New Dropped Kerb Access		Address		52 Wargrave Road Twyford Berkshire RG10 9PH	
Drawing Title		PROPOSED Site Plan + Parking Provisions					
Job-Dwg No		M14-005		Rev	-	Status	Planning
Scale		1:200@A3		Drawing Size	A3	Date	02/2025

The drawing is copyright and may not be reproduced in whole or part without written authority.