





EXISTING REAR ELEVATION
1 : 100

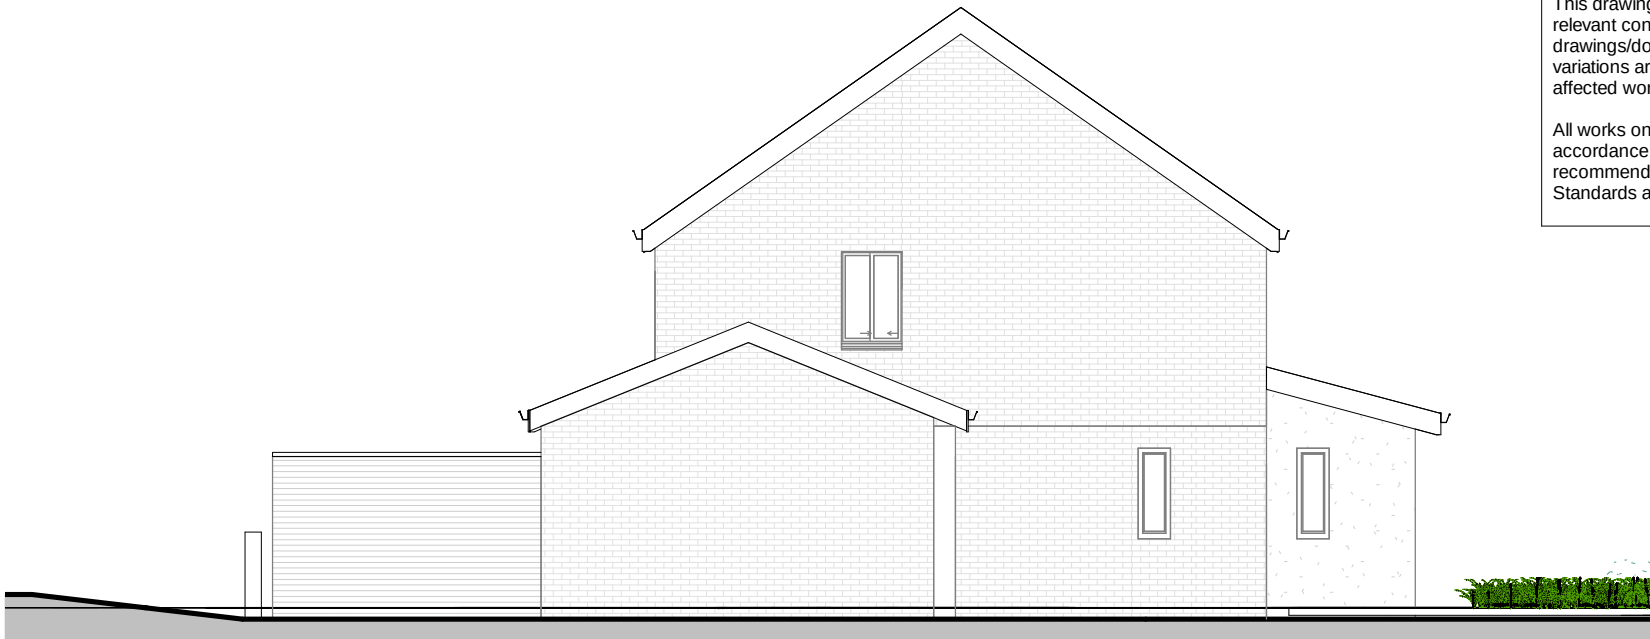


EXISTING SIDE ELEVATION 01
1 : 100



EXISTING FRONT ELEVATION
1 : 100

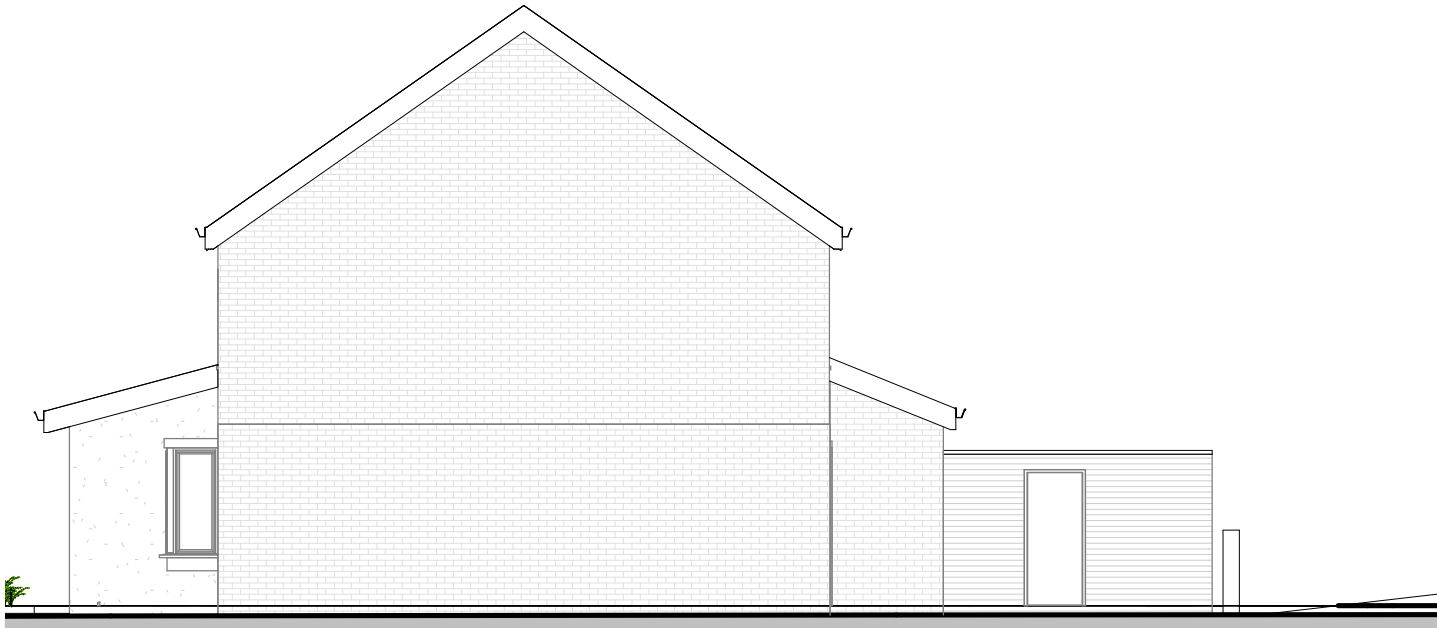

EXISTING SIDE ELEVATION 02
1 : 100

 

VISUAL SCALE 1:100 @ A3

Plans

ADDRESS 11 chicory close, Earley, Reading, Rg6 5gs	PROJECT STATUS PL		DESIGN BY MH	DRAWN BY MH					
	DRAWING TITLE EXISTING ELEVATIONS - BACK EXTENSION		SCALE 1 : 100	DATE FEB 2026					
			DRAWING NO 13		REVISION 1	1	Planning	26.02.26	HH
					Revision Number	Revision Description	Revision Date	Issued by	Issued to