


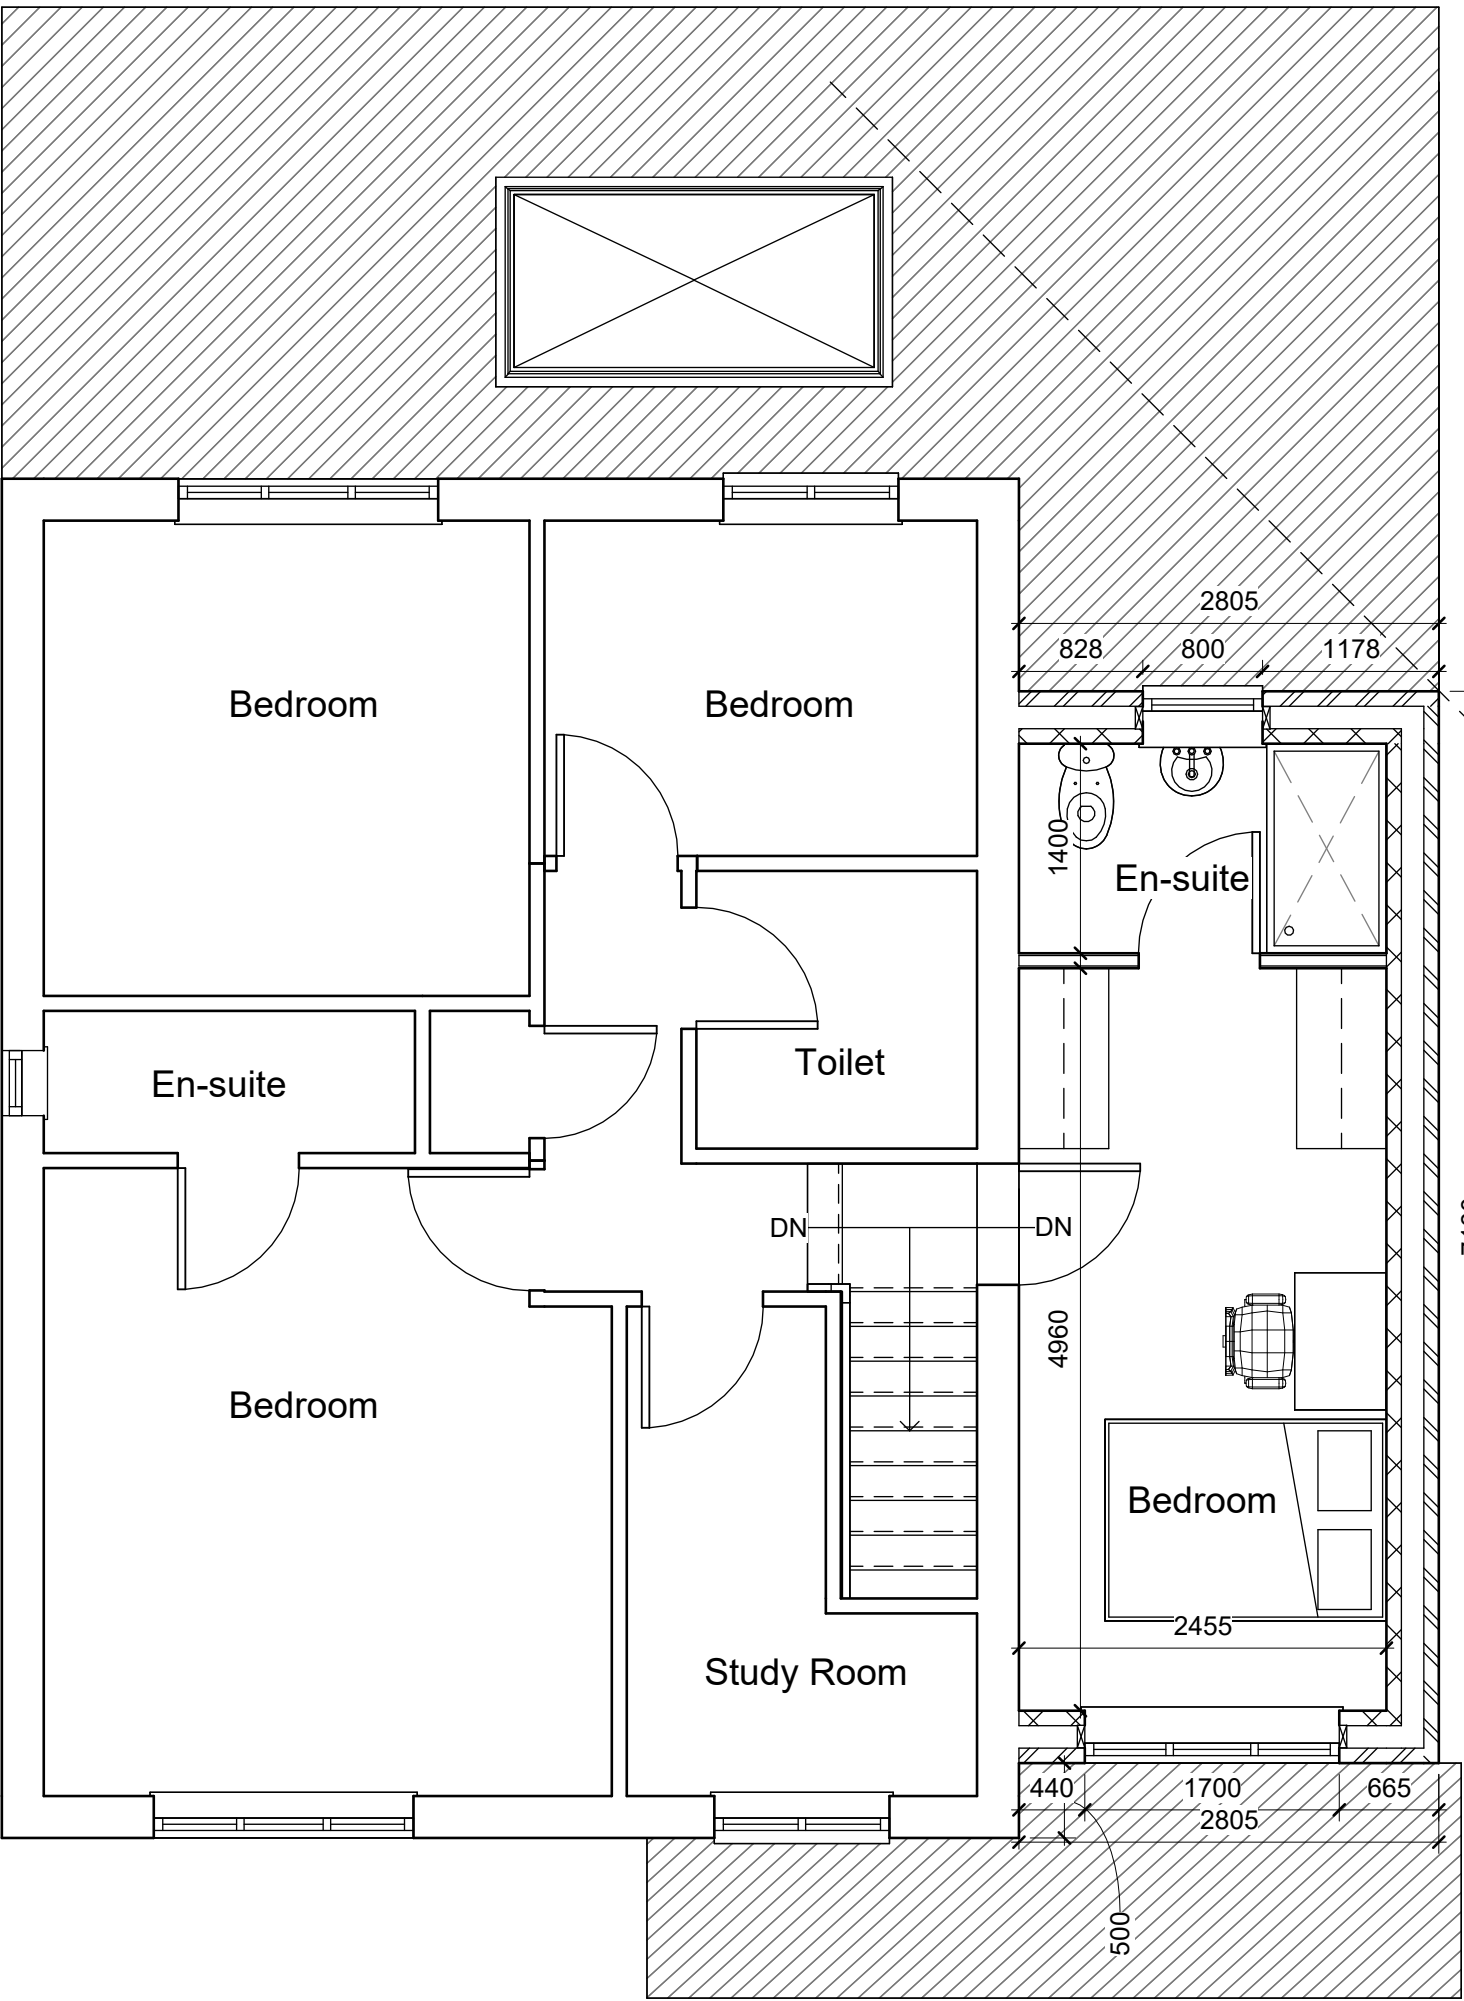
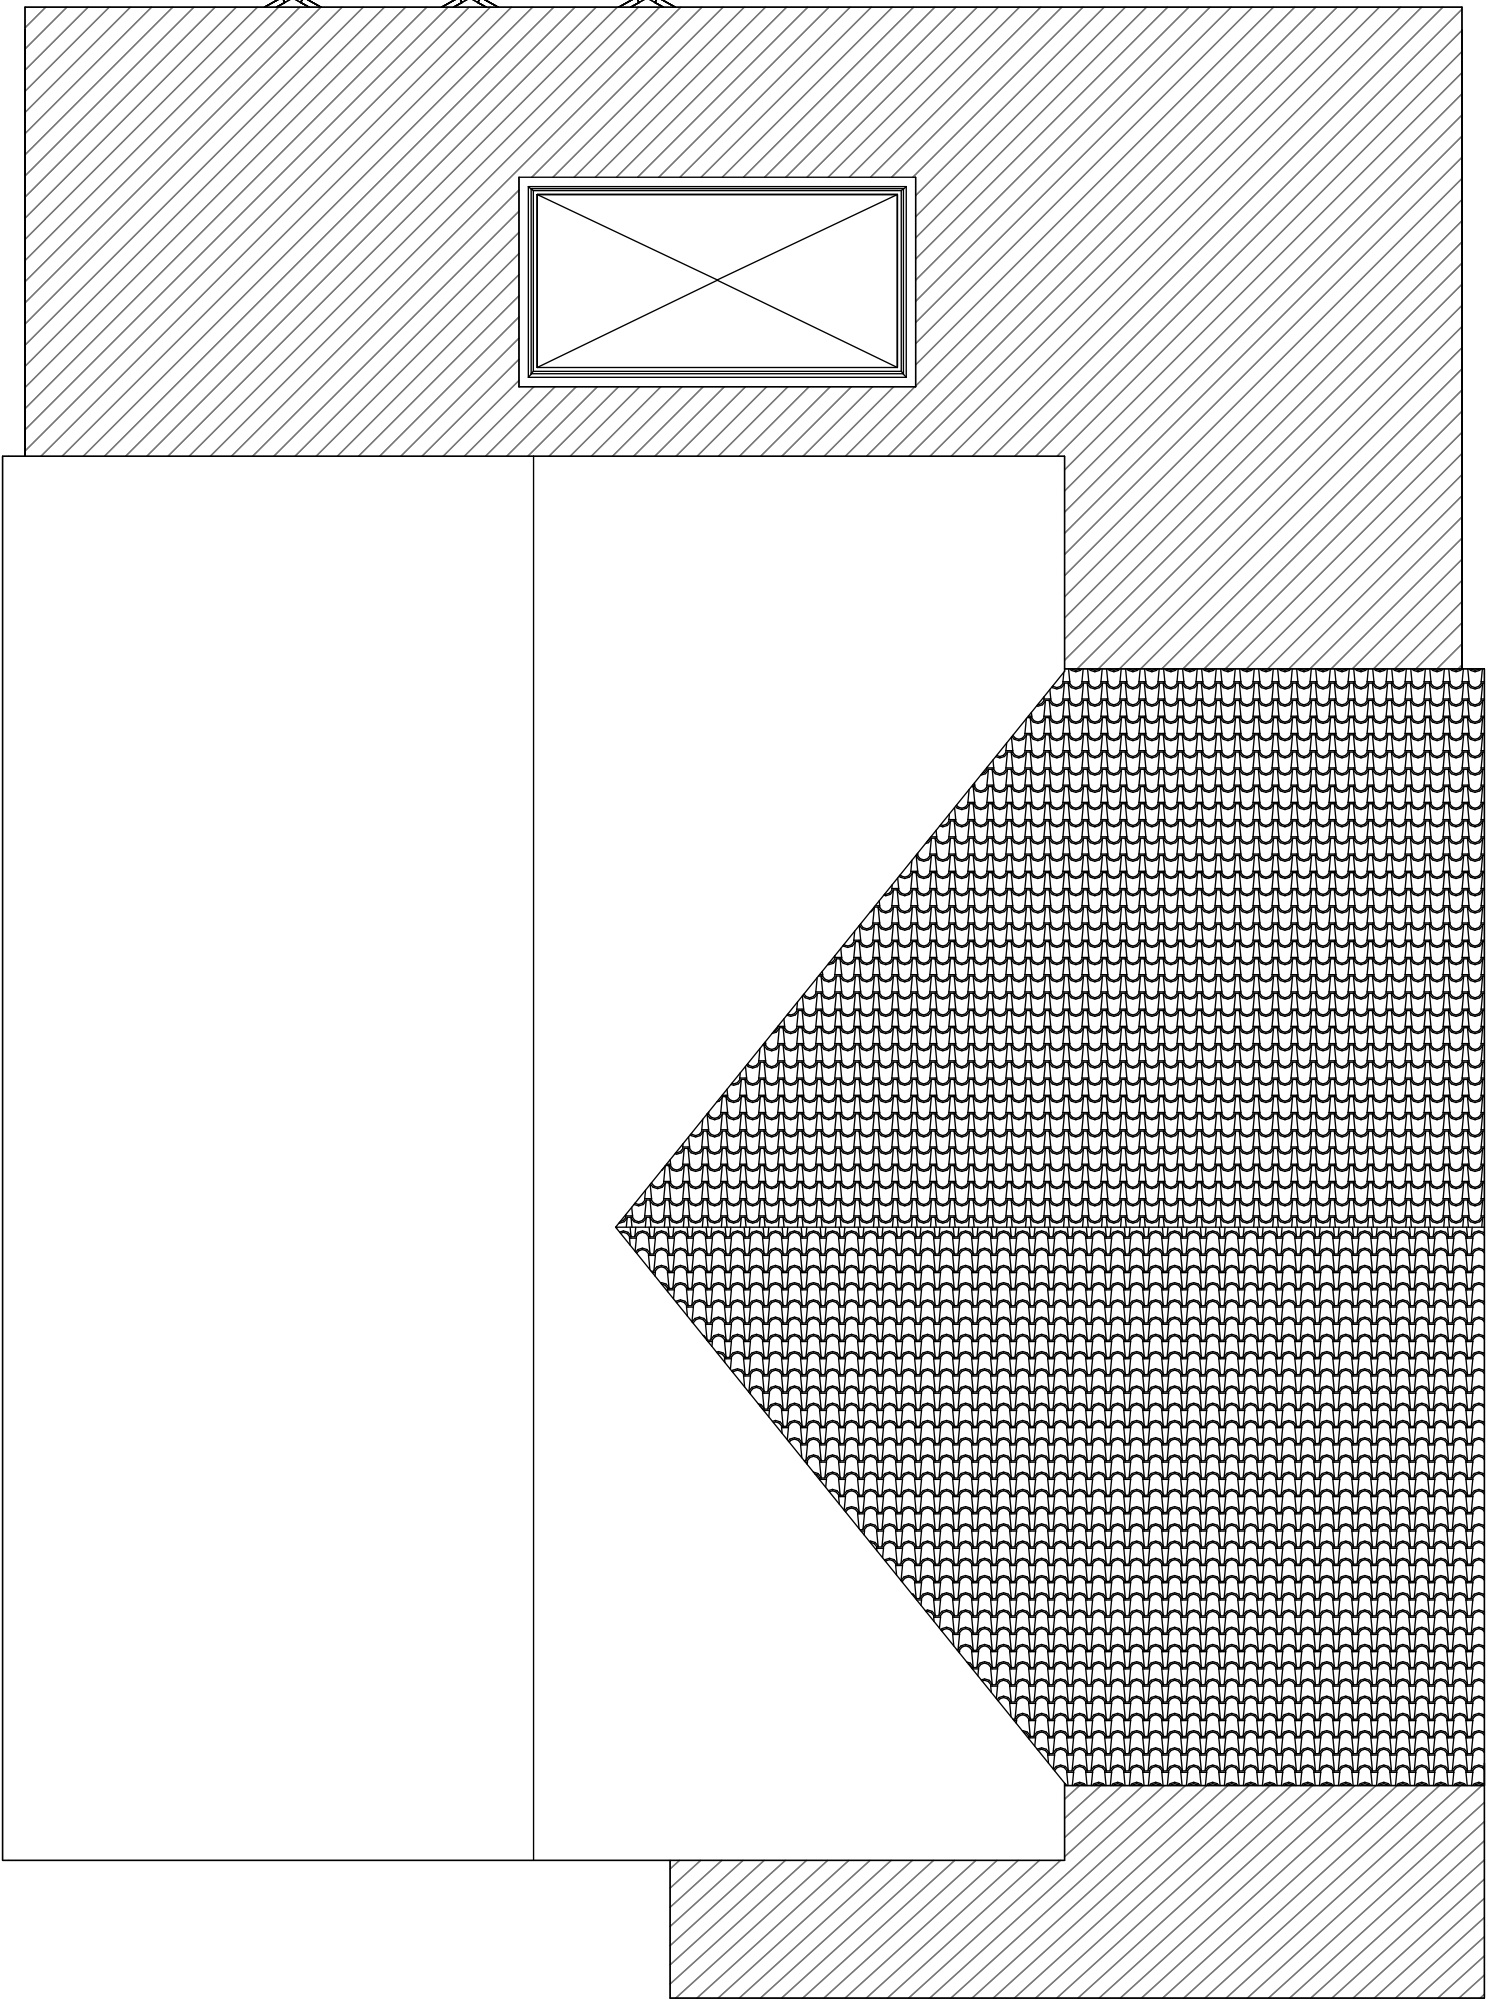


 

Proposed First Floor Plan

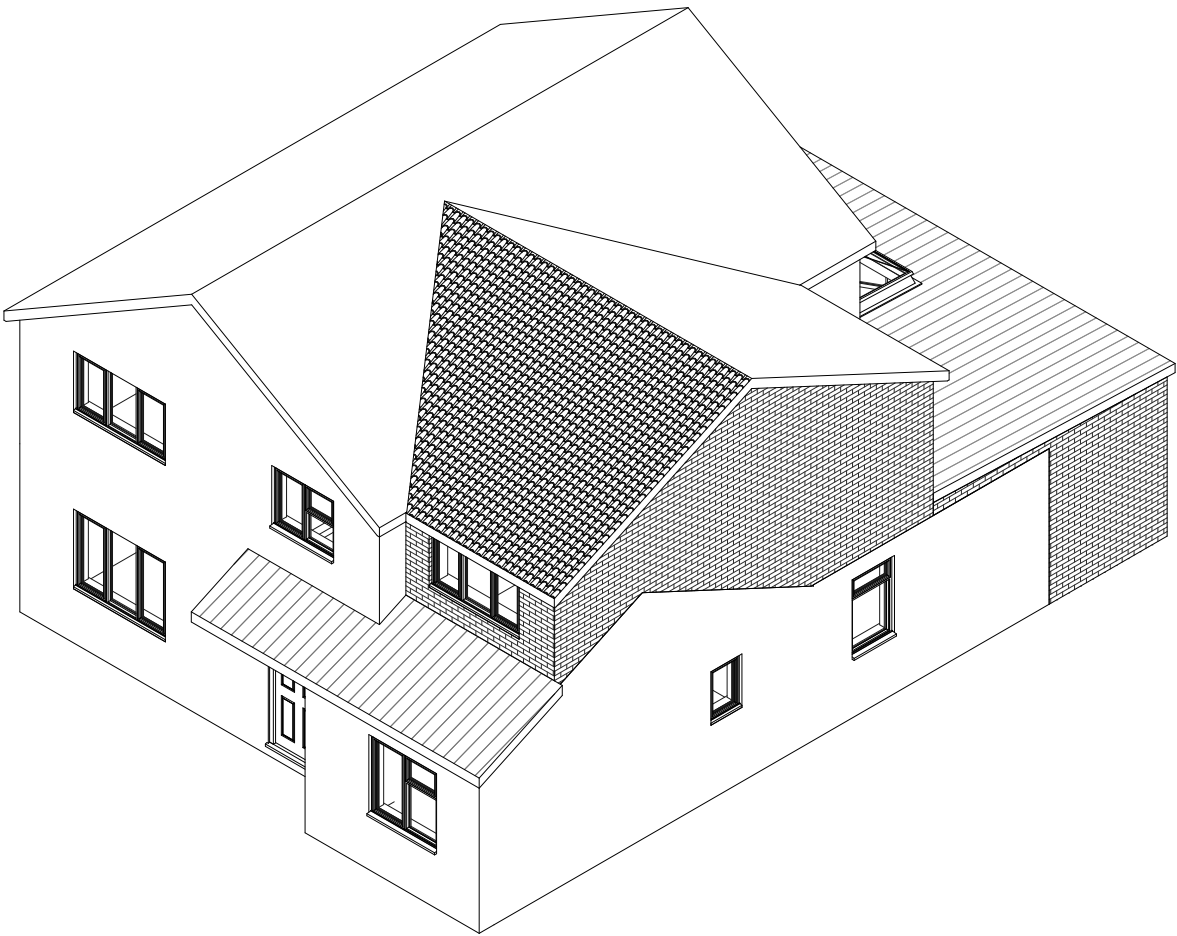

Proposed Roof Plan

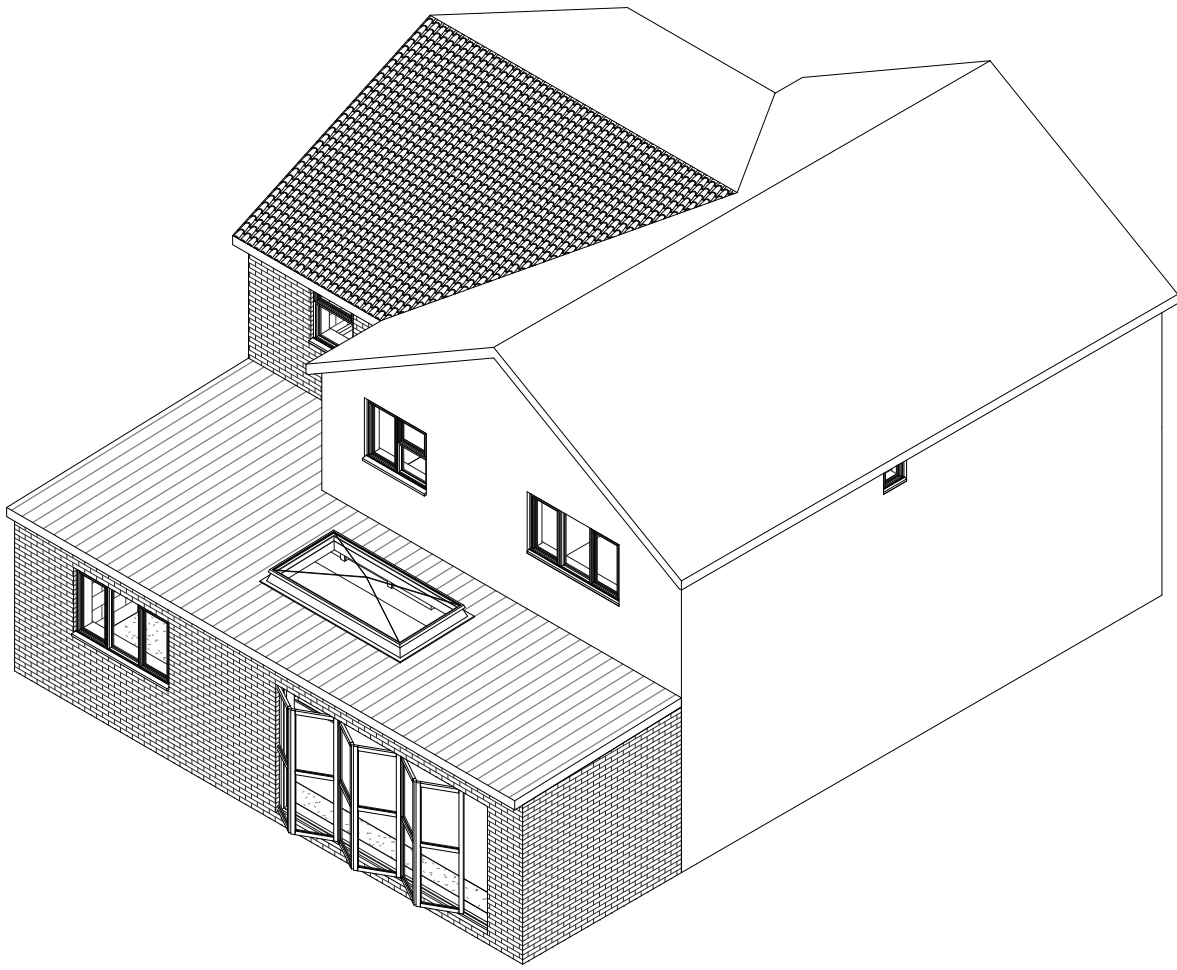

3-D

Rev A - 13.07.2026 - First Floor Rear Extension Omitted. KSN

PLANNING



ARCHITECTURAL CONSULTANTS
26 Wyche Avenue, Birmingham. B14 GLQ
t: 07771 560785

CLIENT
JOB TITLE
DRAWING TITLE
DRAWING NO.

Amit Singh
Single Storey Rear and Side Extension and
Double Storey Rear and Side Extension.
Proposed Floor Plans
C1259/ 006 Rev A

SCALE @ A1
DATE
DRAWN
CHECKED

1:50 ; 1:100
July 2026
ZA
KSN

Proposed Floor Plans