

© This drawing is copyright and is not be reproduced or disclosed to third parties without hparchitectures prior permission.


Do not scale from this drawing, other than for Local Authority Planning purposes.

This drawing is to be read in conjunction with all relevant consultants, specialist manufacturers drawings and specifications.


Any discrepancies in dimensions or details on or between these drawings should be drawn to our attention.

All dimensions are in millimetres unless noted otherwise.


Any surveyed information incorporated within this drawing cannot be guaranteed as accurate unless confirmed by fixed dimension.

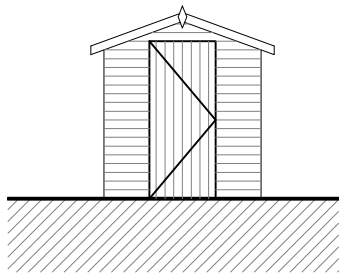


SOUTH EAST FACING ELEVATION

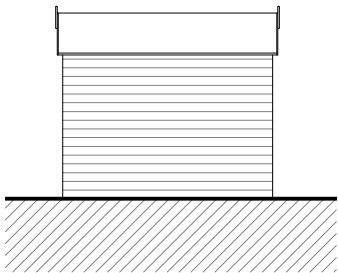


NORTH EAST FACING ELEVATION

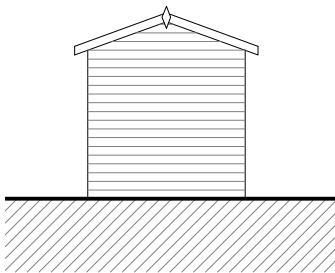


NORTH WEST FACING ELEVATION

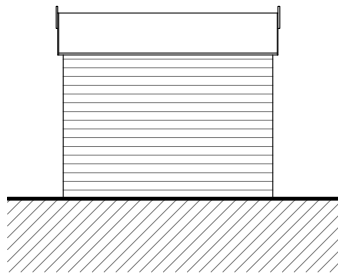

SOUTH WEST FACING ELEVATION

 


GROUND FLOOR PLAN

 

VICTORIA NURSERIES | EXISTING OUTBUILDING

P1	10/01/25	ISSUED FOR PLANNING	GJD
Rev	Date	Description	By

PLANNING

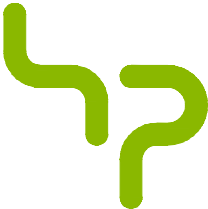

hparchitecture.co.uk / 01344 752 271
Manhattan House, 140 High Street, Crowthorne, Berkshire RG45 7AY

Client PALATINE HOMES			
Project VICTORIA NURSERIES, WARGRAVE RG10 8AG			
Drawing EXISTING OUT BUILDING TO BE REMOVED			
Scale 1:100@A3	Date 21/10/24	Drawn By GJD	Checked By GJD
Project No. 24.419	Drawing No. 08	Revision P1	