





Front Elevation

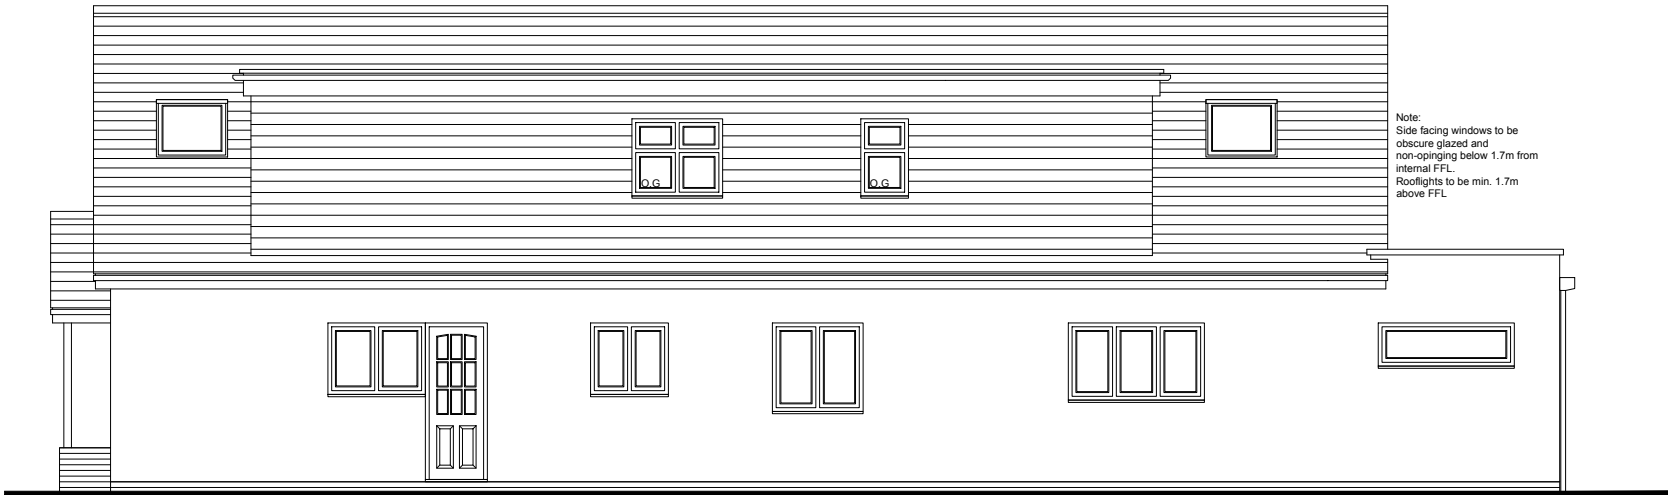

Side Elevation



Rear Elevation

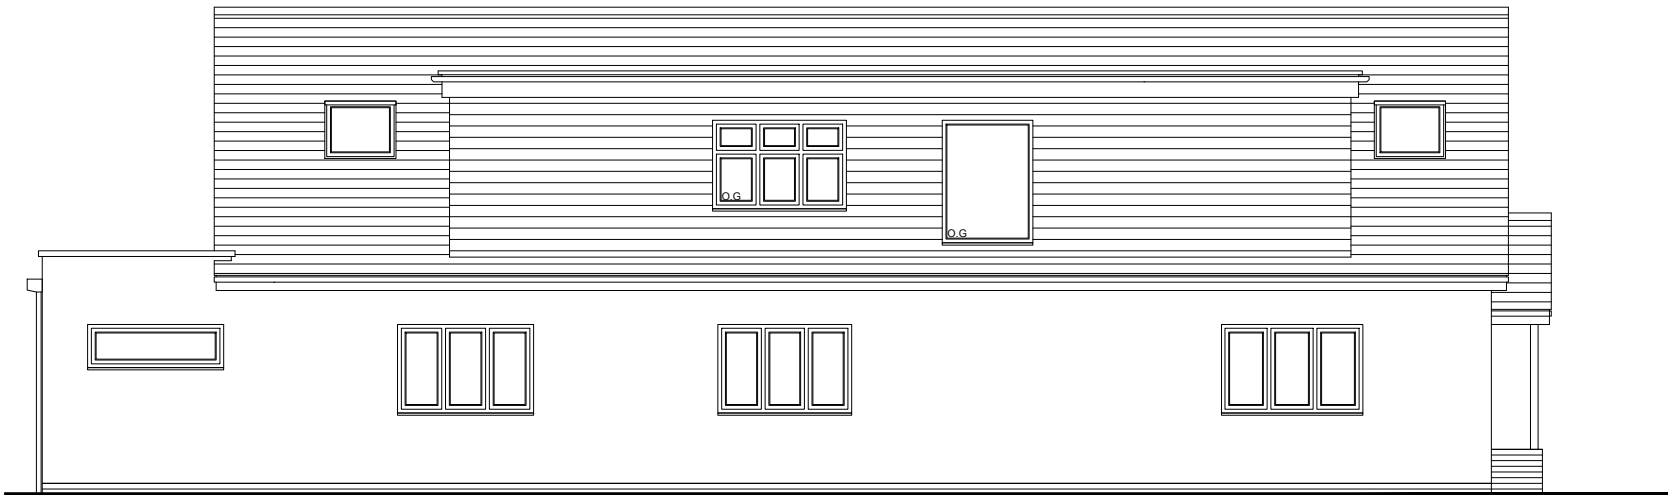

Side Elevation



LEE NORRIS DESIGN LIMITED
Architectural Design Services

115 Headley Road
Woodley
Berkshire RG5 4JD

Proposed Elevations

Mr. B. Tyler

Lee Norris Design Limited 27 Eden Way, Winnersh Wokingham, Berkshire RG41 5PQ Tel: 01189 787226 Mob: 07795 058193 E-mail: lee@leenorrisdesign.co.uk Web: www.leenorrisdesign.co.uk Planning and building regulations drawings for residential extensions, new build, renovation and conversion projects.	ref :	LN
	date :	Jan'26
	scale :	1:100@A3
	project :	25-672
	dwg no. / rev	003/A

