


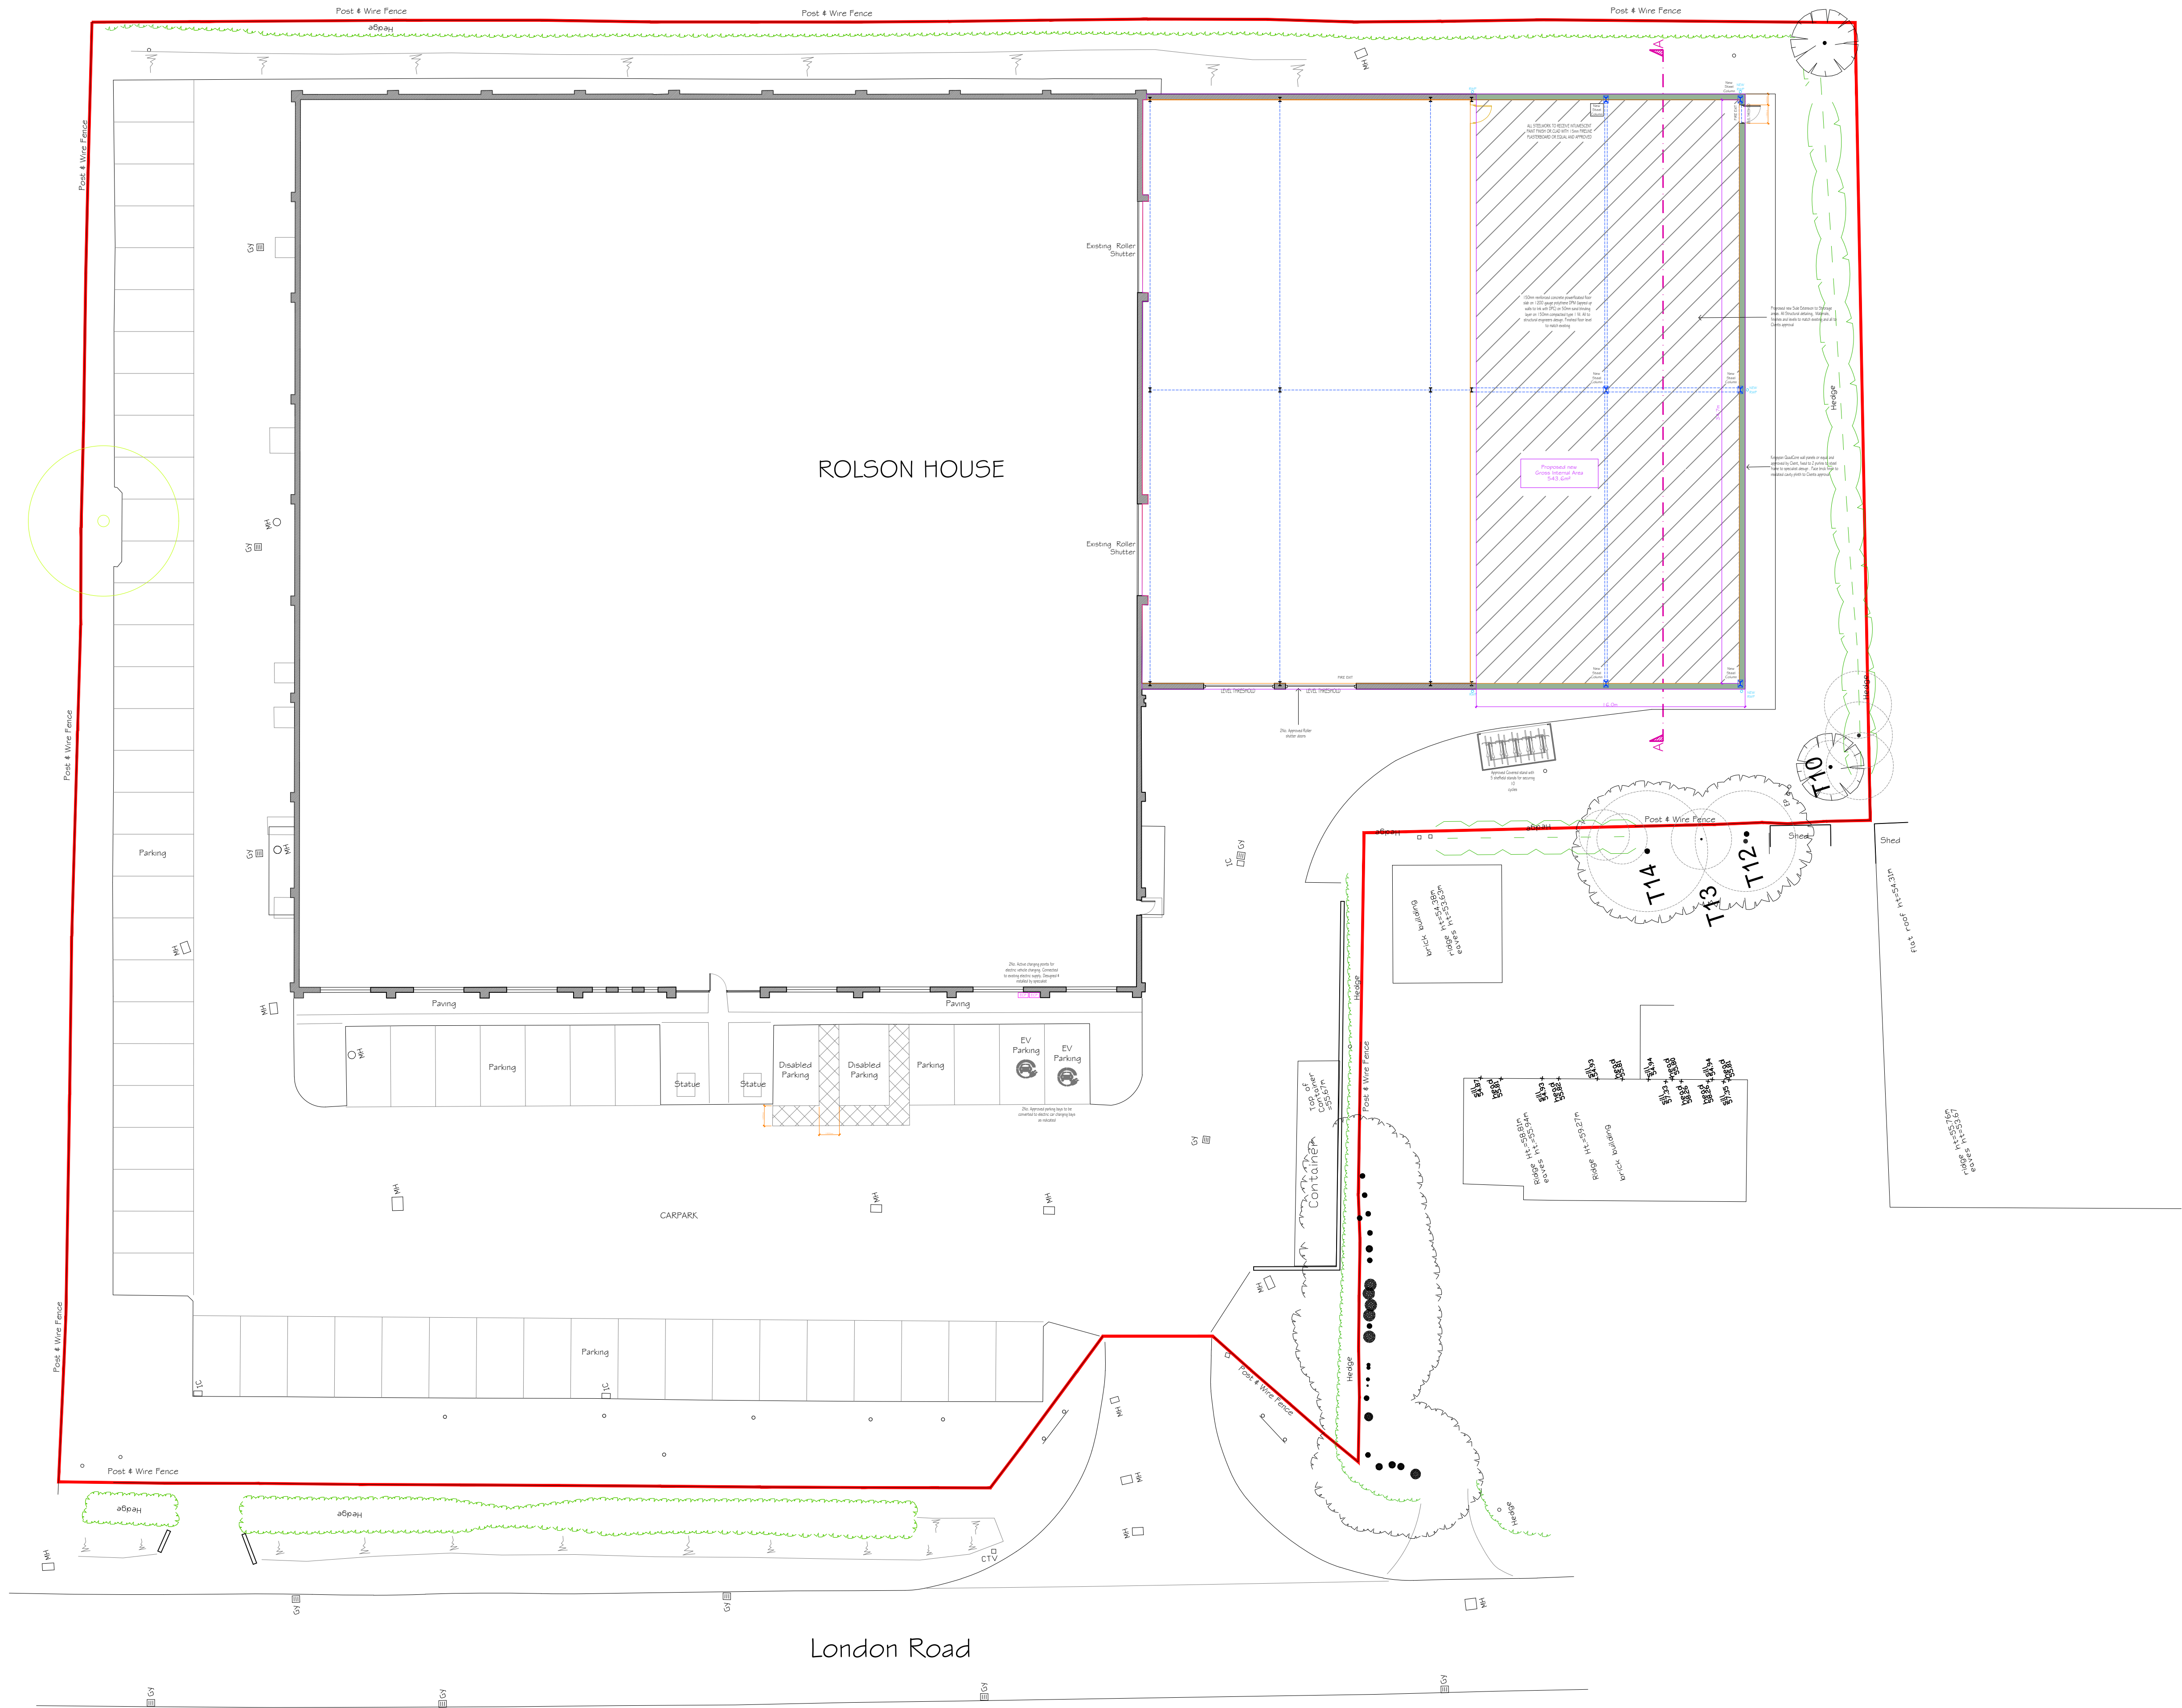

Note:
This drawing may not be copied/reproduced or altered in
anyway without written authority from JOLP
Do Not Scale, Use figure dimensions
Check all dimensions on site before work proceeds, report
discrepancies to JOLP
If In Doubt Please Contact JOLP

Rev.	Comment	Date
Drawing Title:		

Proposed Site Plan

Client:

Saiyan Investments Ltd

Site:

Rolson House,
Twyford Orchards,
London Road, Wokingham
RG10 9HZ

Agent:



JOLP LTD
COUNTY GATES HOUSE, 300 POOLE ROAD, POOLE, BH12 1AZ
Tel: (+44) 01202 143363
Email: office@jolph.co.uk
www.jolph.co.uk

Date: June 2025 Scale: 1:200 @A1

Dwg No. 500-G15/003 P