



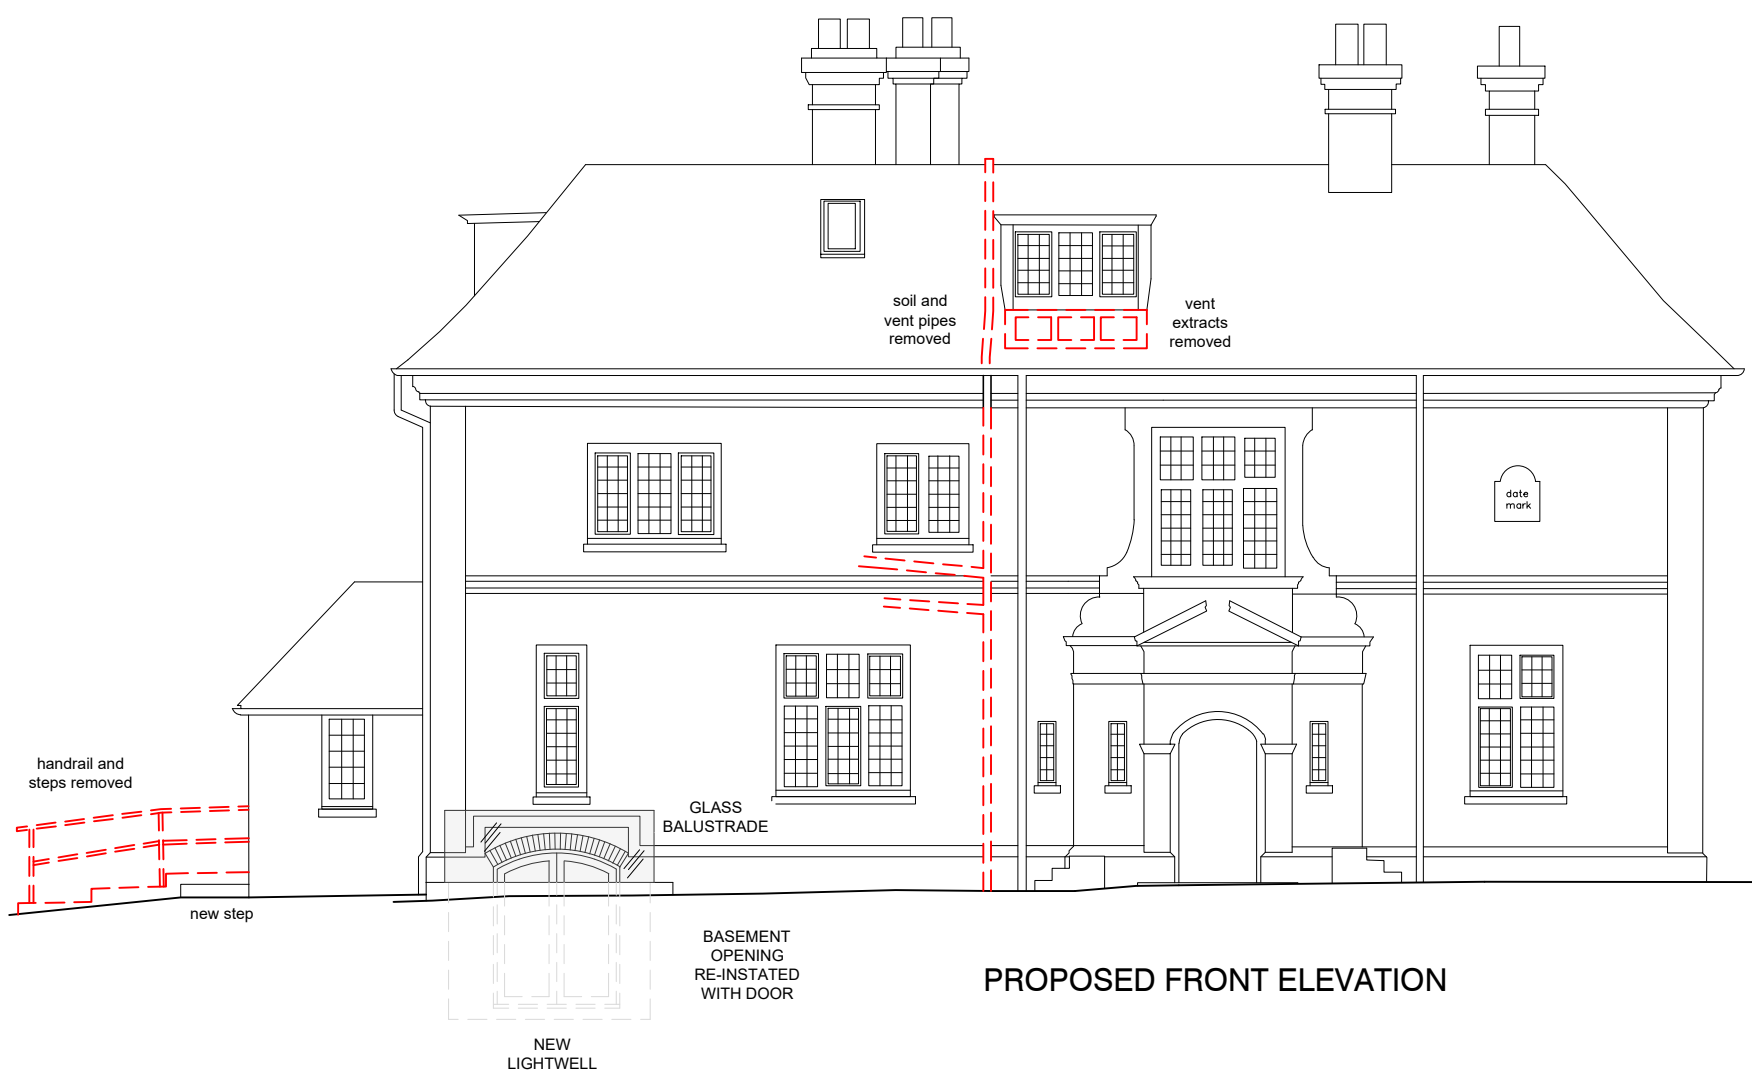


PROPOSED FRONT ELEVATION

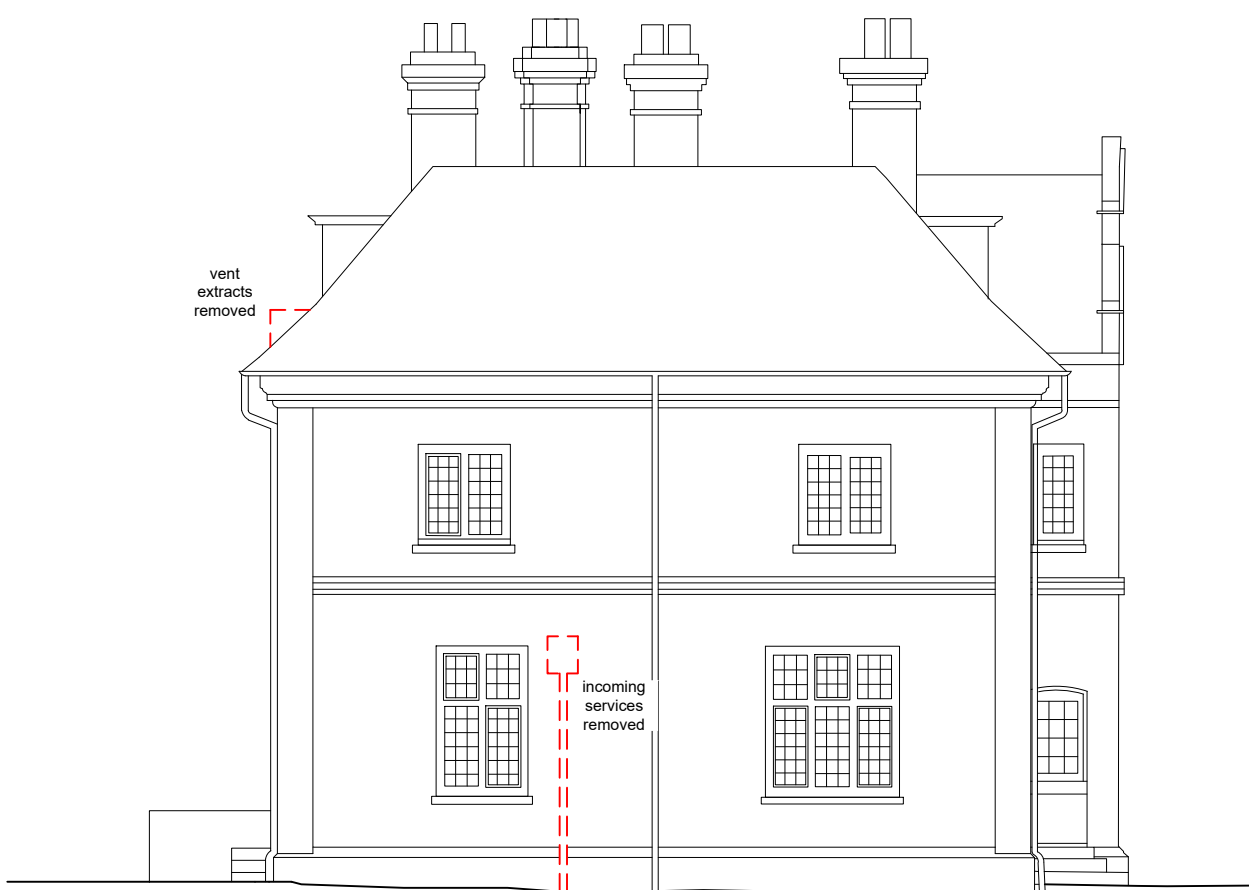


PROPOSED FLANK ELEVATION



PROPOSED REAR ELEVATION

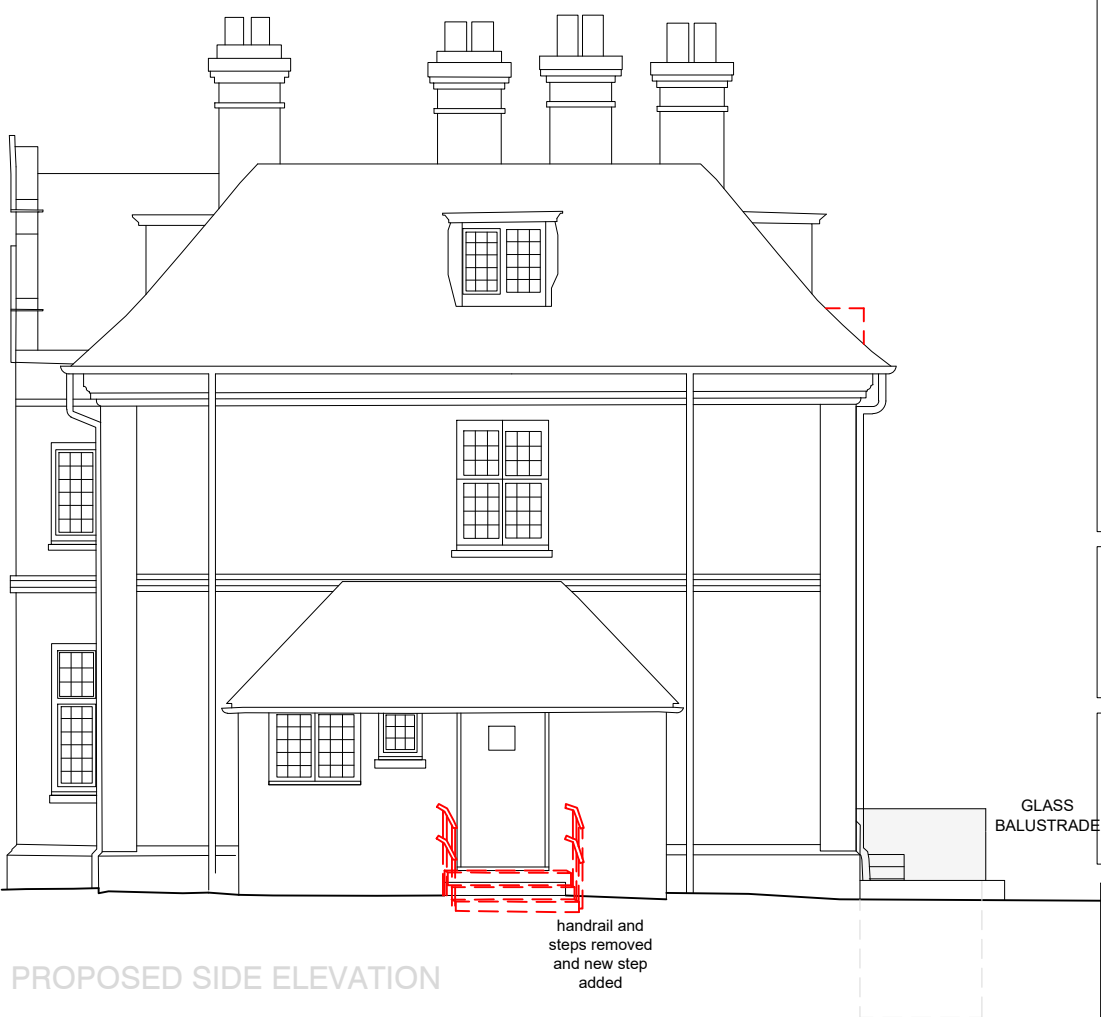

PROPOSED SIDE ELEVATION

 

Rev.	Date	Detail

Status **PLANNING APPLICATION**



ASCOT DESIGN
Timeless architecture

Ascot Design Ltd, Berkshire House 39-51 High Street, Ascot, Berkshire, SL5 7HY
Tel: 01344 299330 Fax: 01344 299331 Email: info@ascotdesign.com
www.ascotdesign.com

Client

**CREST NICHOLSON
OPERATIONS LTD**

Project Title

**THE MOAT HOUSE,
ARBORFIELD GARRISON**

DRAWING Title **PROPOSED ELEVATIONS**

Scale.	Date	Drawn
1:100 @ A2	AUG 24	DQ

DRAWING No.	Rev.
24 - J4633-12	-