



FRONT

FLANK

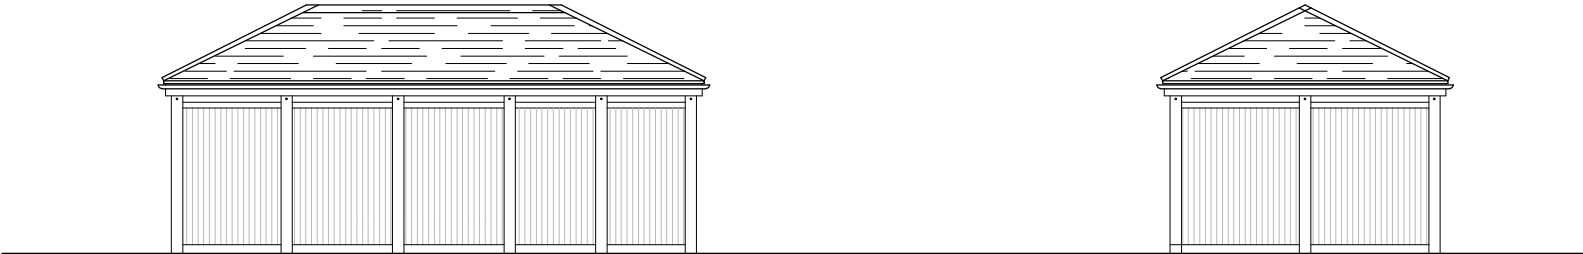


REAR

SIDE

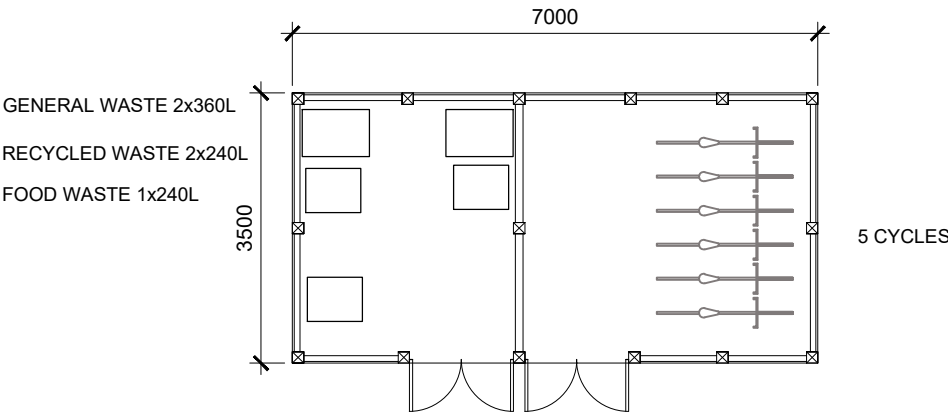

BIN AND CYCLE STORE PLAN

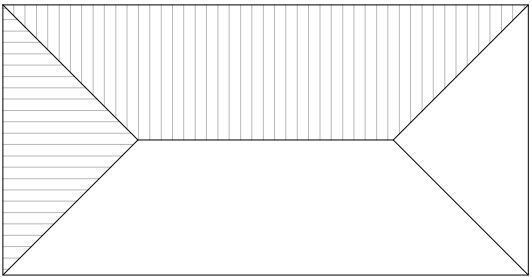

ROOF PLAN



Scale 1:100



ASCOT DESIGN
Timeless architecture

Ascot Design Ltd,
Ashurst Manor,
Ashurst Park,
Ascot,
Berkshire,
SL5 7DD
Tel: 01344 299330
Fax: 01344 299331
Email: info@ascotdesign.com
www.ascotdesign.com

The copyright in this document and design is confidential to and the property of Ascot Design Limited

Status	PLANNING ISSUE	Rev.	Date	Detail
Client	CREST NICHOLSON OPERATIONS LTD	DRAWING Title BIN AND CYCLE STORE -		
Project Title	THE MOAT HOUSE ARBORFIELD GARRISON	Scale	1:100@A3	Date AUG'24
		Drawn	DQ	Rev.
		DRAWING No.	24-J4633-13	-