




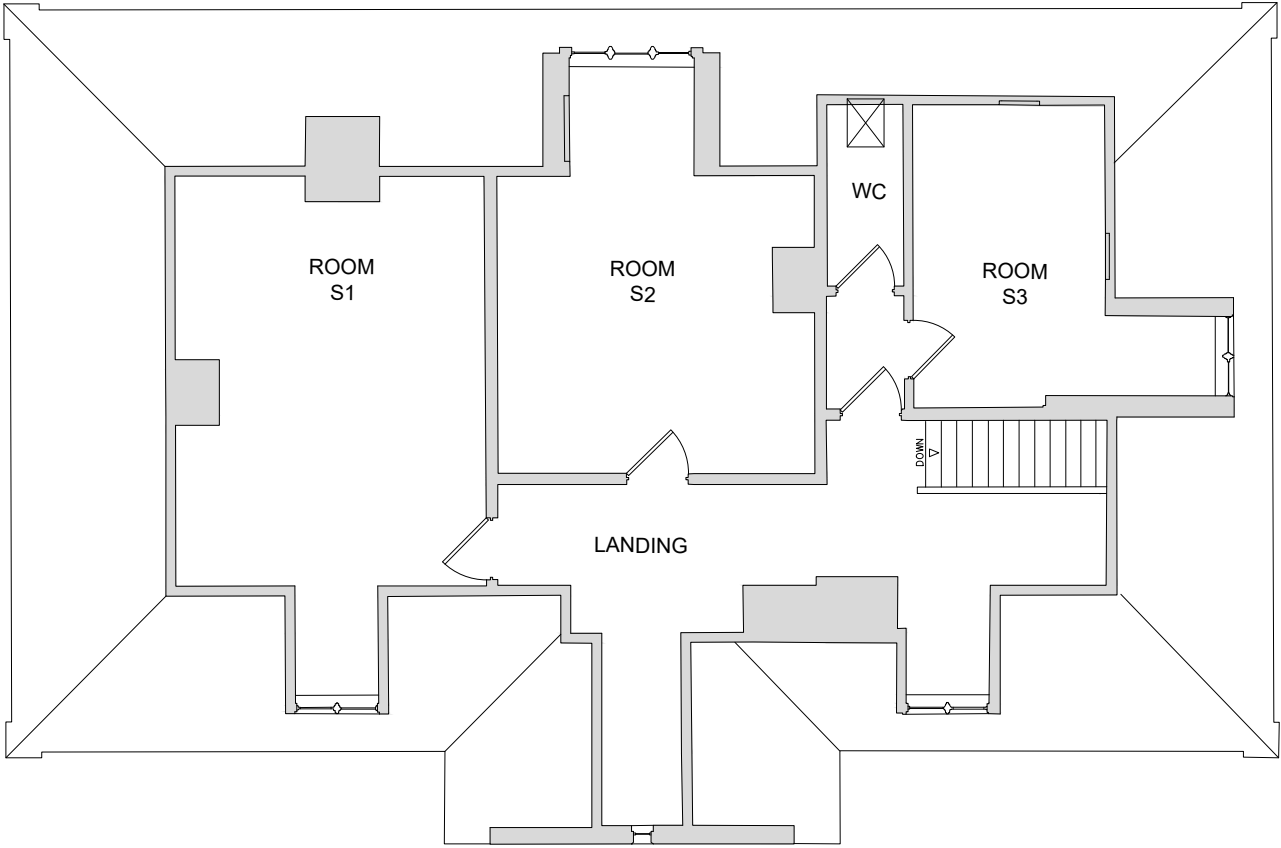


SECOND FLOOR PLAN

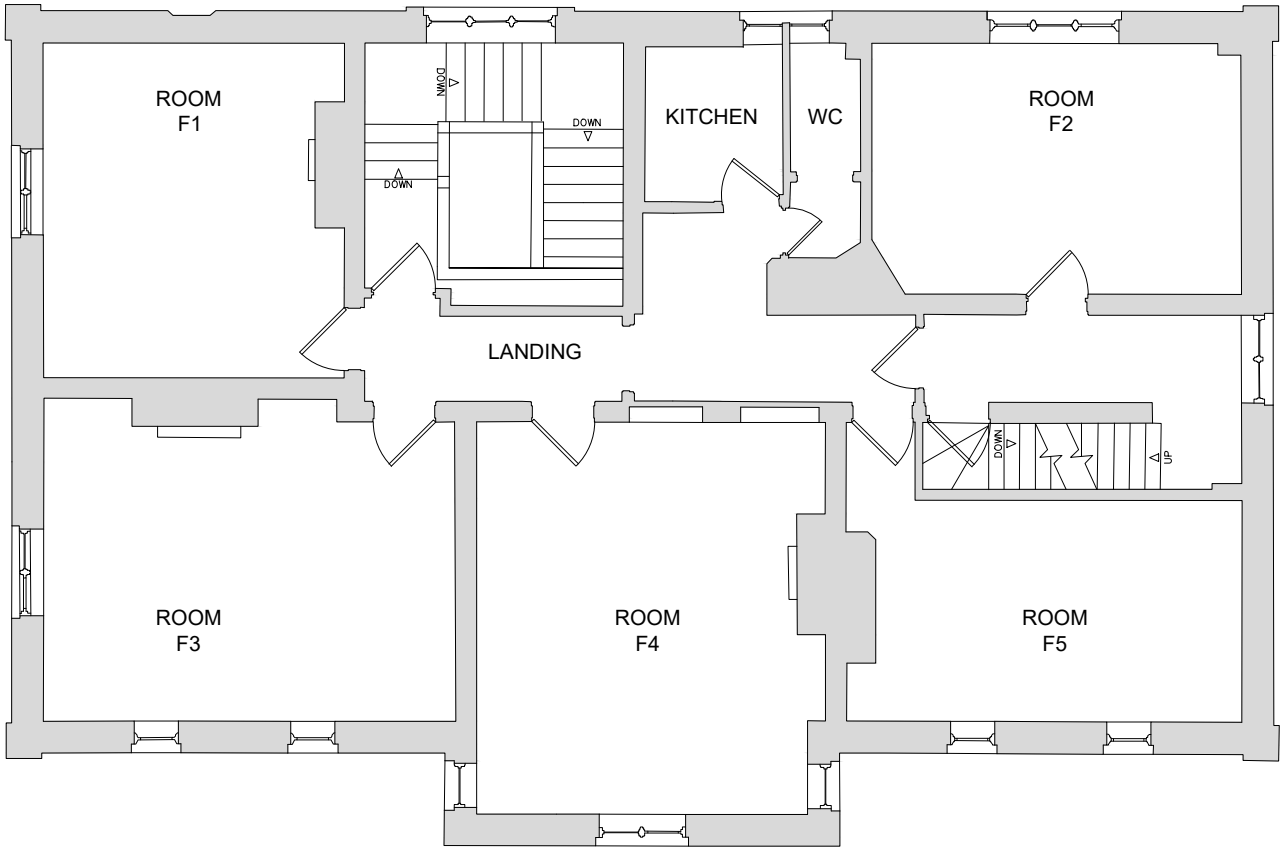


FIRST FLOOR PLAN

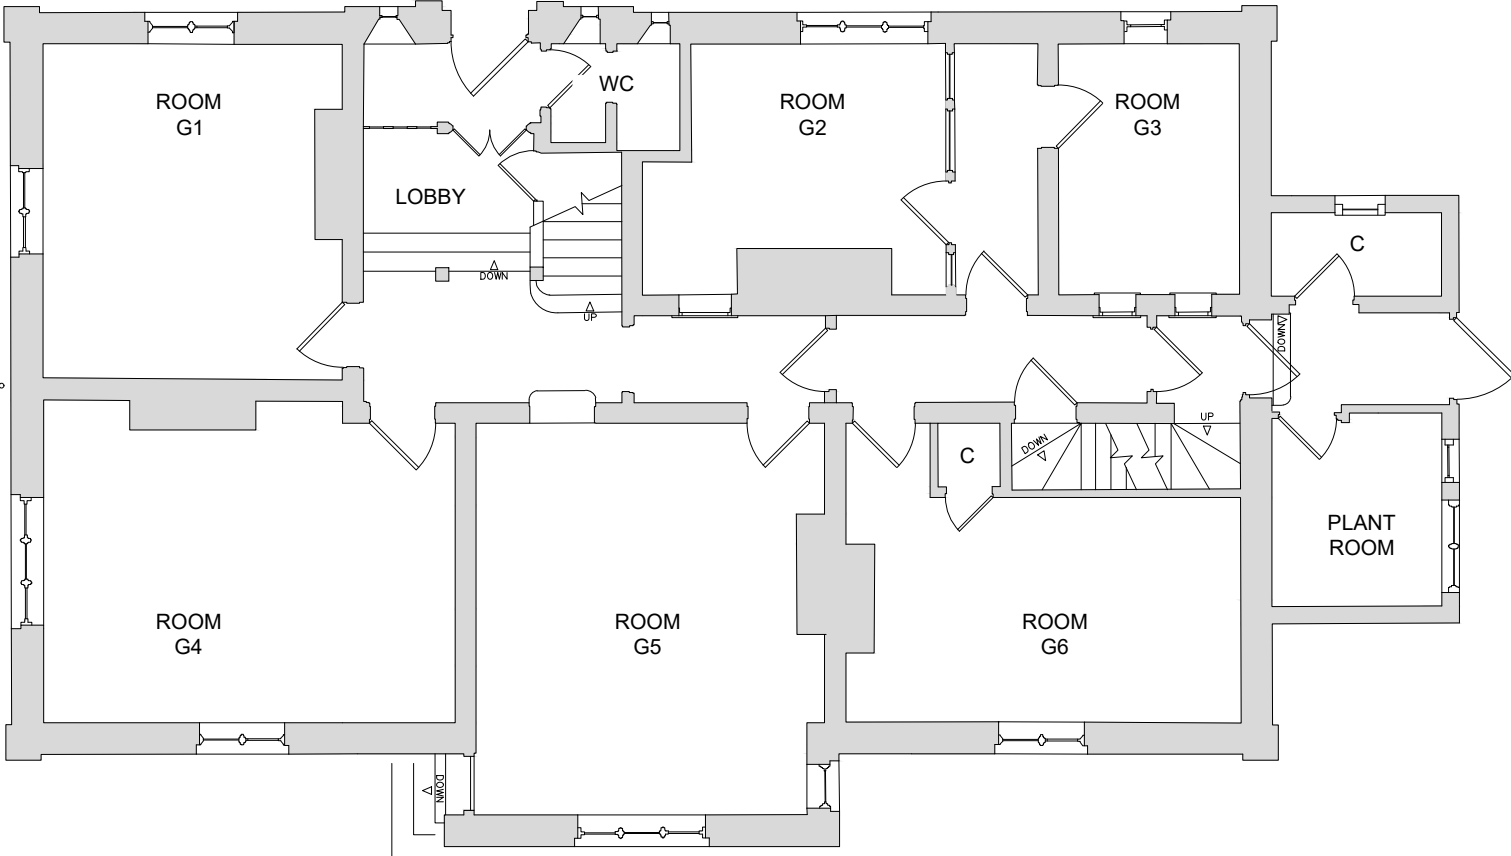

GROUND FLOOR PLAN

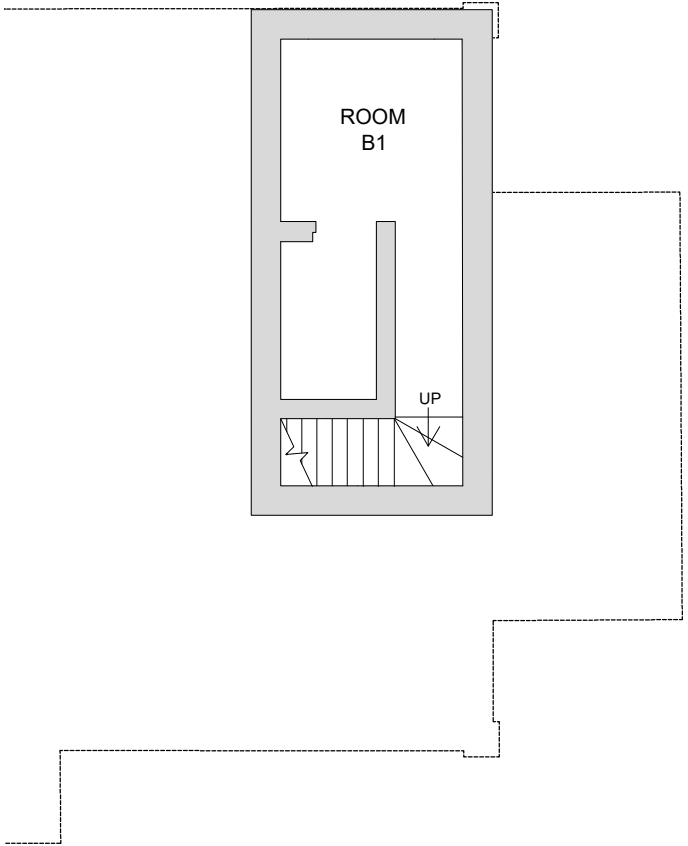

BASEMENT FLOOR PLAN

 

Rev.	Date	Detail

Status **PLANNING APPLICATION**



ASCOT DESIGN
Timeless architecture

Ascot Design Ltd, Berkshire House 39-51 High Street, Ascot, Berkshire, SL5 7HY
Tel: 01344 299330 Fax: 01344 299331 Email: info@ascotdesign .com
www.ascotdesign.com

Client **CREST NICHOLSON
OPERATIONS LTD**

Project Title **THE MOAT HOUSE,
ARBORFIELD GARRISON**

DRAWING Title **EXISTING FLOOR PLANS**

Scale. 1:100 @ A2	Date AUG 24	Drawn DQ
----------------------	----------------	-------------

DRAWING No. 24 - J4633-01	Rev. -
-------------------------------------	-----------

The copyright in this document and design is confidential to and the property of Ascot Design Limited