






FRONT (NORTH) ELEVATION

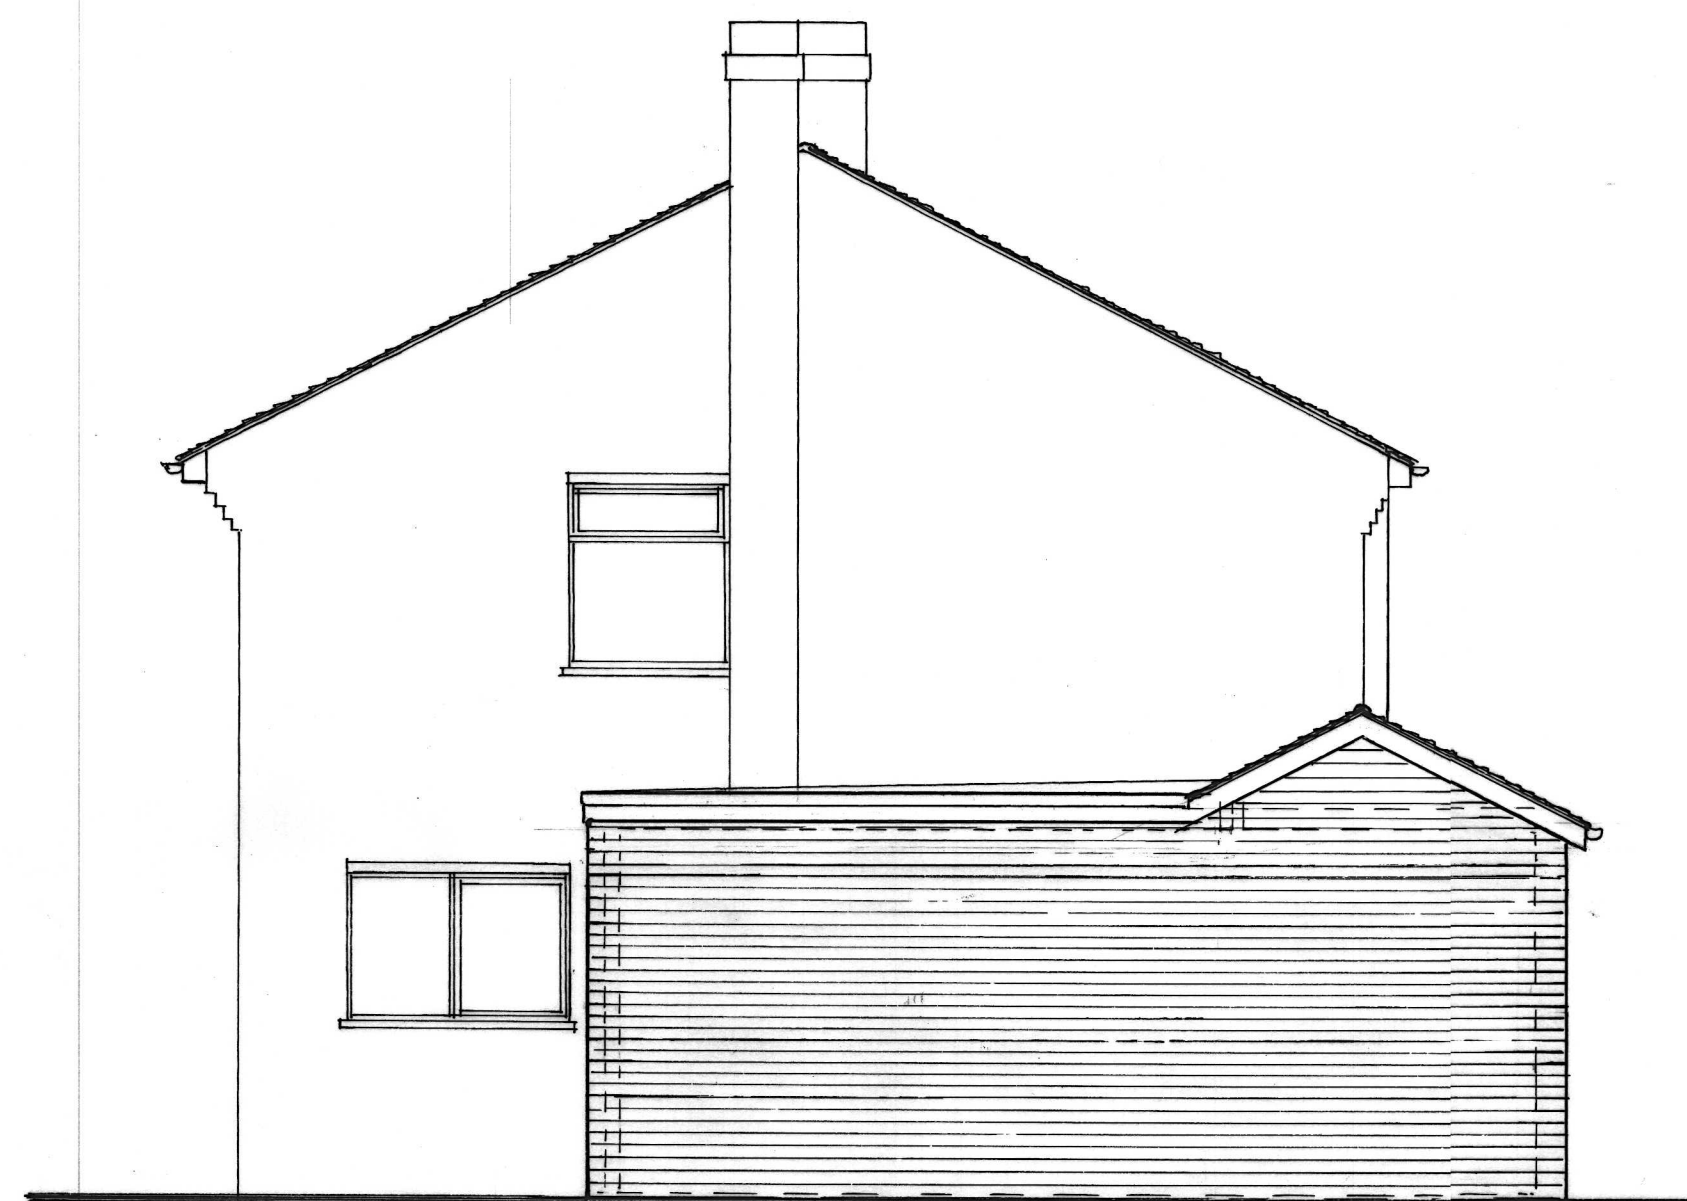


SIDE (EAST) ELEVATION




REAR (SOUTH) ELEVATION

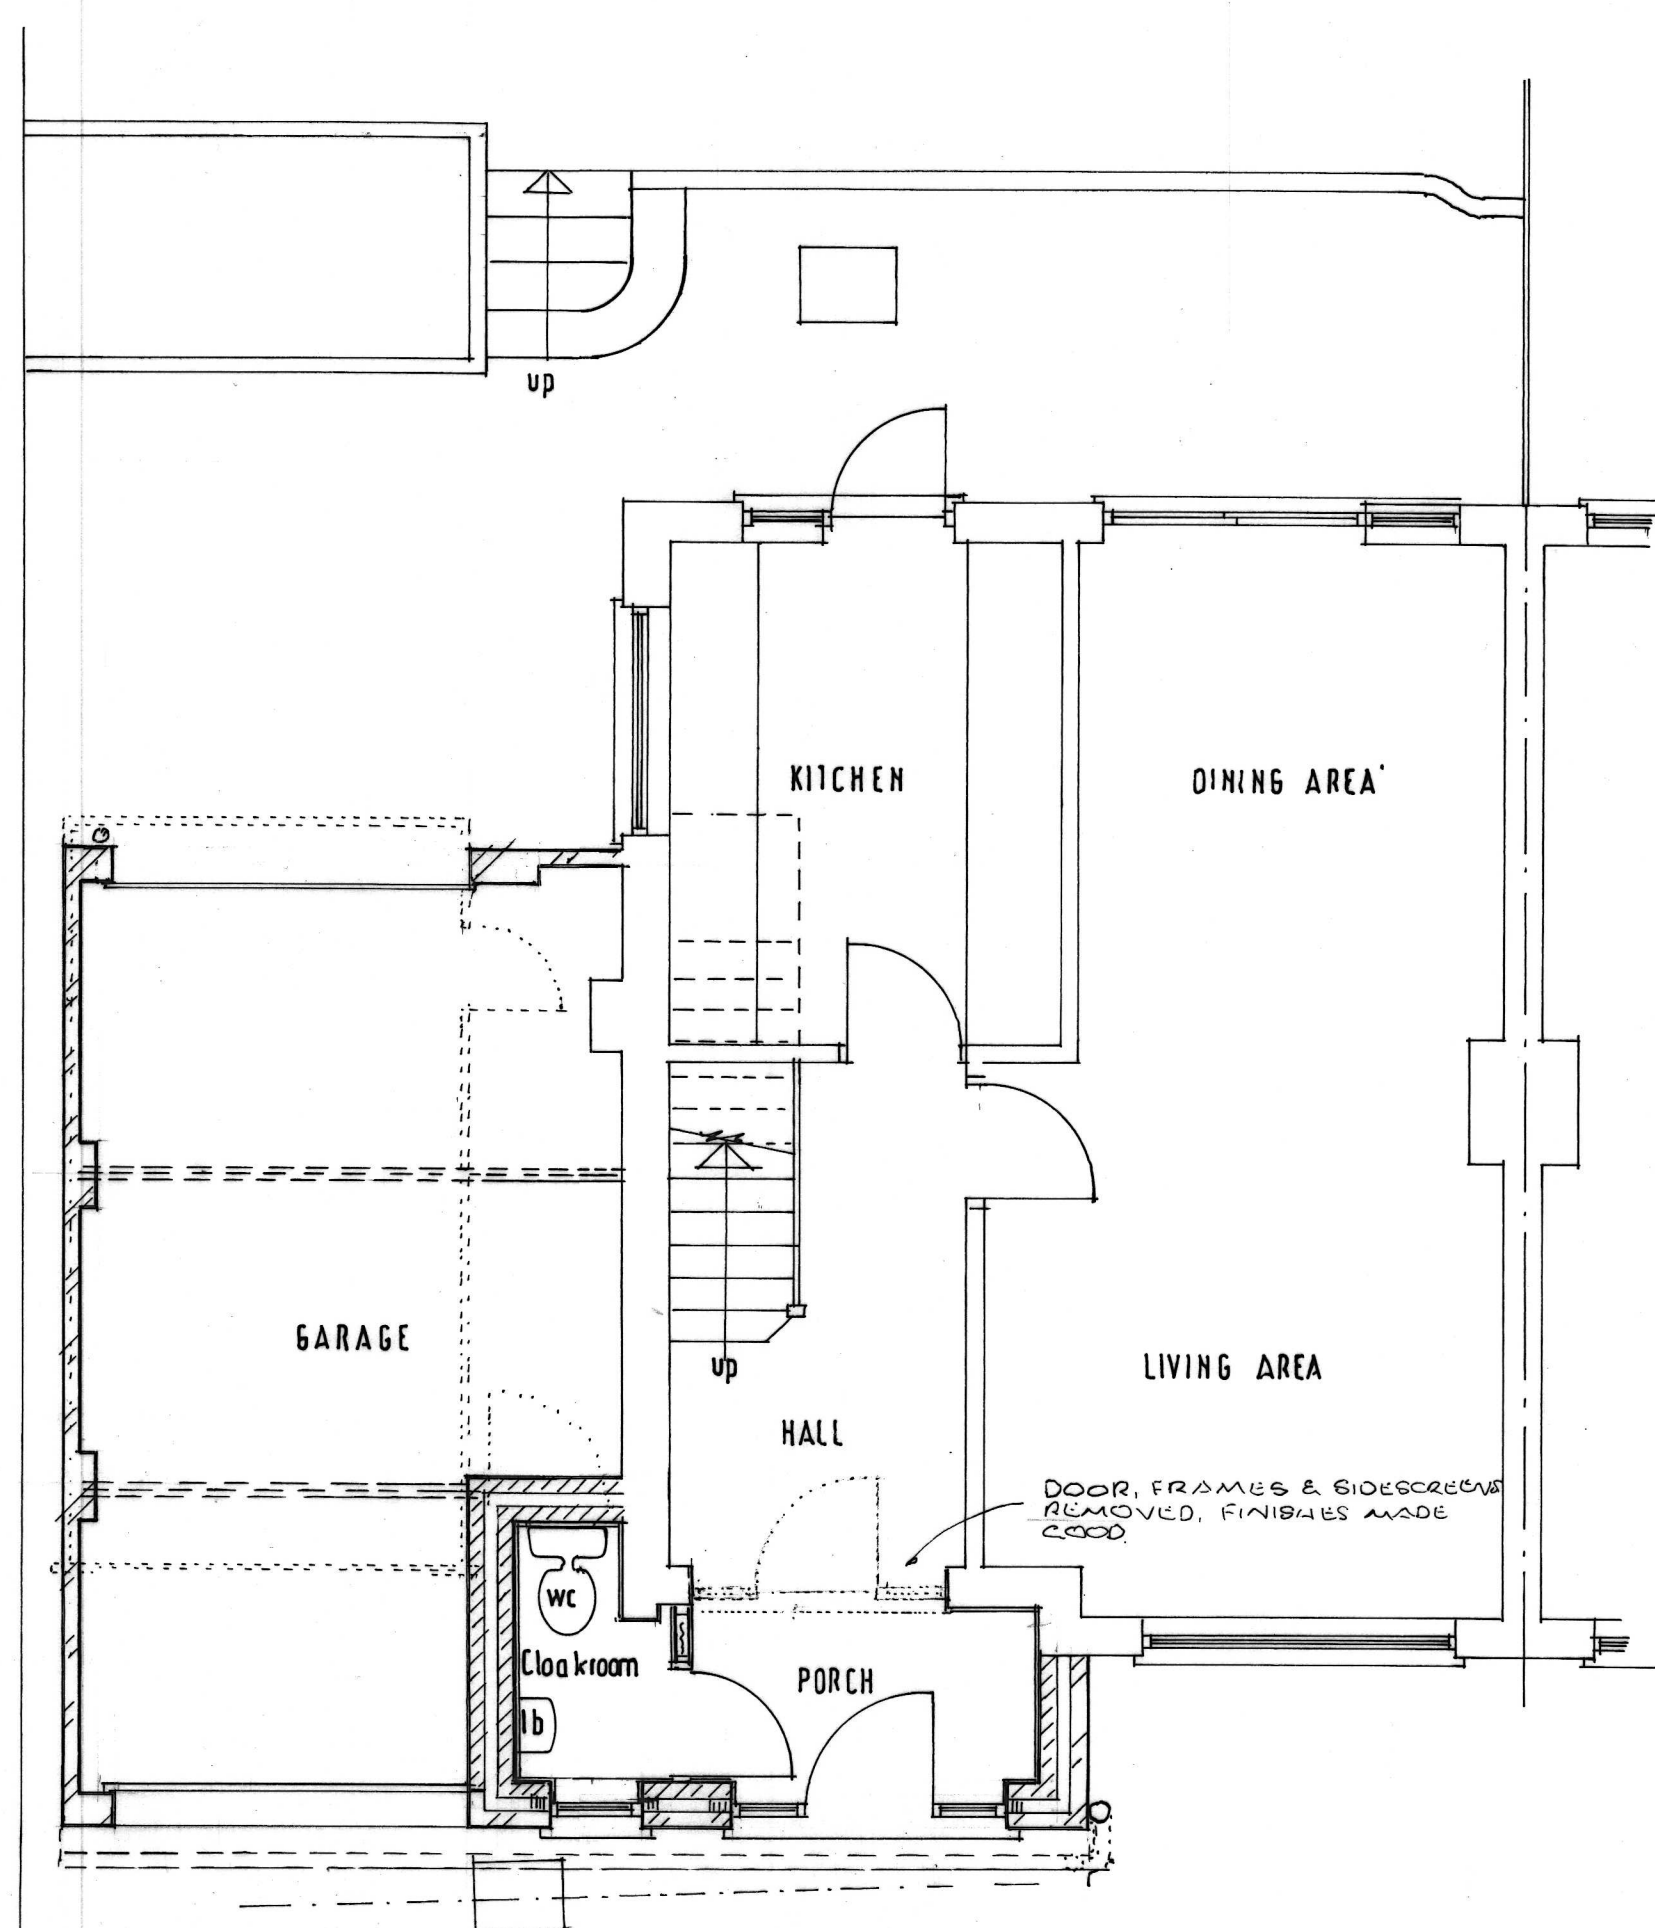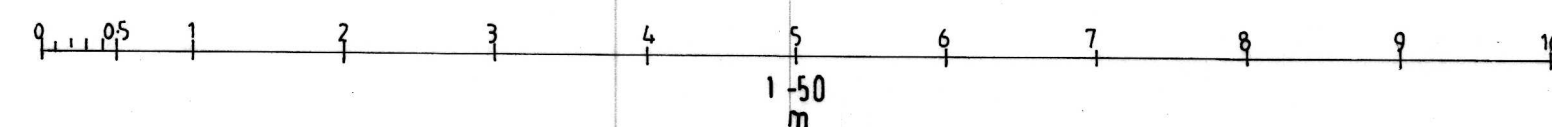


GROUND FLOOR PLAN

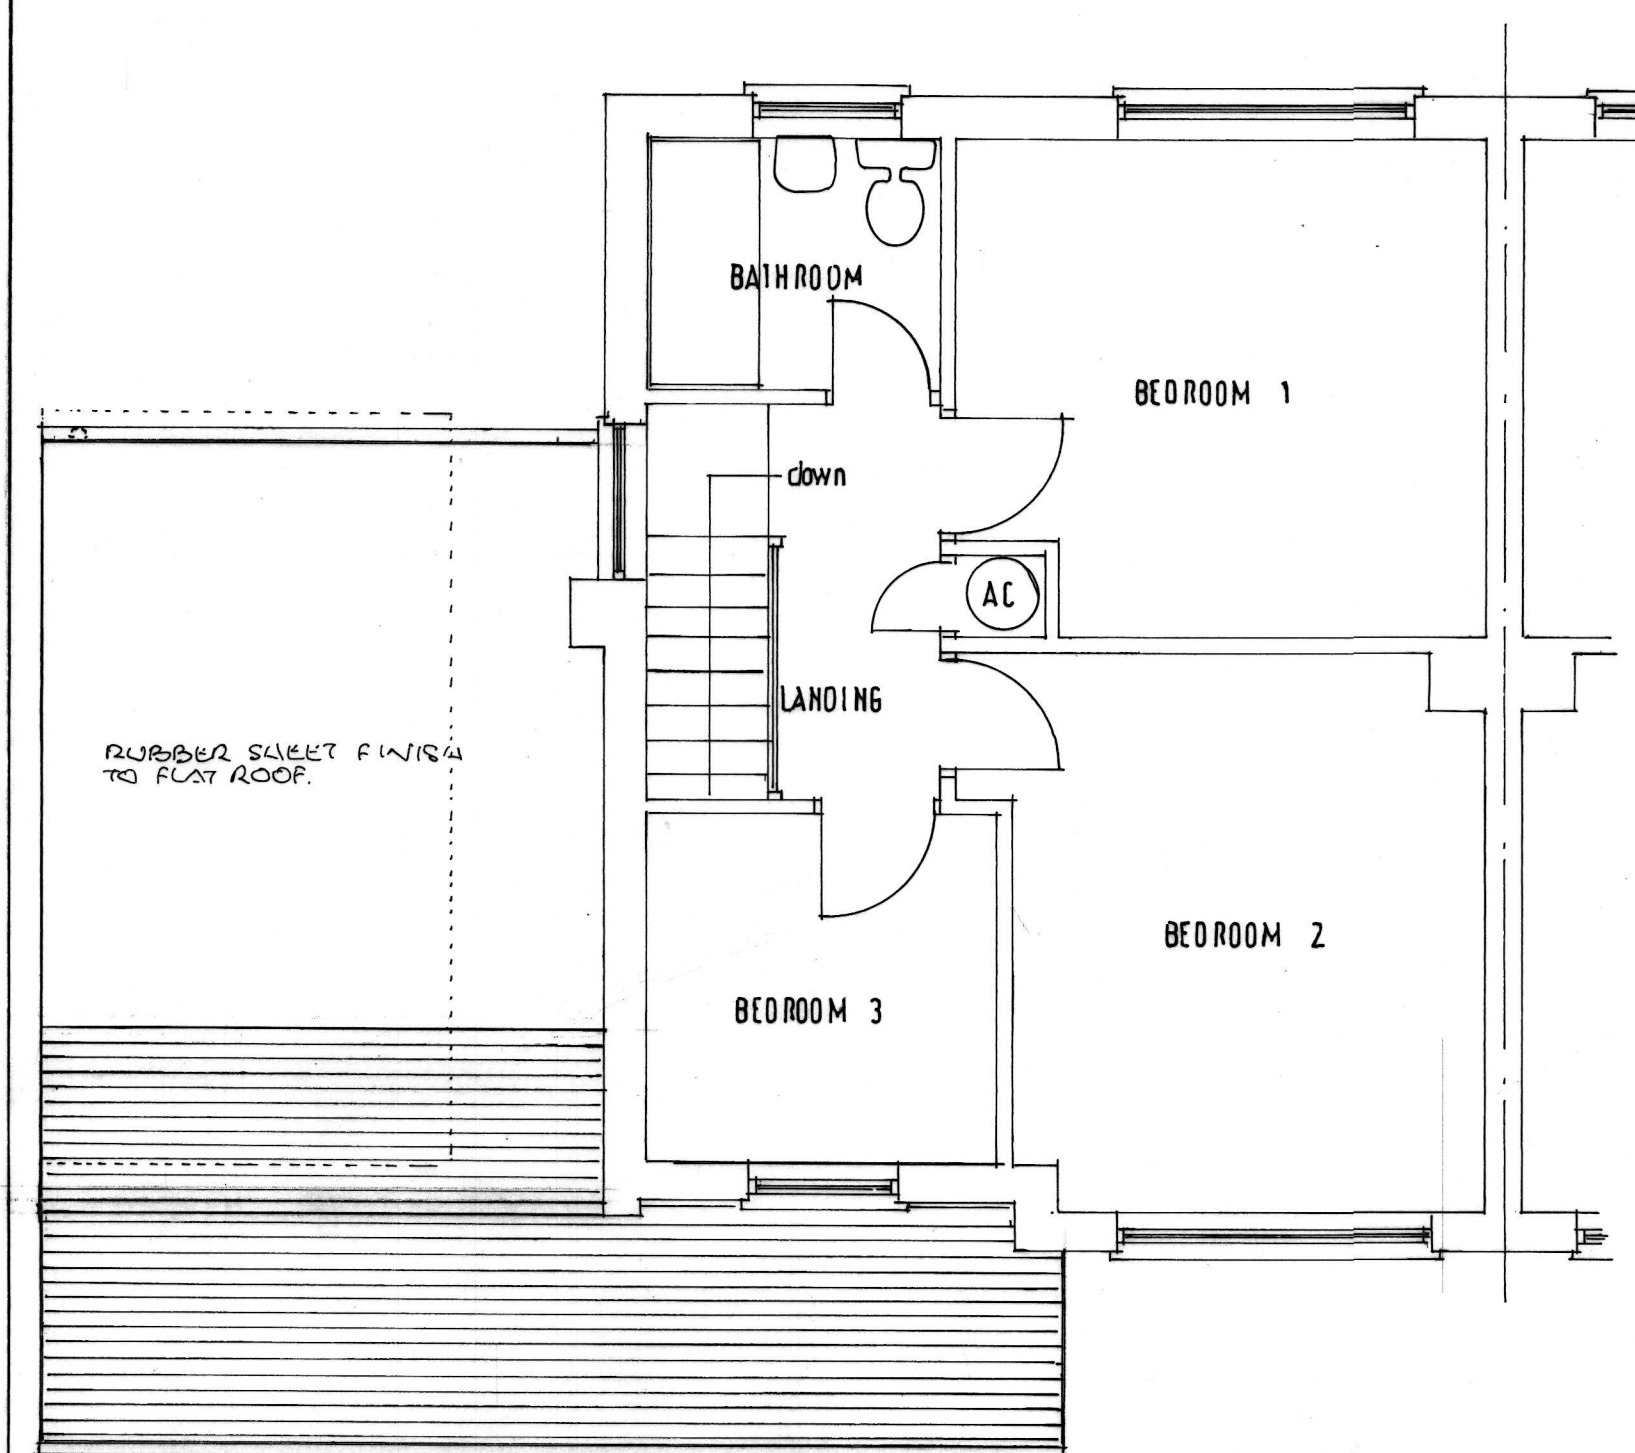

FIRST FLOOR PLAN

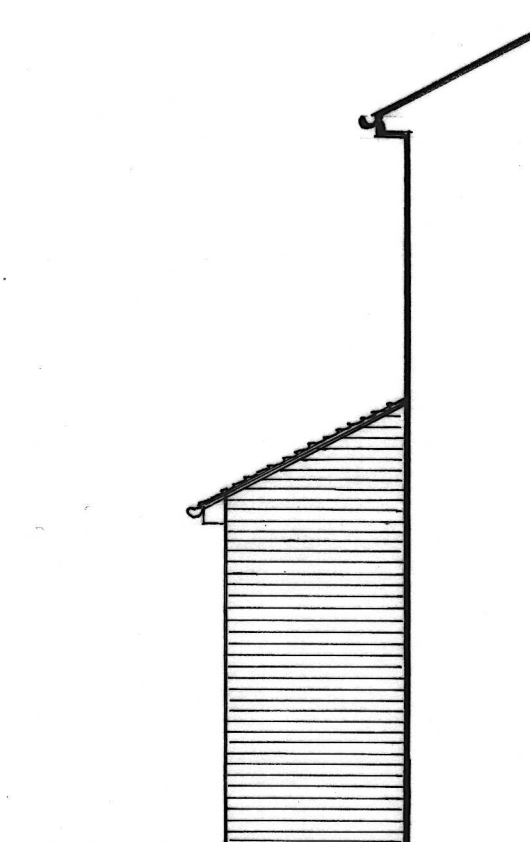

SIDE WEST ELEVATION

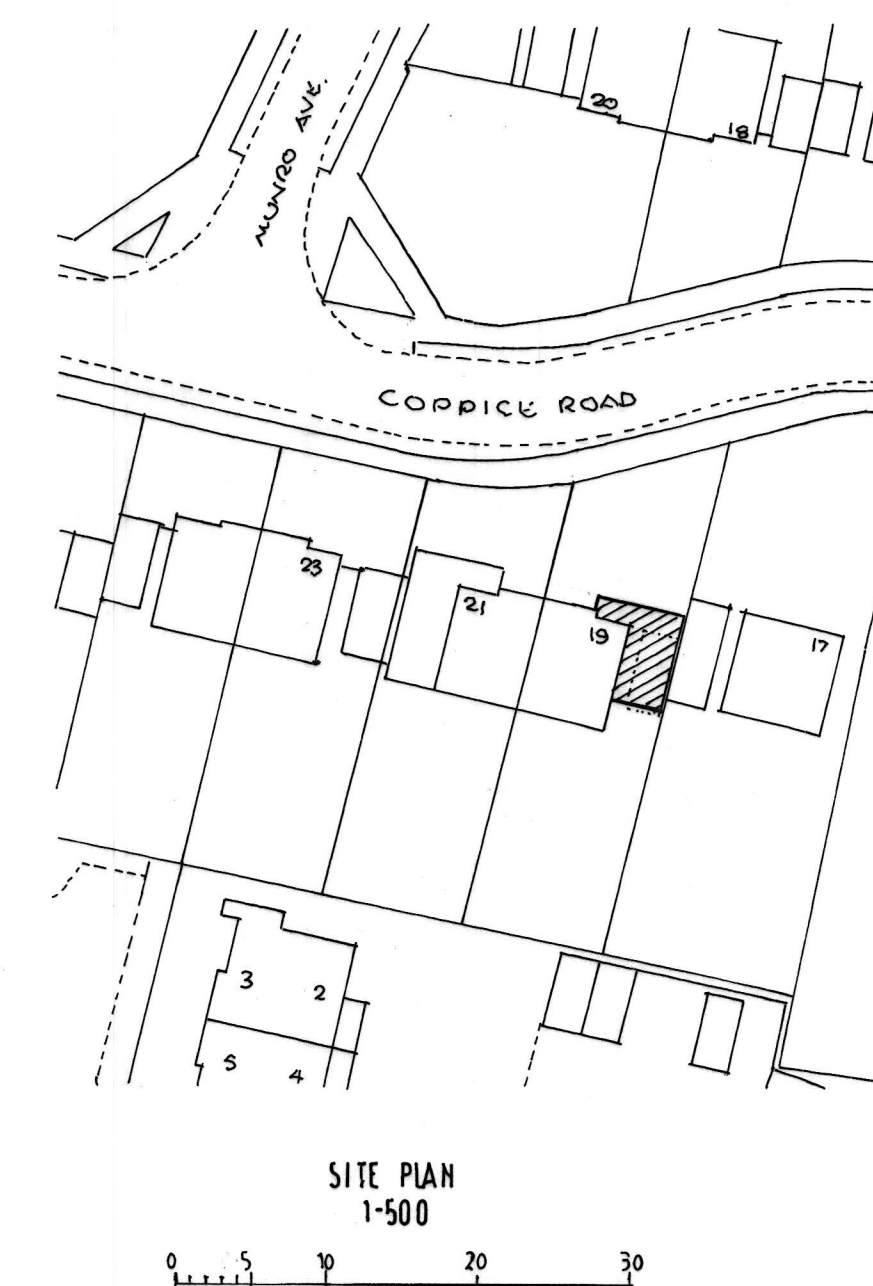

REV 24 AUG 24 VARIOUS AMENDMENTS

DEMOLITION OF EXISTING GARAGE AND ERECTION OF SINGLE STOREY FRONT AND SIDE PORCH / CLOAKROOM / GARAGE EXTENSION AT 19, COPPICE ROAD, WOODLEY, READING, BERKSHIRE, RG5 3QX, FOR MR. & MRS. J. PARR.

PROPOSAL DRAWING

DATE: AUGUST 2024

SCALE: 1:50 1:500

DRAWING NO: 24/80/02

Patrick Mackrory, Architectural, planning & surveying services,
17, Bissley Drive, Maidenhead, Berkshire, SL0 3UX.
patmackrory@outlook.com
TEL: 01628 824581 07899 768750