







(NORTH (FRONT) ELEVATION

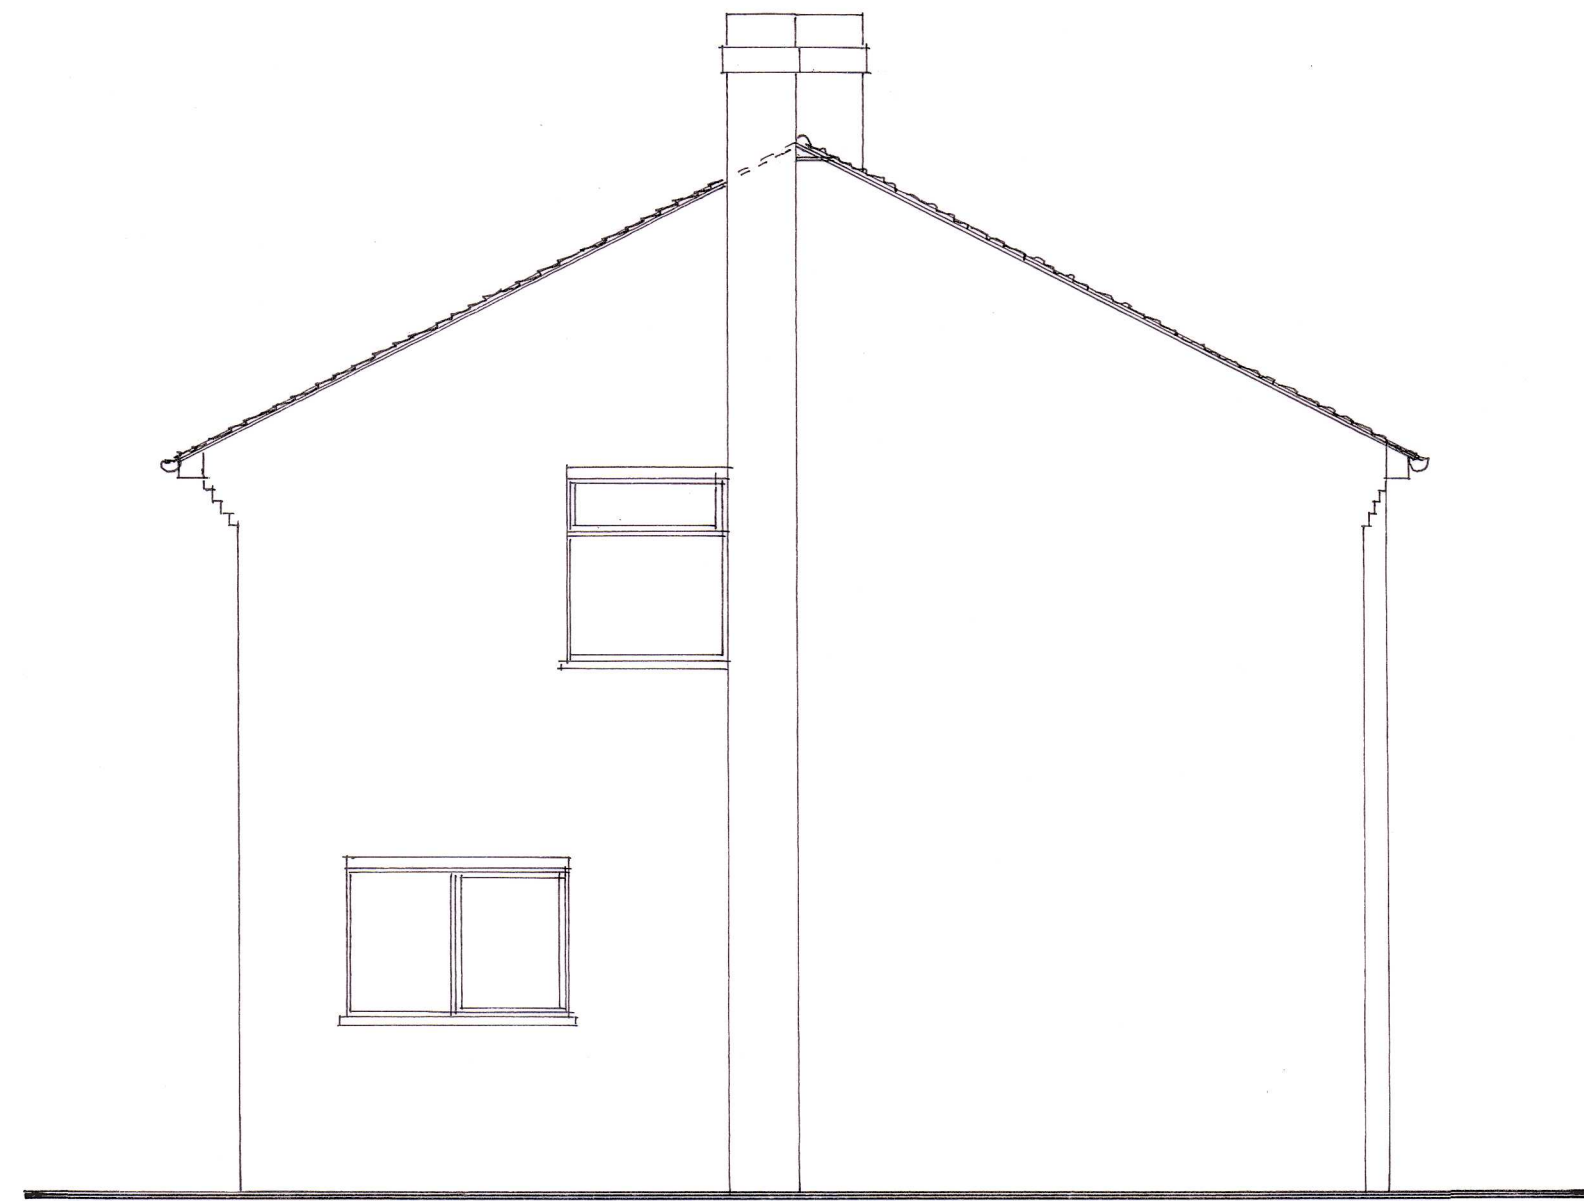


SIDE (EAST) ELEVATION

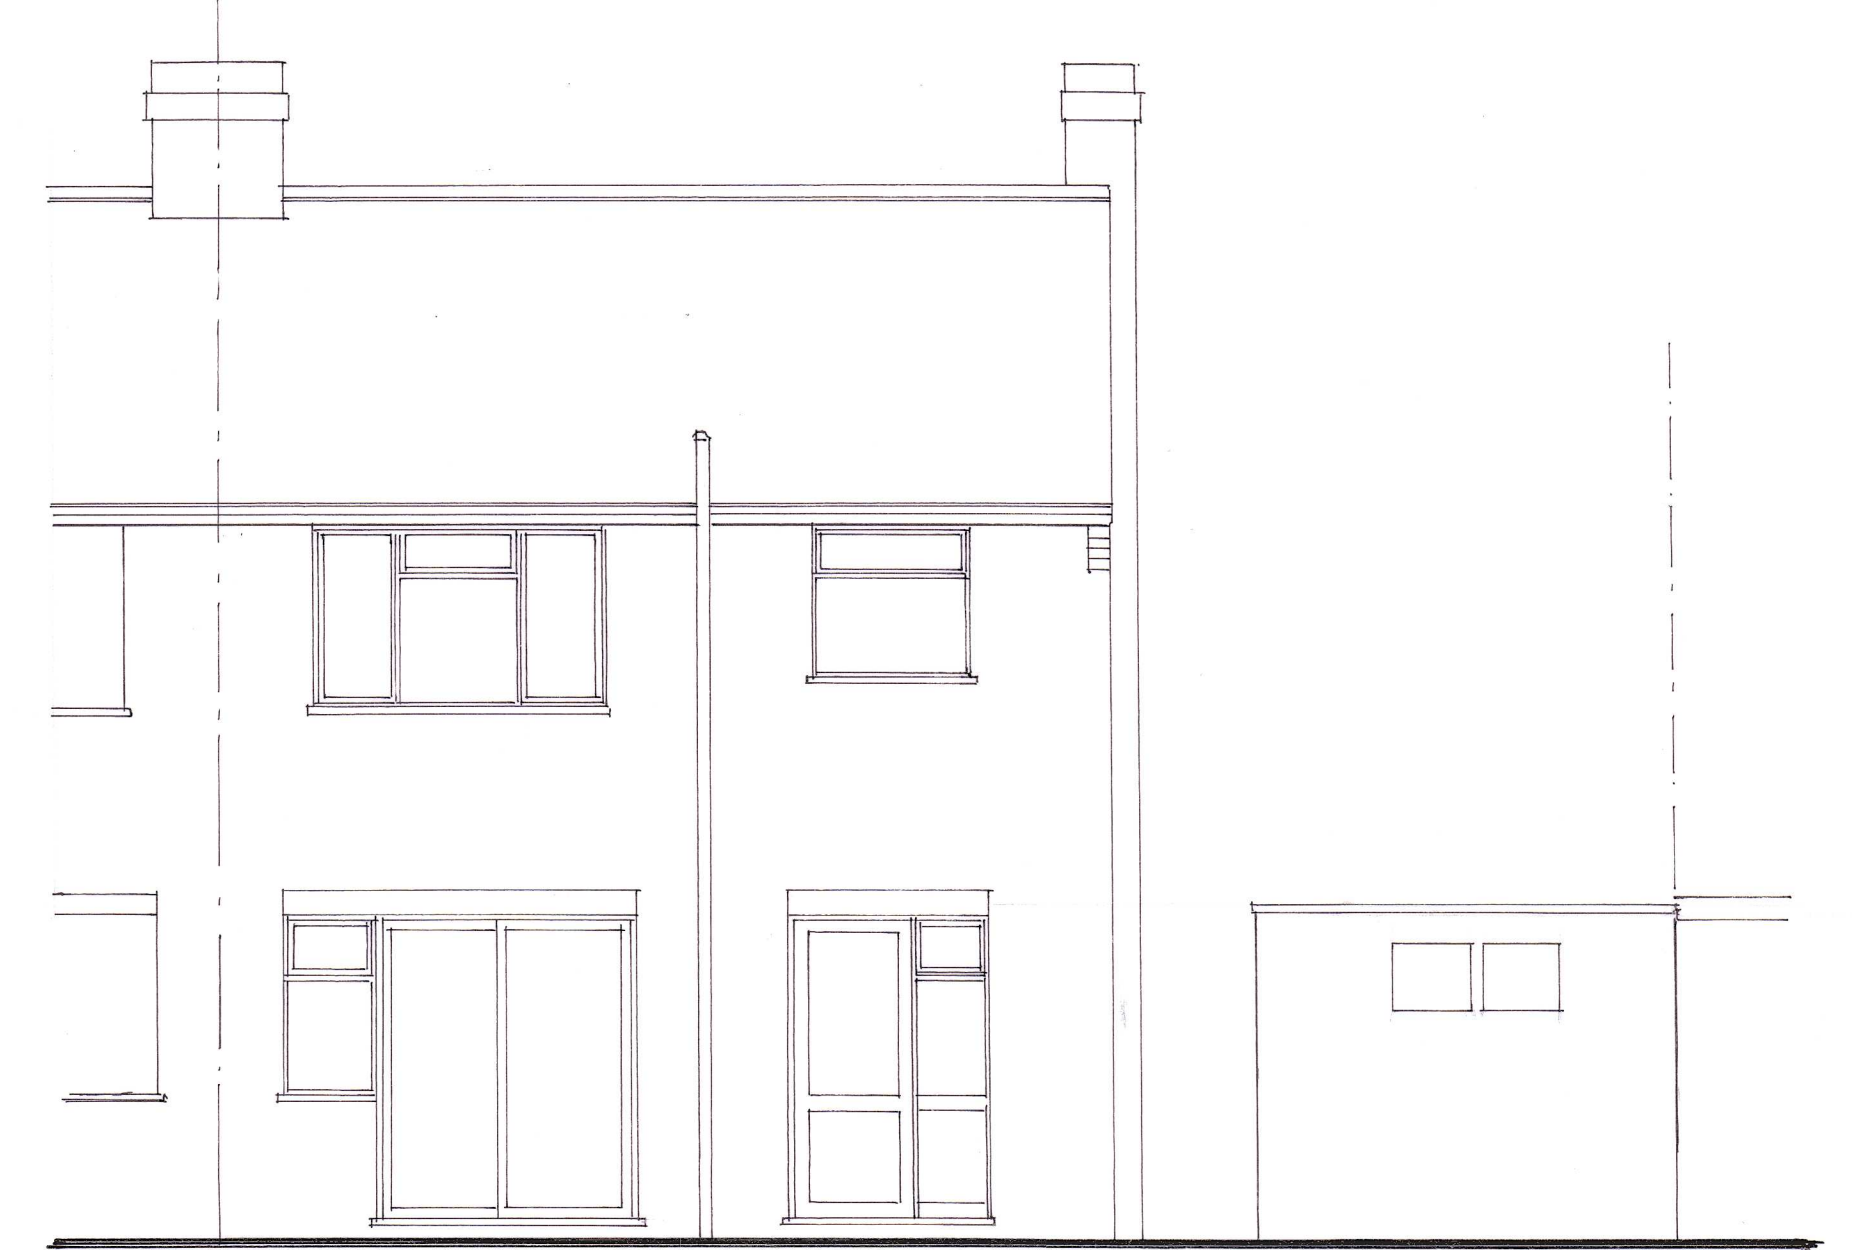


REAR (SOUTH) ELEVATION

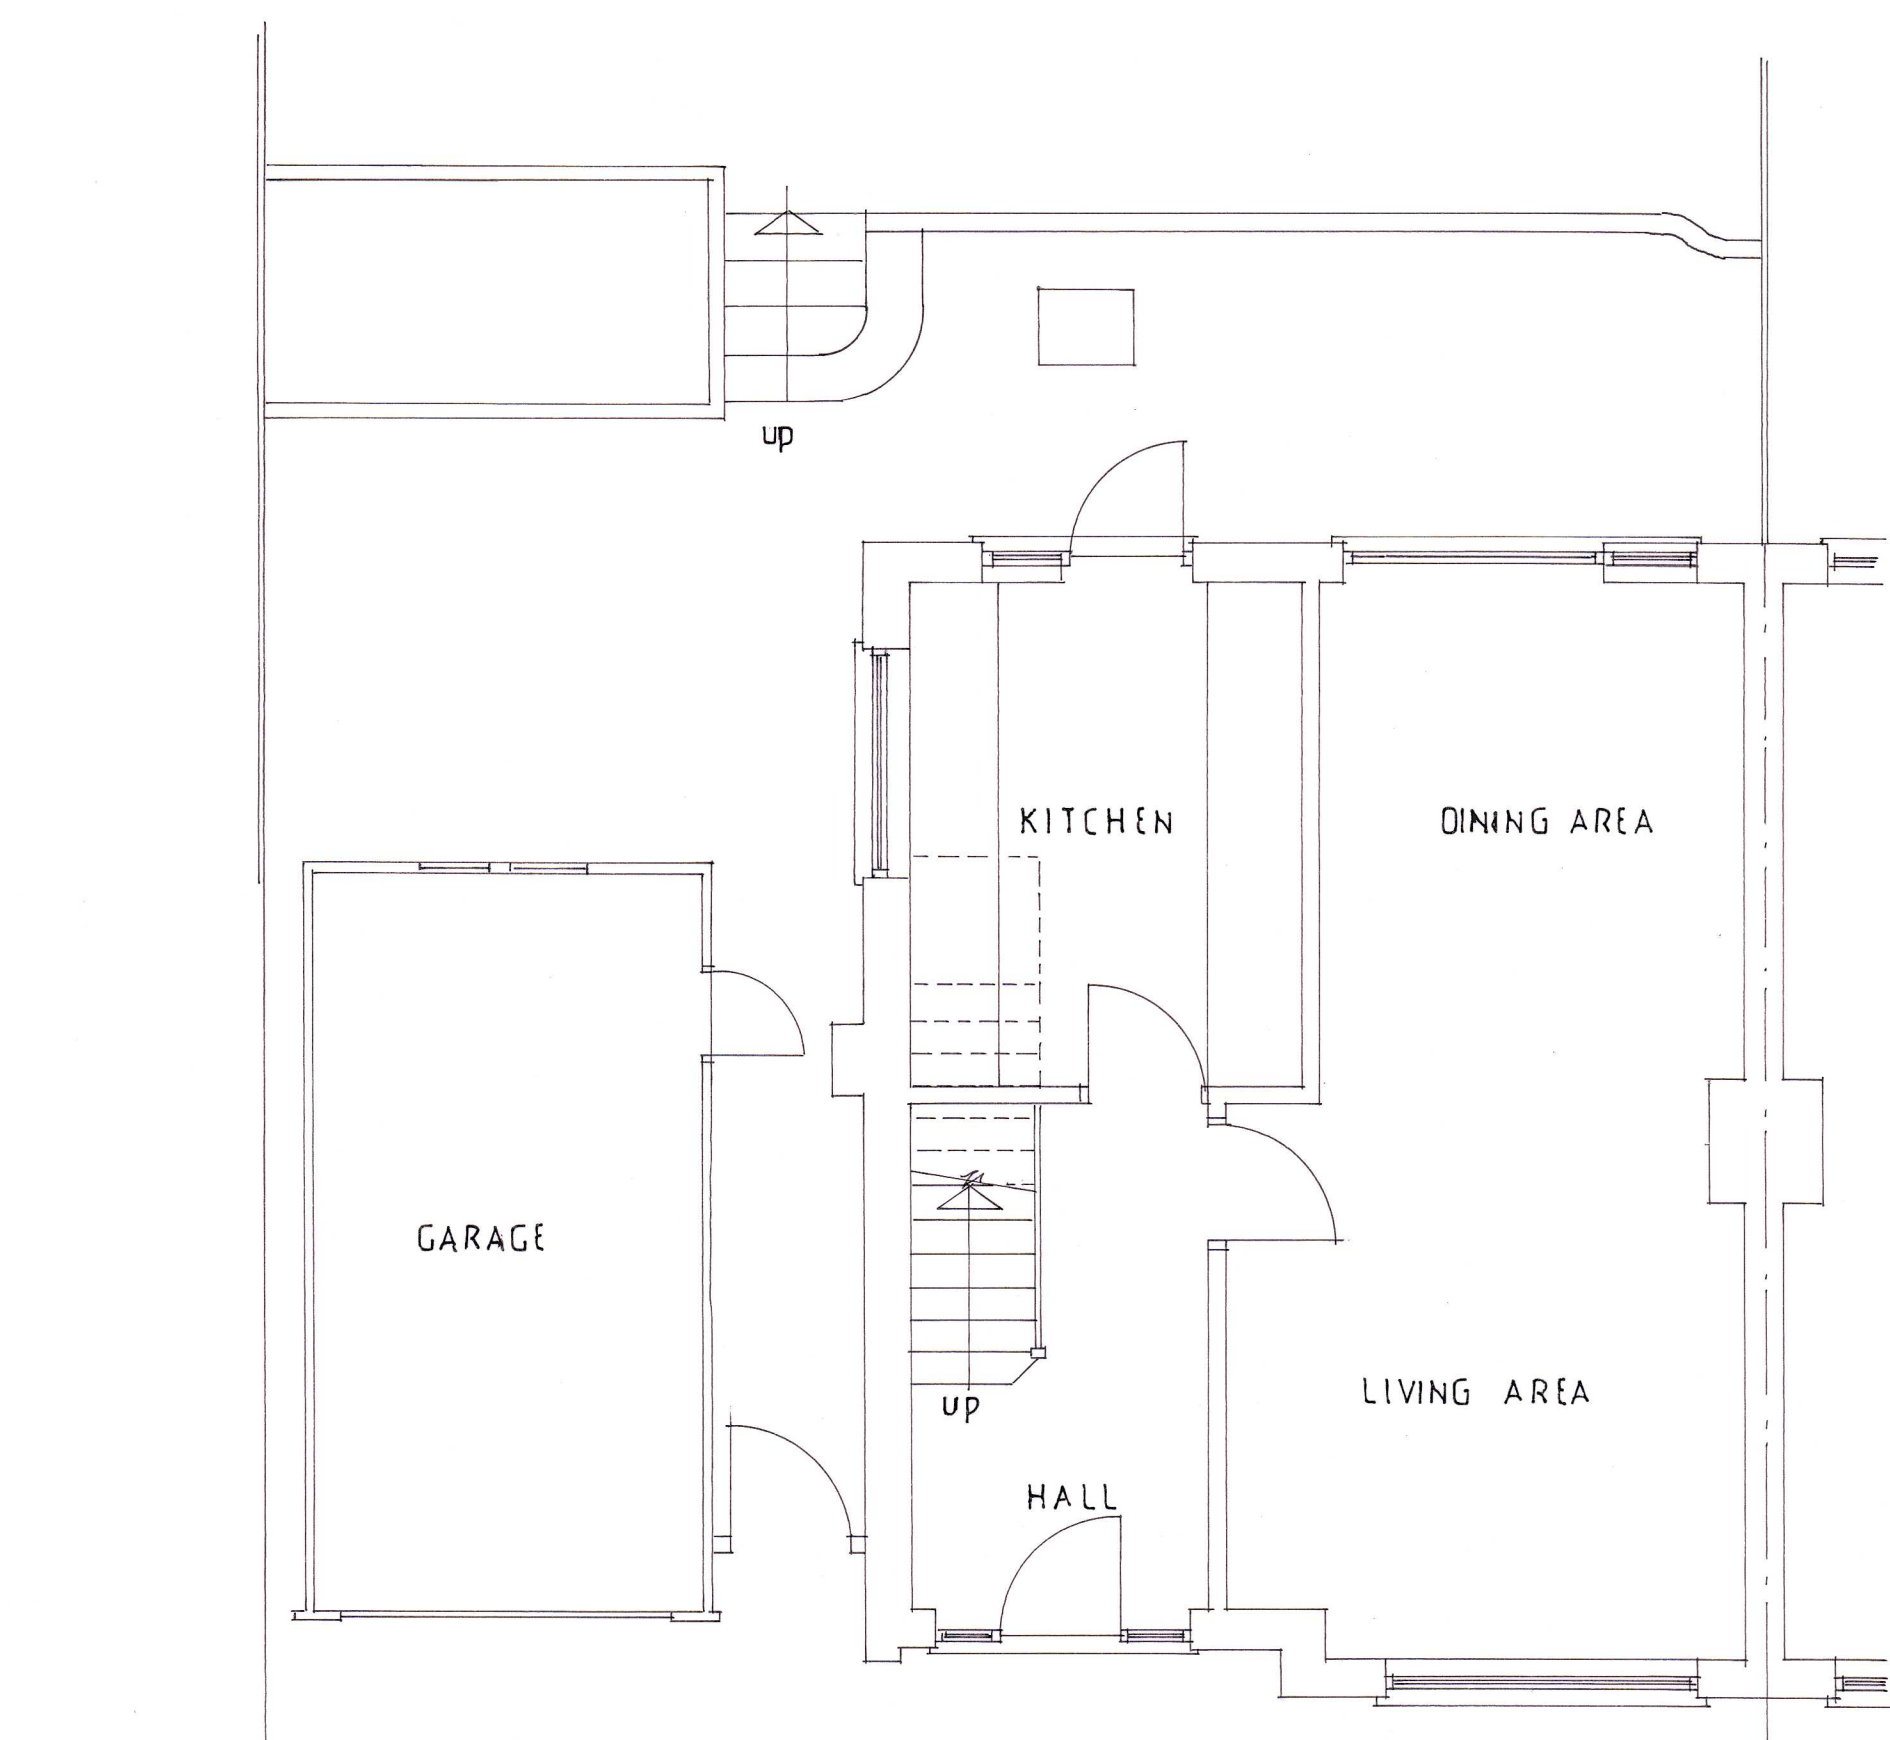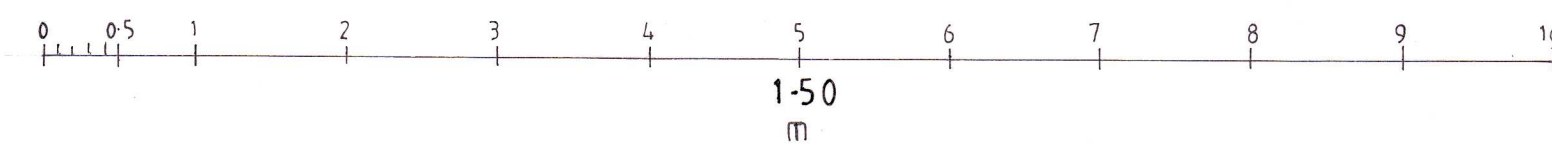

GROUND FLOOR PLAN

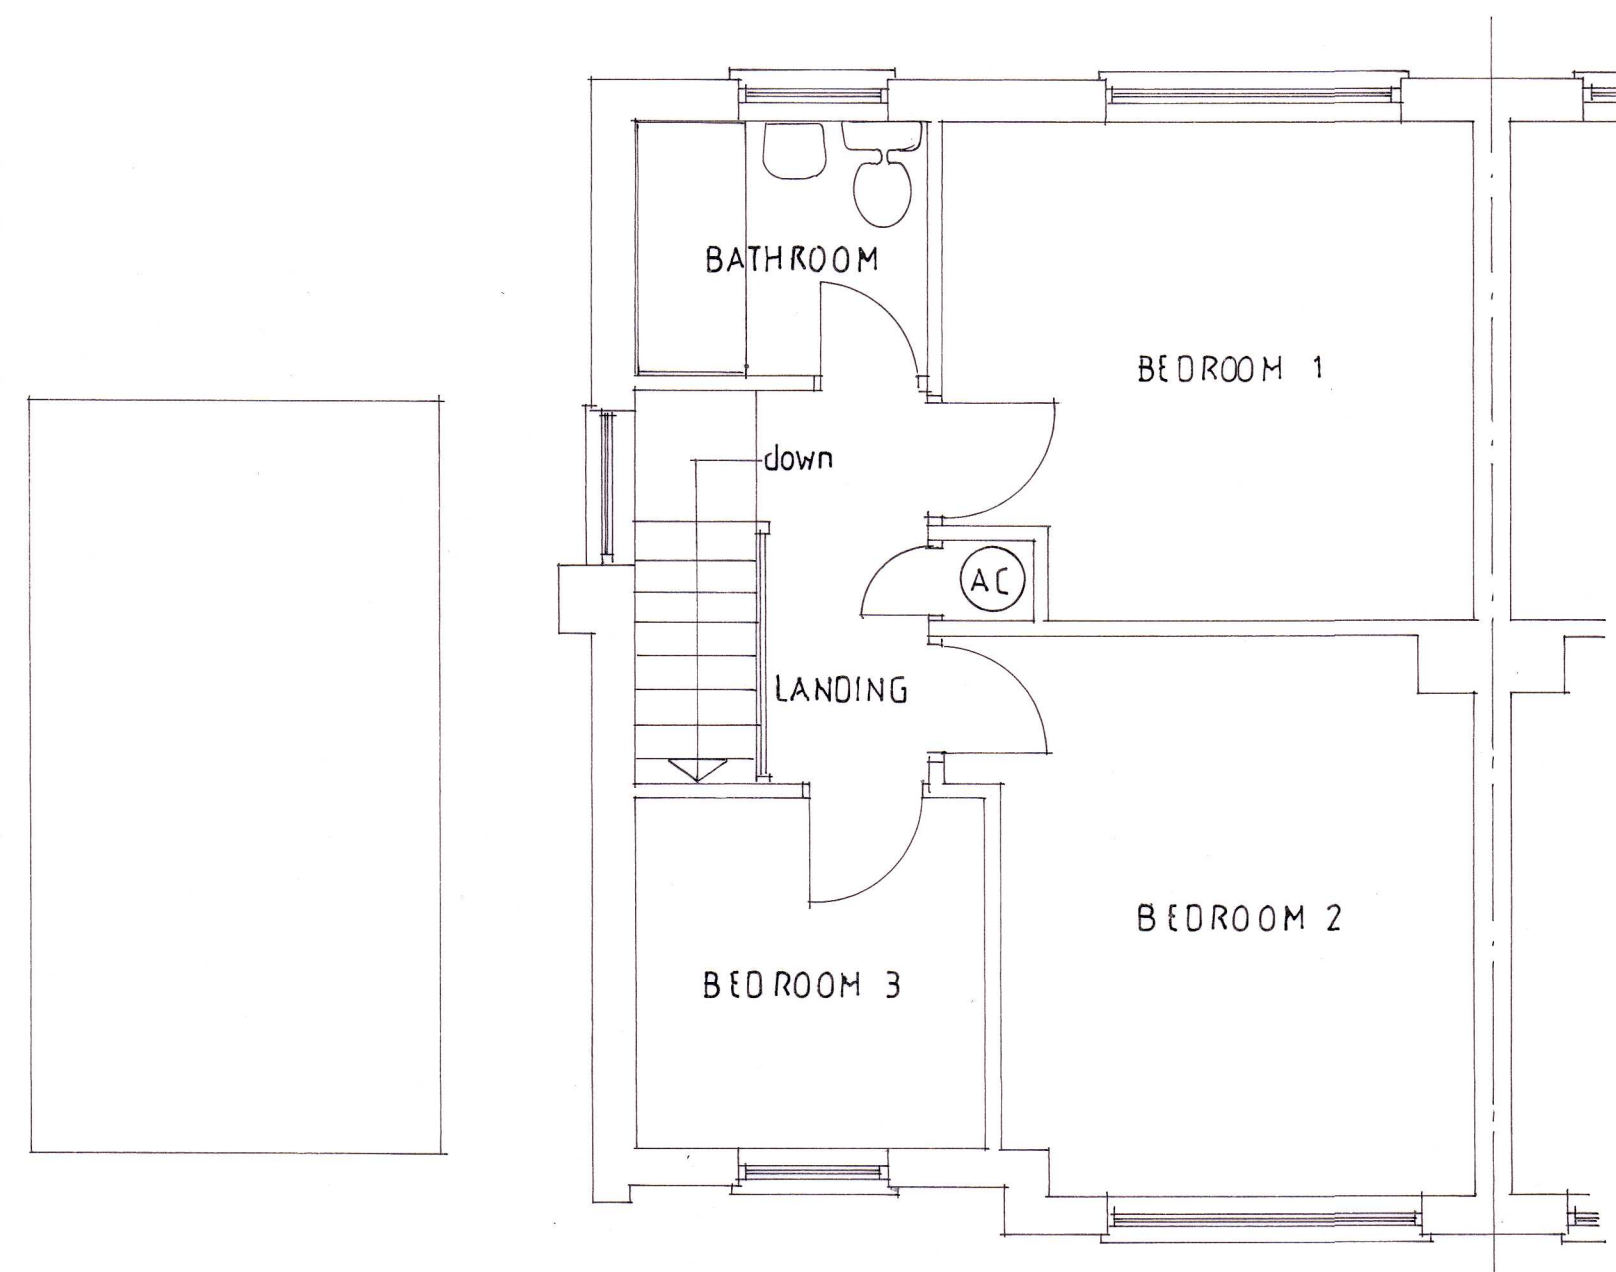

FIRST FLOOR PLAN

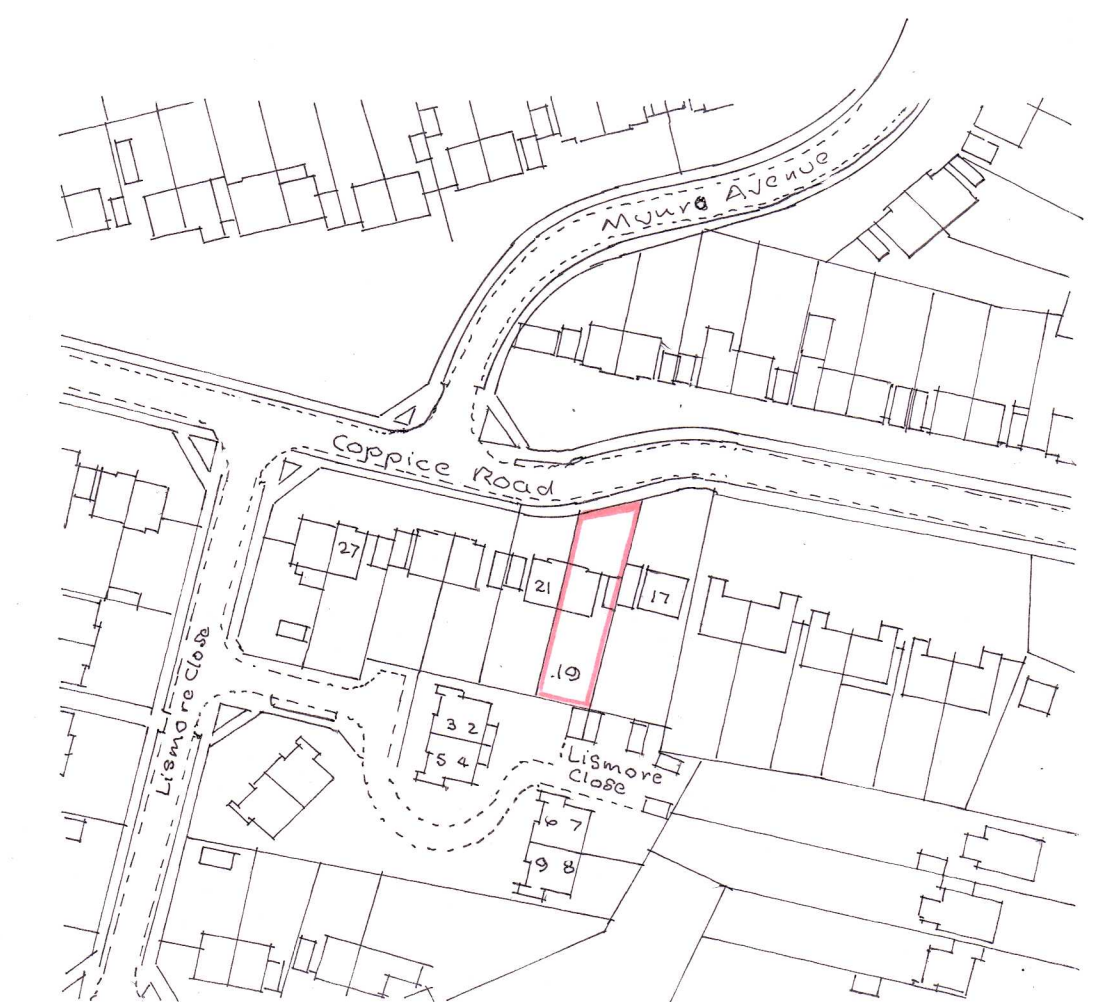

LOCATION PLAN
1:1250
0 5 10 20 30 40 50
m

DEMOLITION OF EXISTING GARAGE AND ERECTION OF SINGLE STOREY FRONT AND SIDE PORCH/CLOAKROOM/GARAGE EXTENSION AT 19, COPPICE ROAD, WOODLEY, READING, BERKSHIRE, RG5 3QX FOR MR. & MRS. J. PARR.

EXISTING PLANS & ELEVATIONS

DATE: AUGUST 2024	Patrick Mackrory Architectural planning & surveying services
SCALE: 1:50 1:1250	17, Bissley Drive, Maidenhead, Berkshire, SL6 3UX.
DRAWING NO.: 24/80/01	patmackrory@outlook.com
	TEL : 01628 824 581 : 078 99 768750