





Existing Front Elevation 1-100

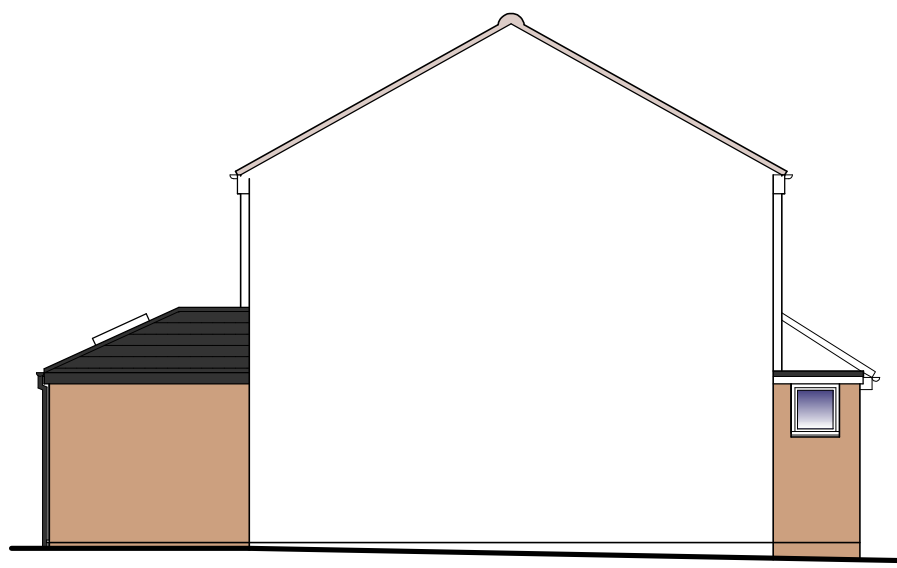

Existing Side Elevation 1-100




Existing Rear Elevation 1-100

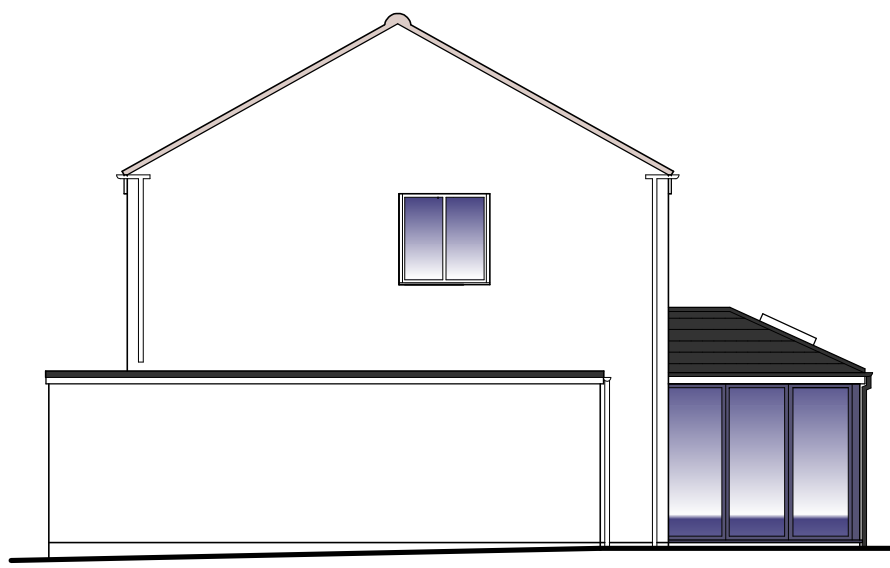

Existing Side Elevation 1-100




Proposed Front Elevation 1-100

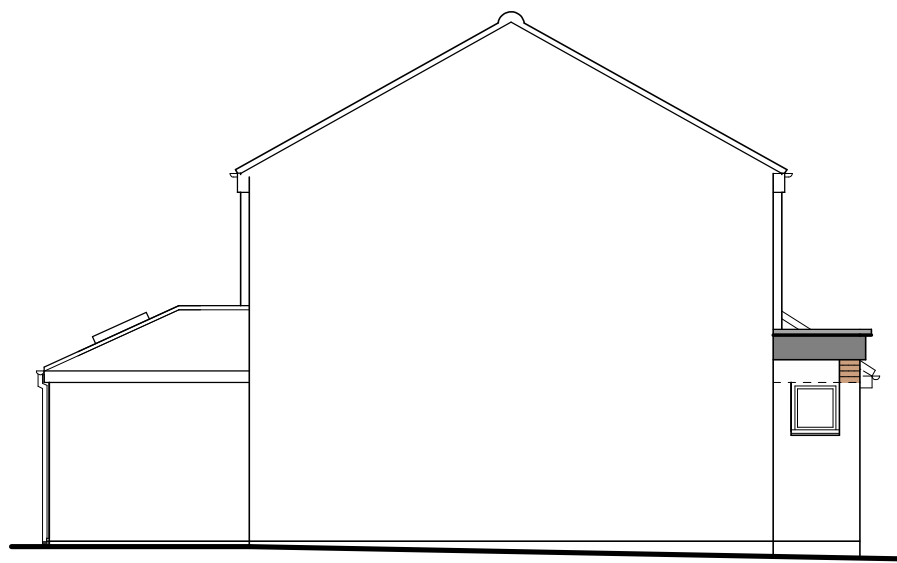




Proposed Side Elevation 1-100




Proposed Rear Elevation 1-100

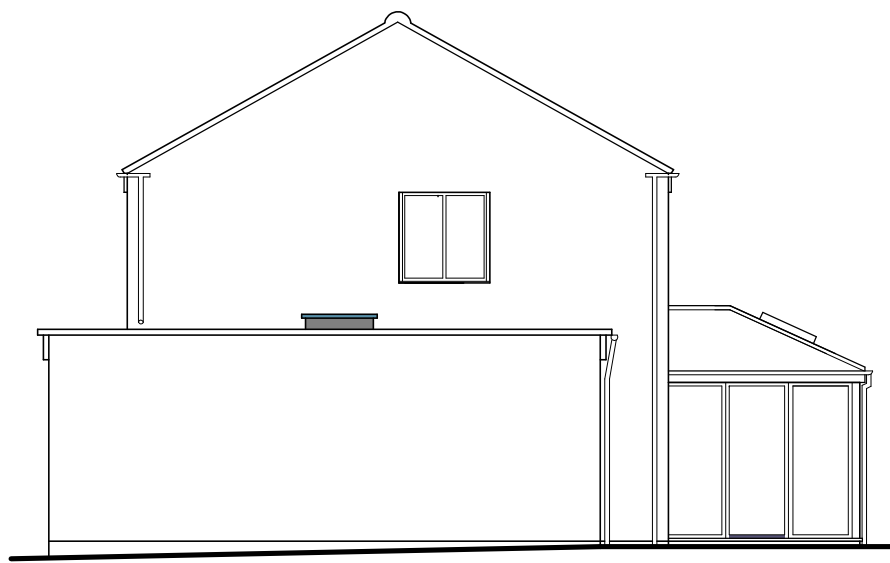




Proposed Side Elevation 1-100

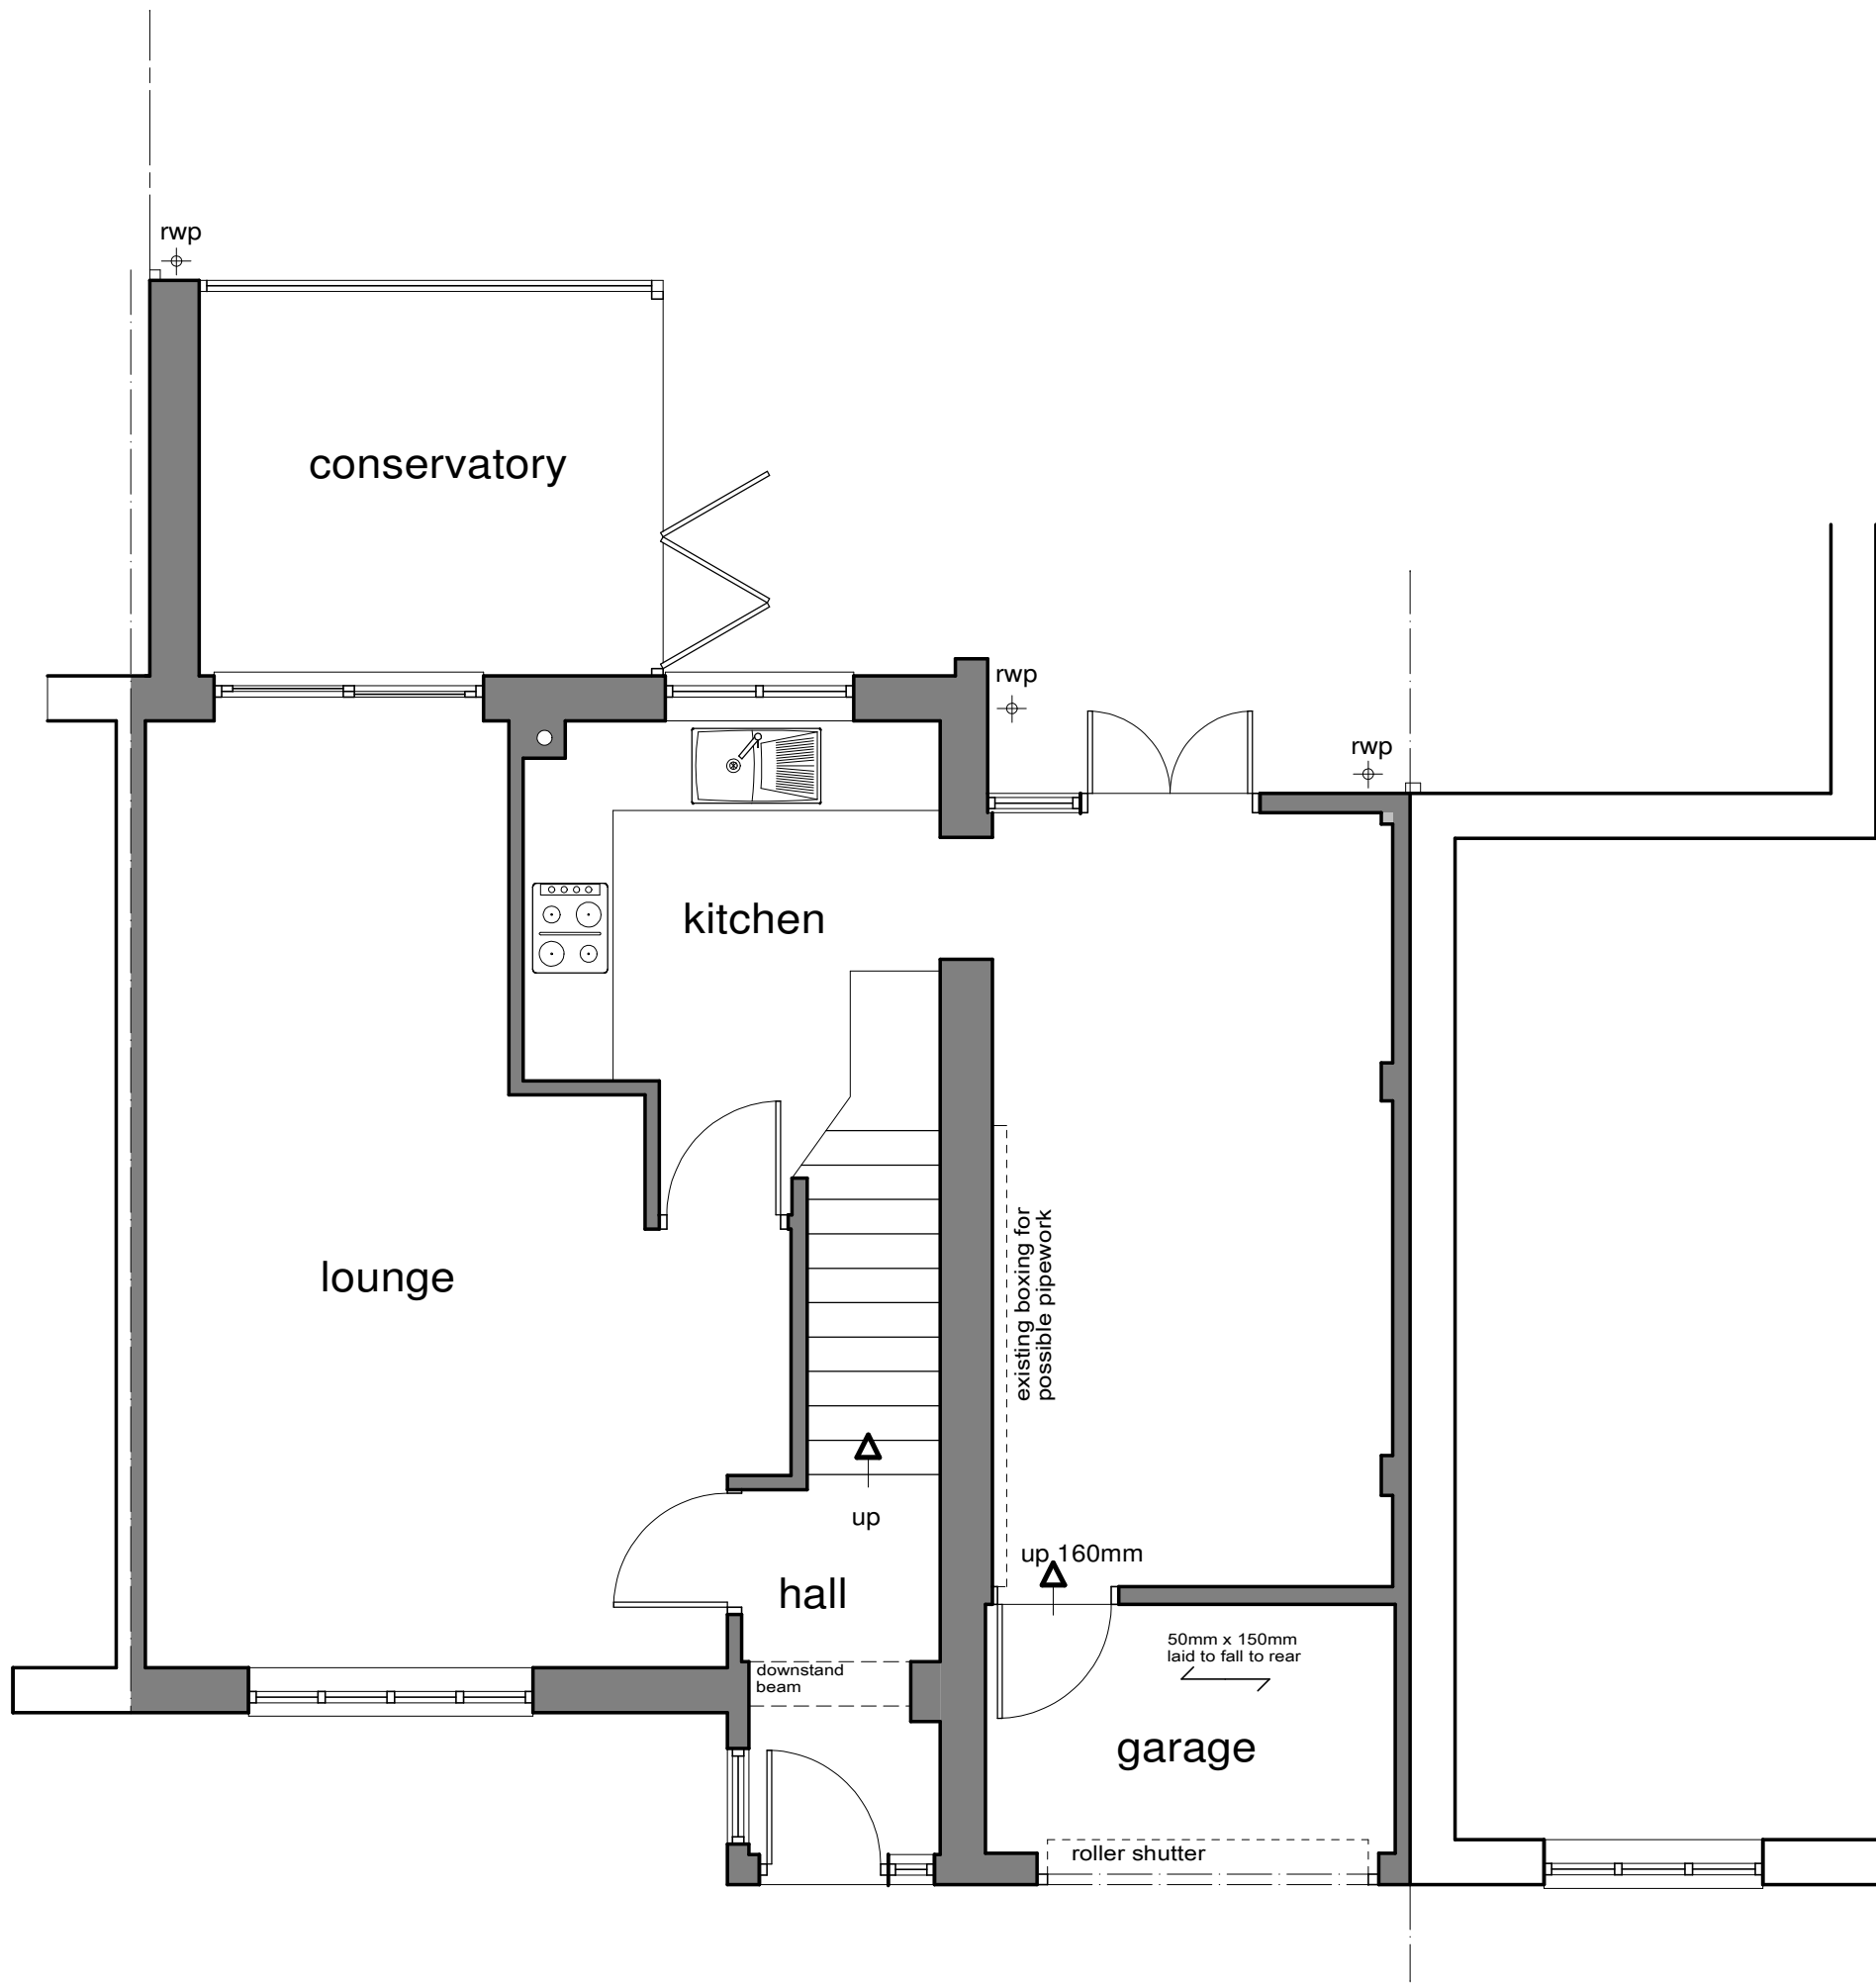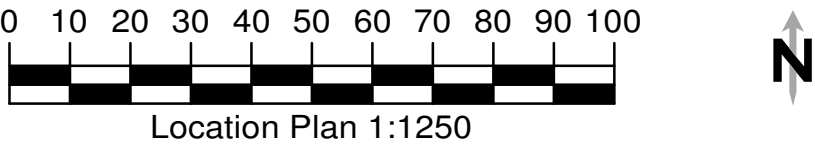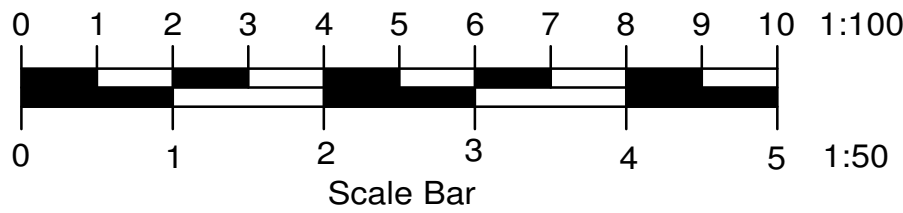

Existing Ground Floor Plan 1-50

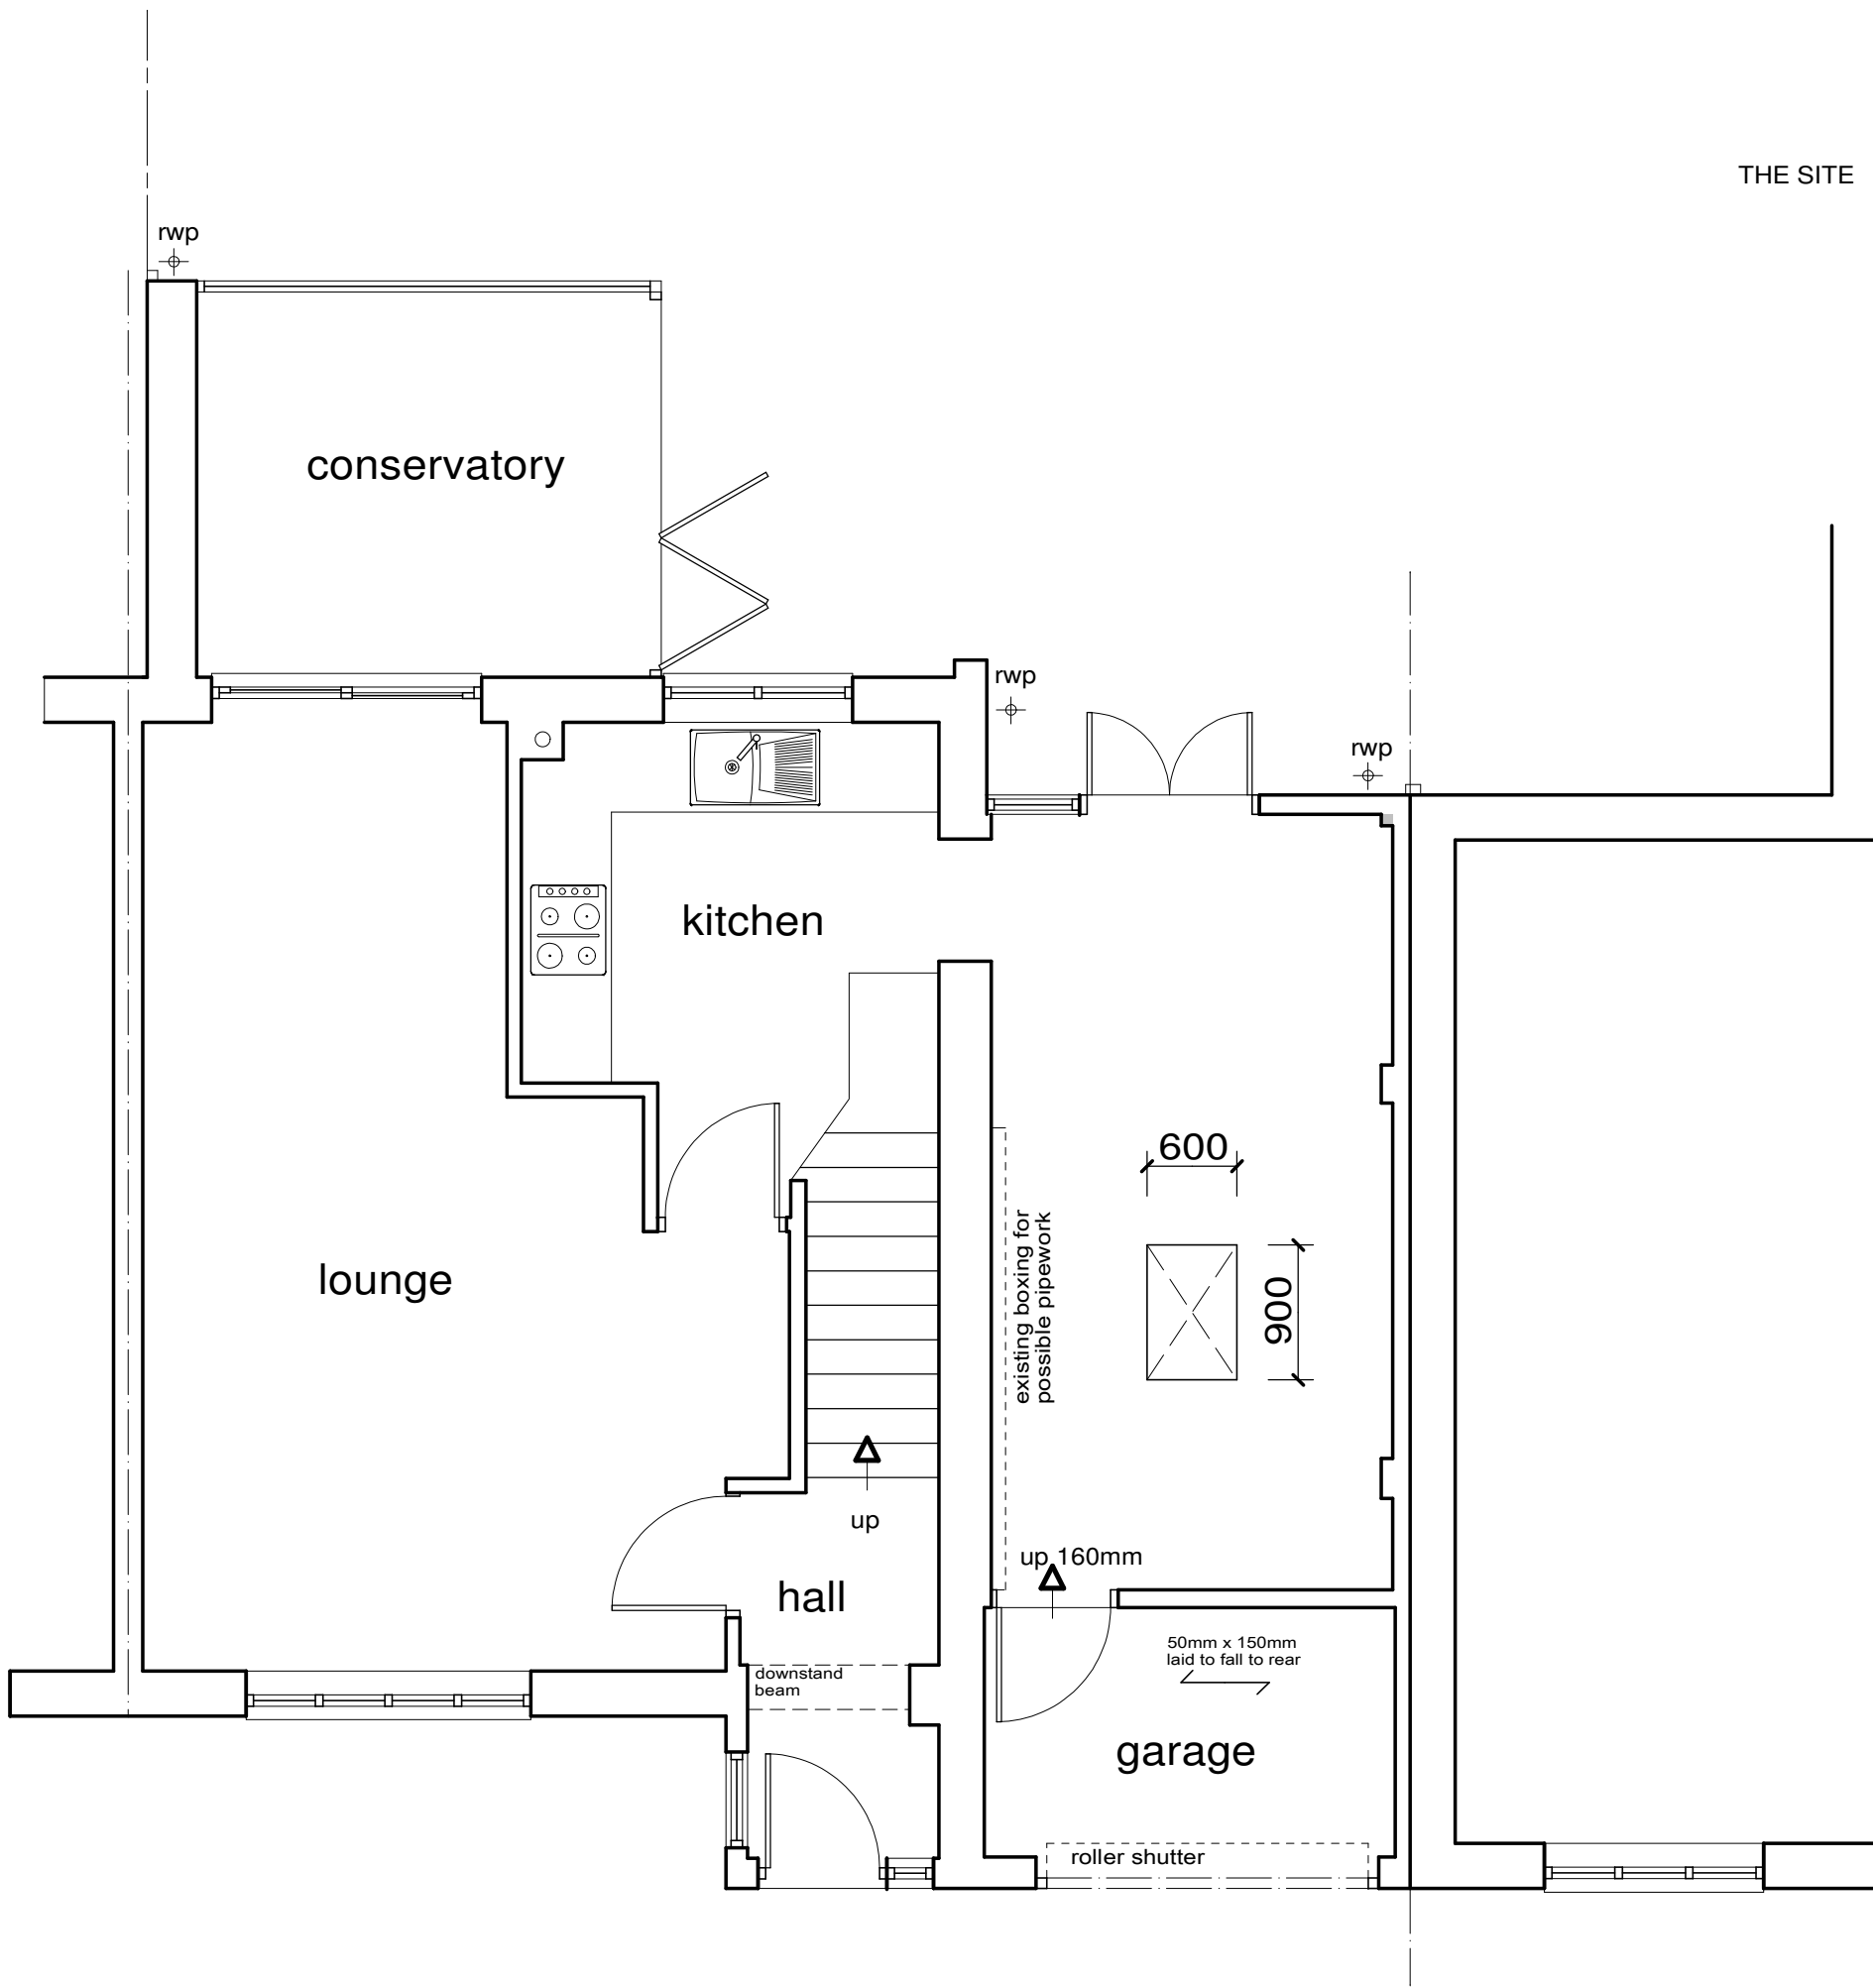

Proposed Ground Floor Plan 1-50

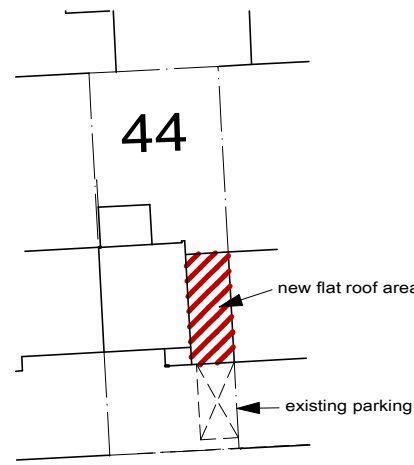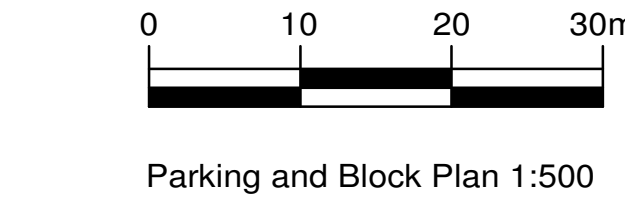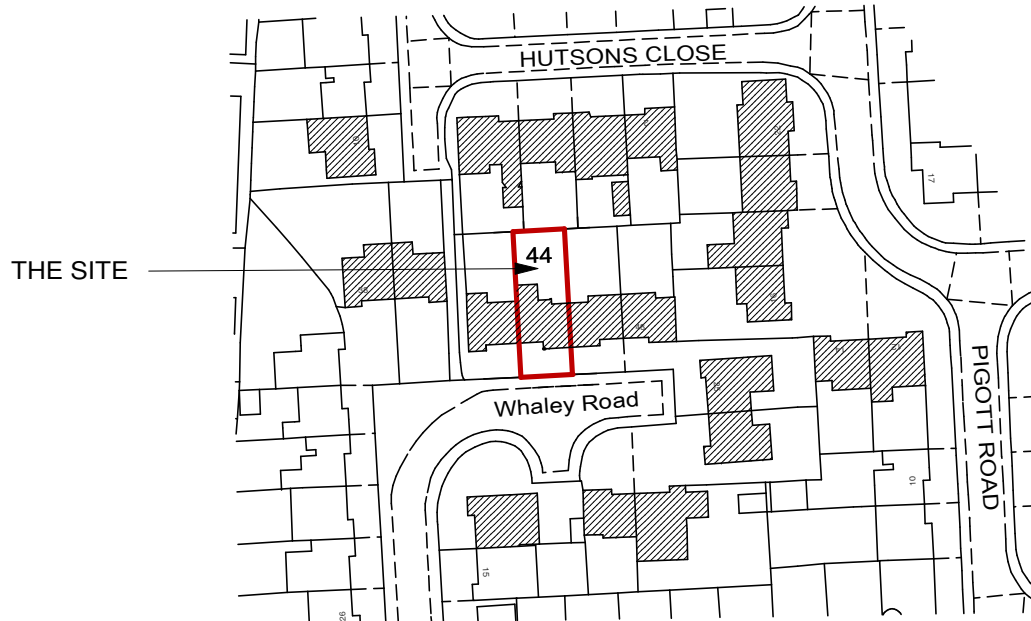

Client		
H Crouch		
Job Title		
44 Whaley Road		
Wokingham		
RG40 1QA		
Drawing Title		
New Flat Roof		
To Replace Existing		
Scale		
1-50 1-100		
Date		
Nov 24		Drawn by
		wen
Drg No.		
C- 2816		Rev.