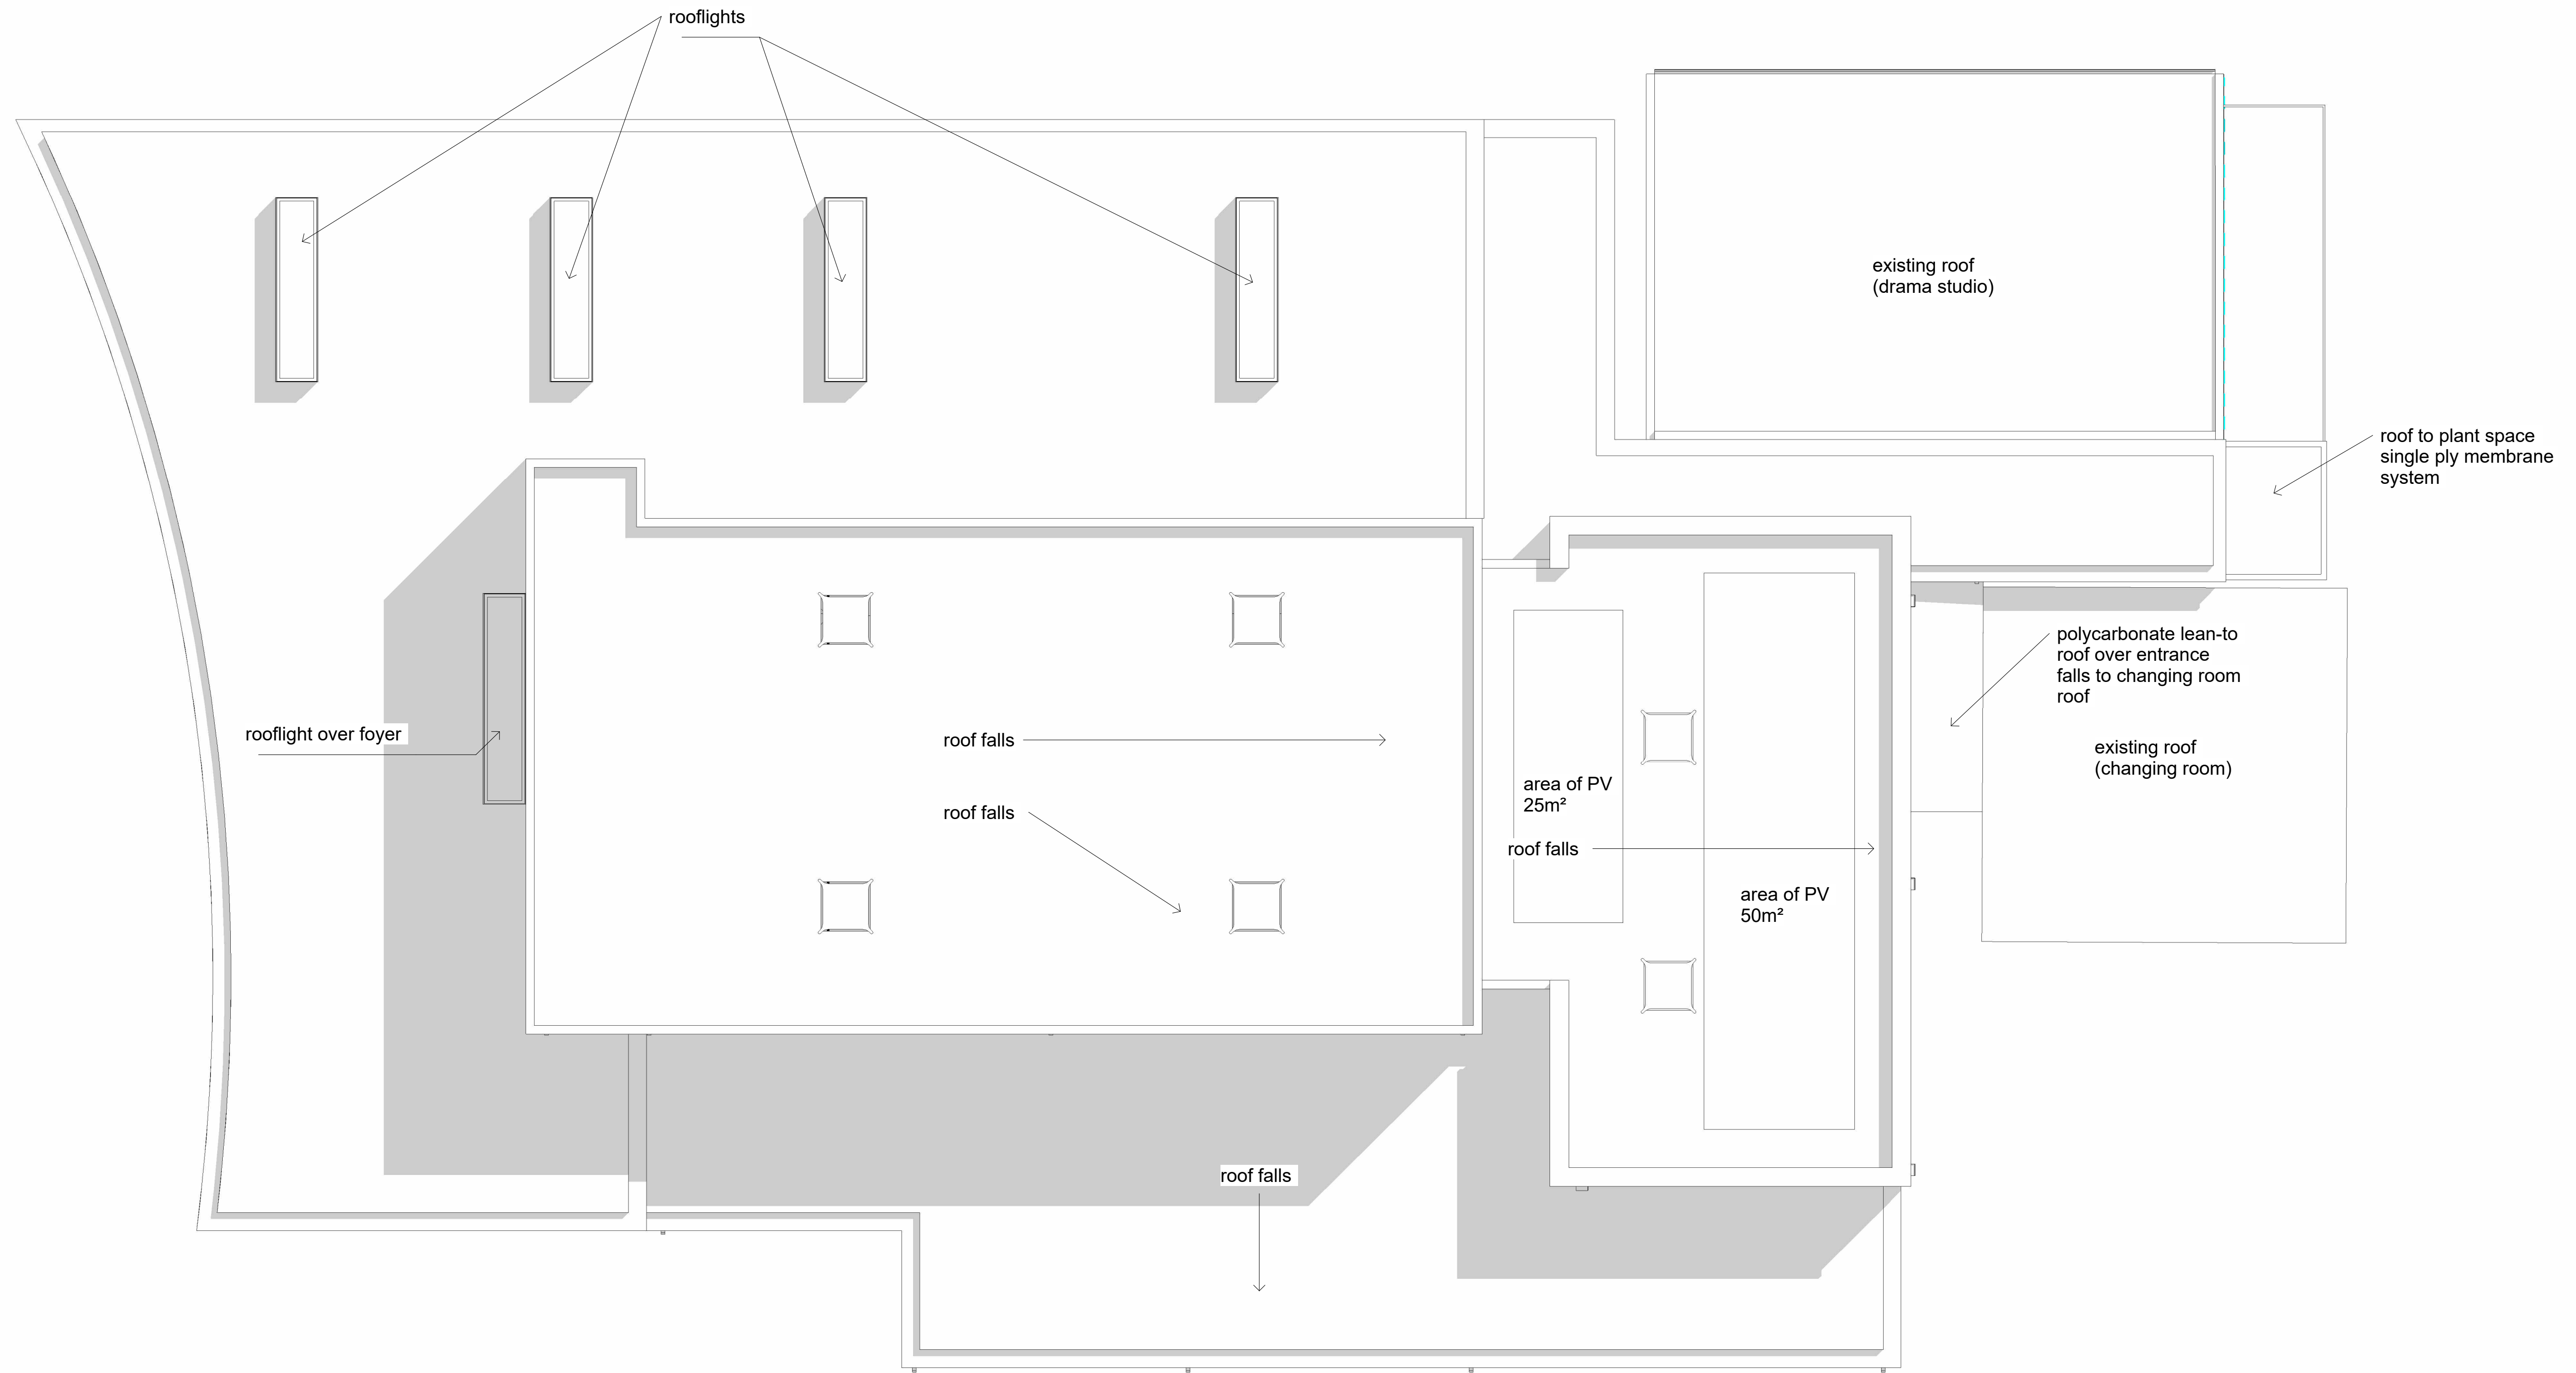


UPDATED FOR S73 APPLICATION	15/10/24	P03	
UPDATED FOR S73 APPLICATION	09/10/24	P02	
UPDATED FOR S73 APPLICATION	20/09/24	P01	
revision	by	date	index

READING BLUE COAT SCHOOL
REDEVELOPMENT OF WAY HALL

GBS architects

Proposed Roof Plan

St Thomas House, 6 Becket Street, Oxford, OX1 1PP
t: 01865 305 130 e: info@gsarchitects.co.uk w: www.gbsarchitects.co.uk

scale: 1 : 100@A1 date: AUG 24 dwn/cck: FG/DW

7119-GBS-XX-RP-DR-A-105-P03